


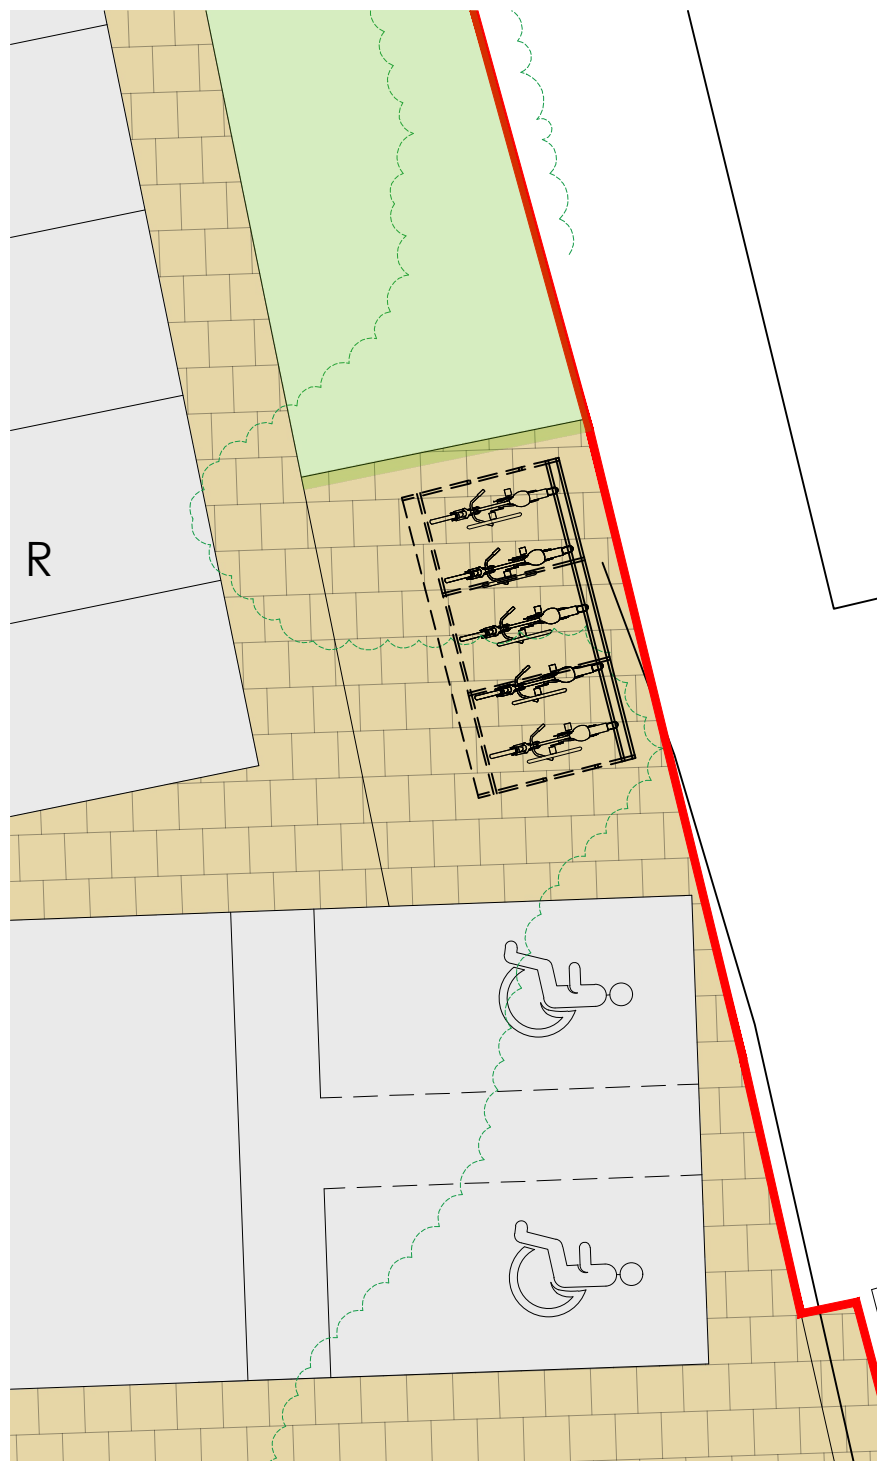


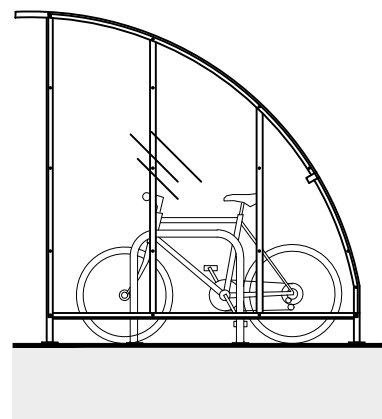


Location plan 1:100

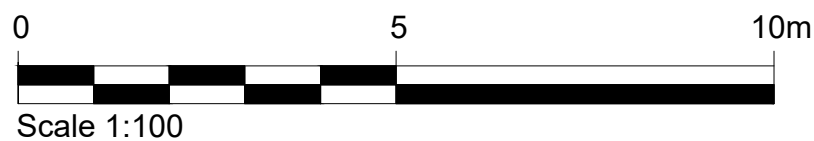


Proposed Side Elevation 1:50

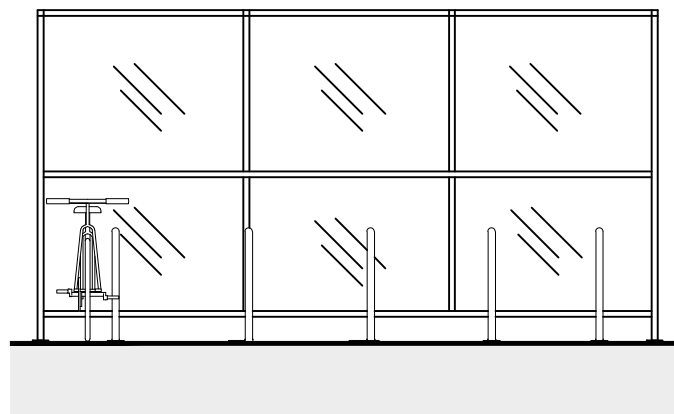

Proposed Front Elevation 1:50

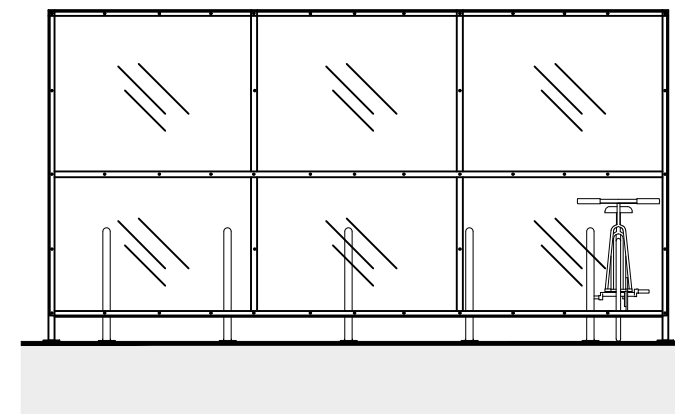

Proposed Rear Elevation 1:50

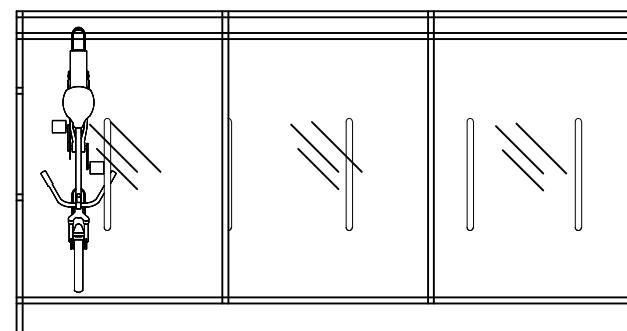

Proposed Roof plan 1:50



 U A N	NOTES Do not scale from drawing except for planning purposes, figured dimensions to be used only All dimensions to be verified on site. Any discrepancies are to be reported to the relevant parties. The content of the drawing remain the copyright of UAN					client Westcoast Convenience Limited	drawn LH	scale 1:50	size A3
						address The Prince Albert, Copthorne Bank, Copthorne, Crawley, RH10 3QX	checked MG	title Convenience store Cycle Store	
							date 11.02.2026		
						proj no. 23-144	status Planning	dwg no. 23-144-P2-04	revision -
		revision	description		drawn	date			