




EAST ELEVATION EXISTING SCALE 1:200

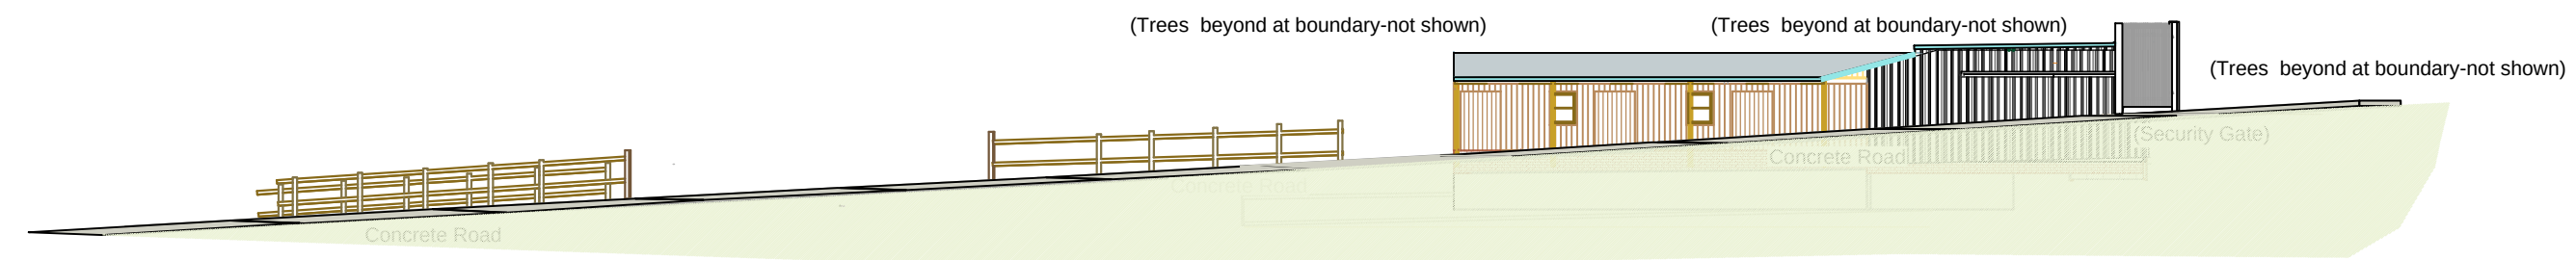


NORTH ELEVATION EXISTING SCALE 1:200

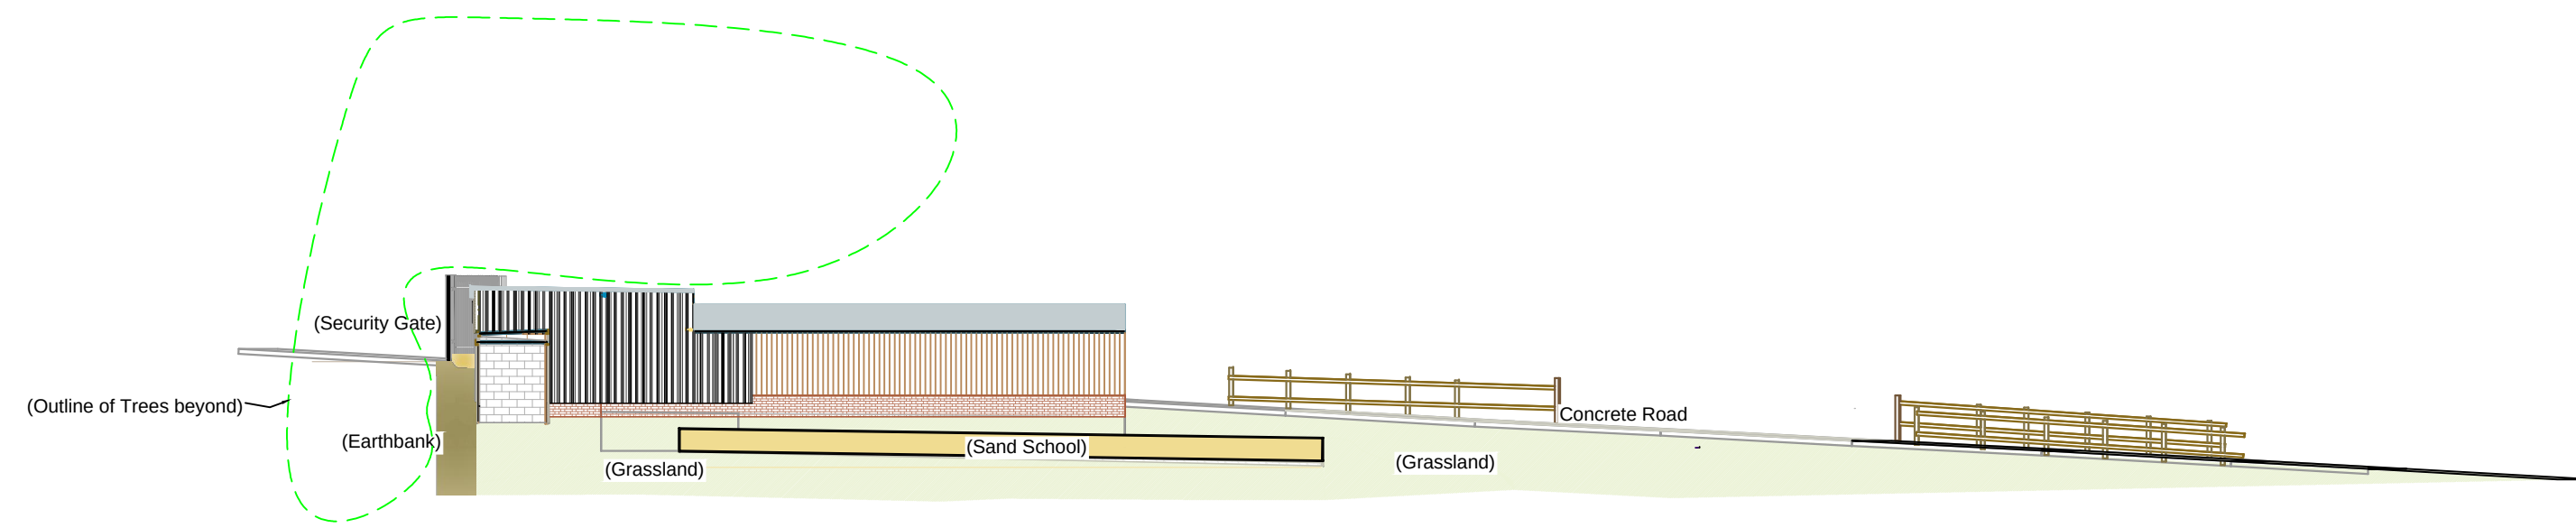

SOUTH ELEVATION EXISTING SCALE 1:200

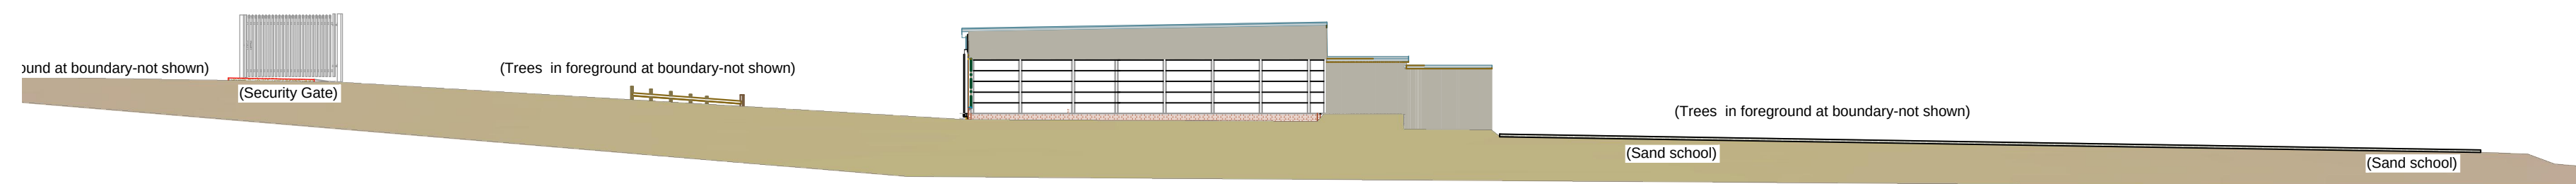

WEST ELEVATION EXISTING SCALE 1:200

 

Client	Mr & Mrs G Stokeley
Site	The Old Brick Field Farm Lodgeland Ardingly Haywards Heath West Sussex RH17 6SD
Project Title	Planning Change of Use
Drawing Title	Elevations
NOTE: For construction all dimensions must be checked on site and not scaled from this drawing	
Scale	1:200
Date	15/07/2026
Paper Size	A1