





South West Elevation with extrapolated max. flood level indicated.

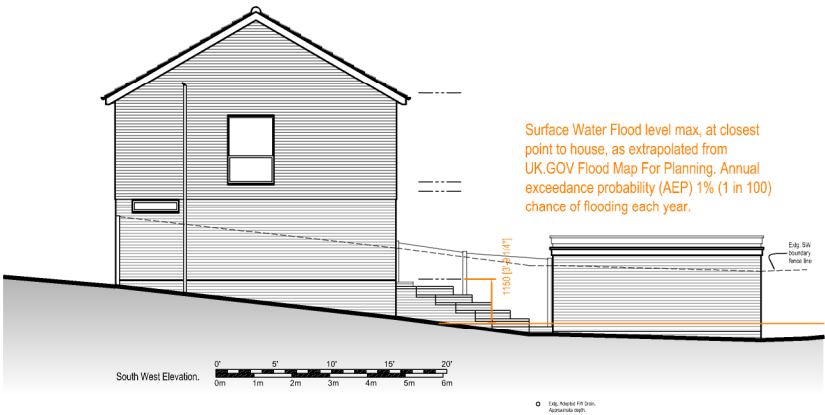

Existing Site Plan with UK.GOV Surface Water Flood Map for Planning Extract underlay.

 

Rev.	Date	Initials	Notes				
Chris Neale. Architectural & Planning Consultant. 12, Stockwell Road, East Grinstead, W. Sussex, RH19 4AU. 01342 326281				Project Extension to :- 4 Gleave Close, East Grinstead, West Sussex, RH19 3XD.			
Client Charlotte May				Title Site Plan & SW Elev. with Flood Risk Area.			
Do not scale from this drawing. All figured dimensions to be checked on site before construction and any discrepancies to be notified immediately. ©The design is copyright.				Drawn CJN	Drawing No.		Rev.
				Scale 1:200 @A3	P	26-01-06 TP	-
				Date Aug. 2026	PRELIMINARY, liable to change without notice, not for construction		