



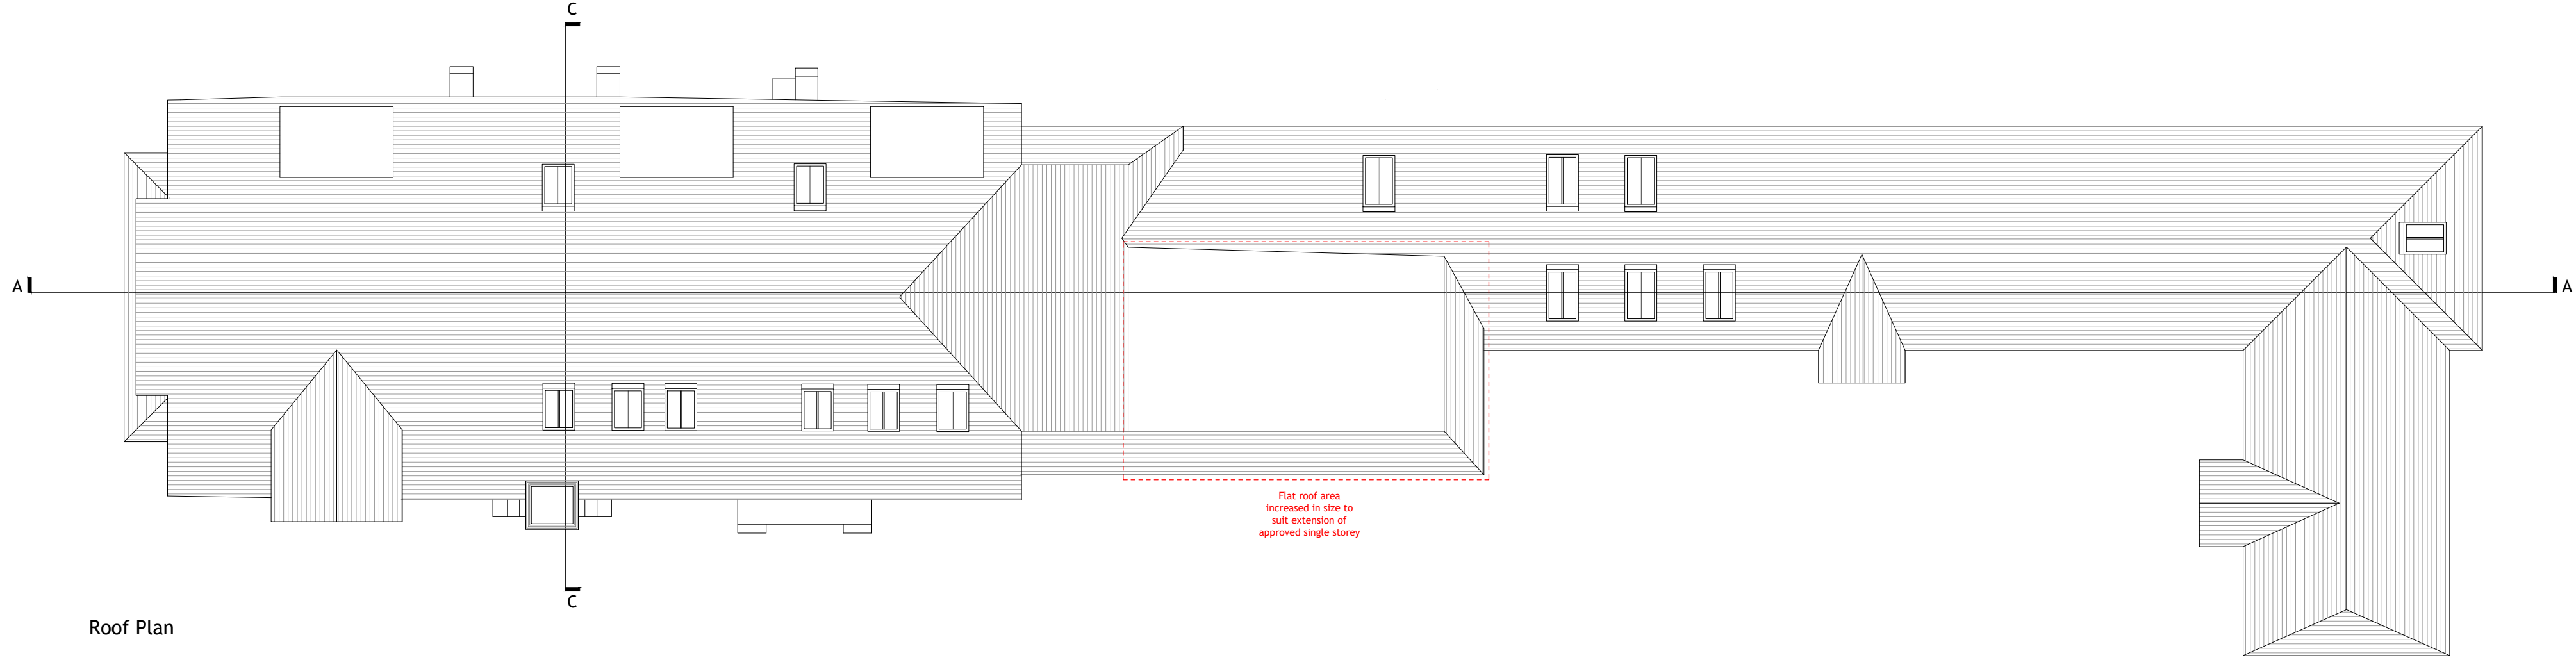


Roof Plan

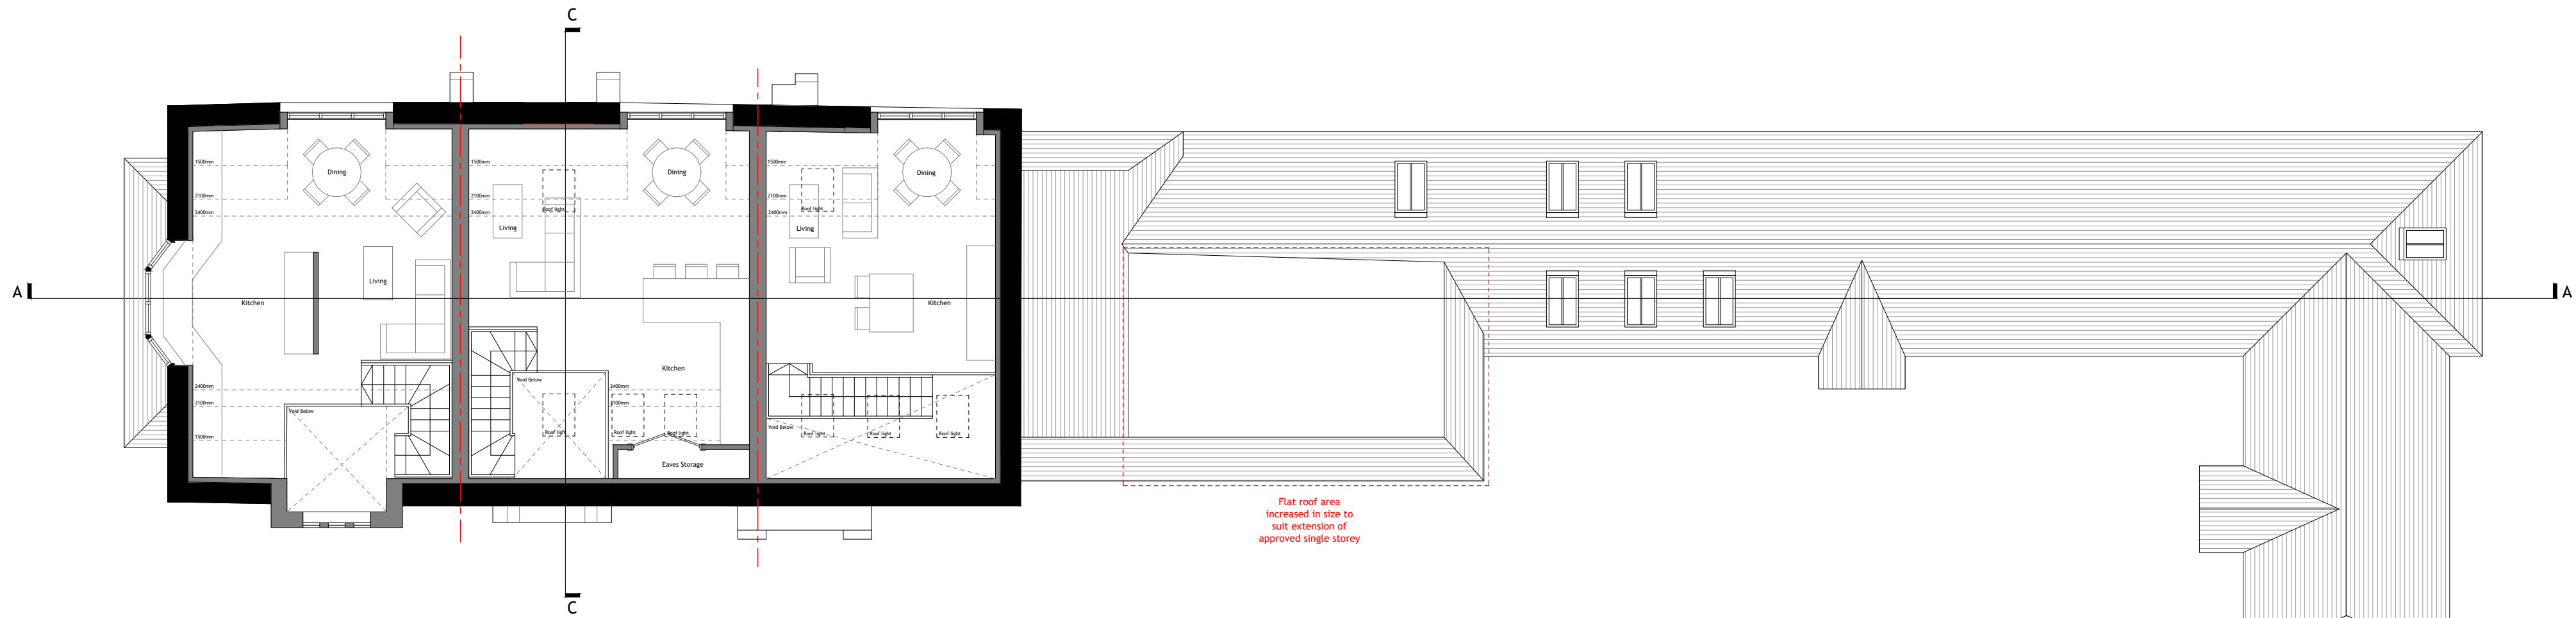

First Floor Plan

Note: Cut line shown at floor level; floor plan has vaulted ceiling with exposed roof structure. Please refer to plan for skirting lines

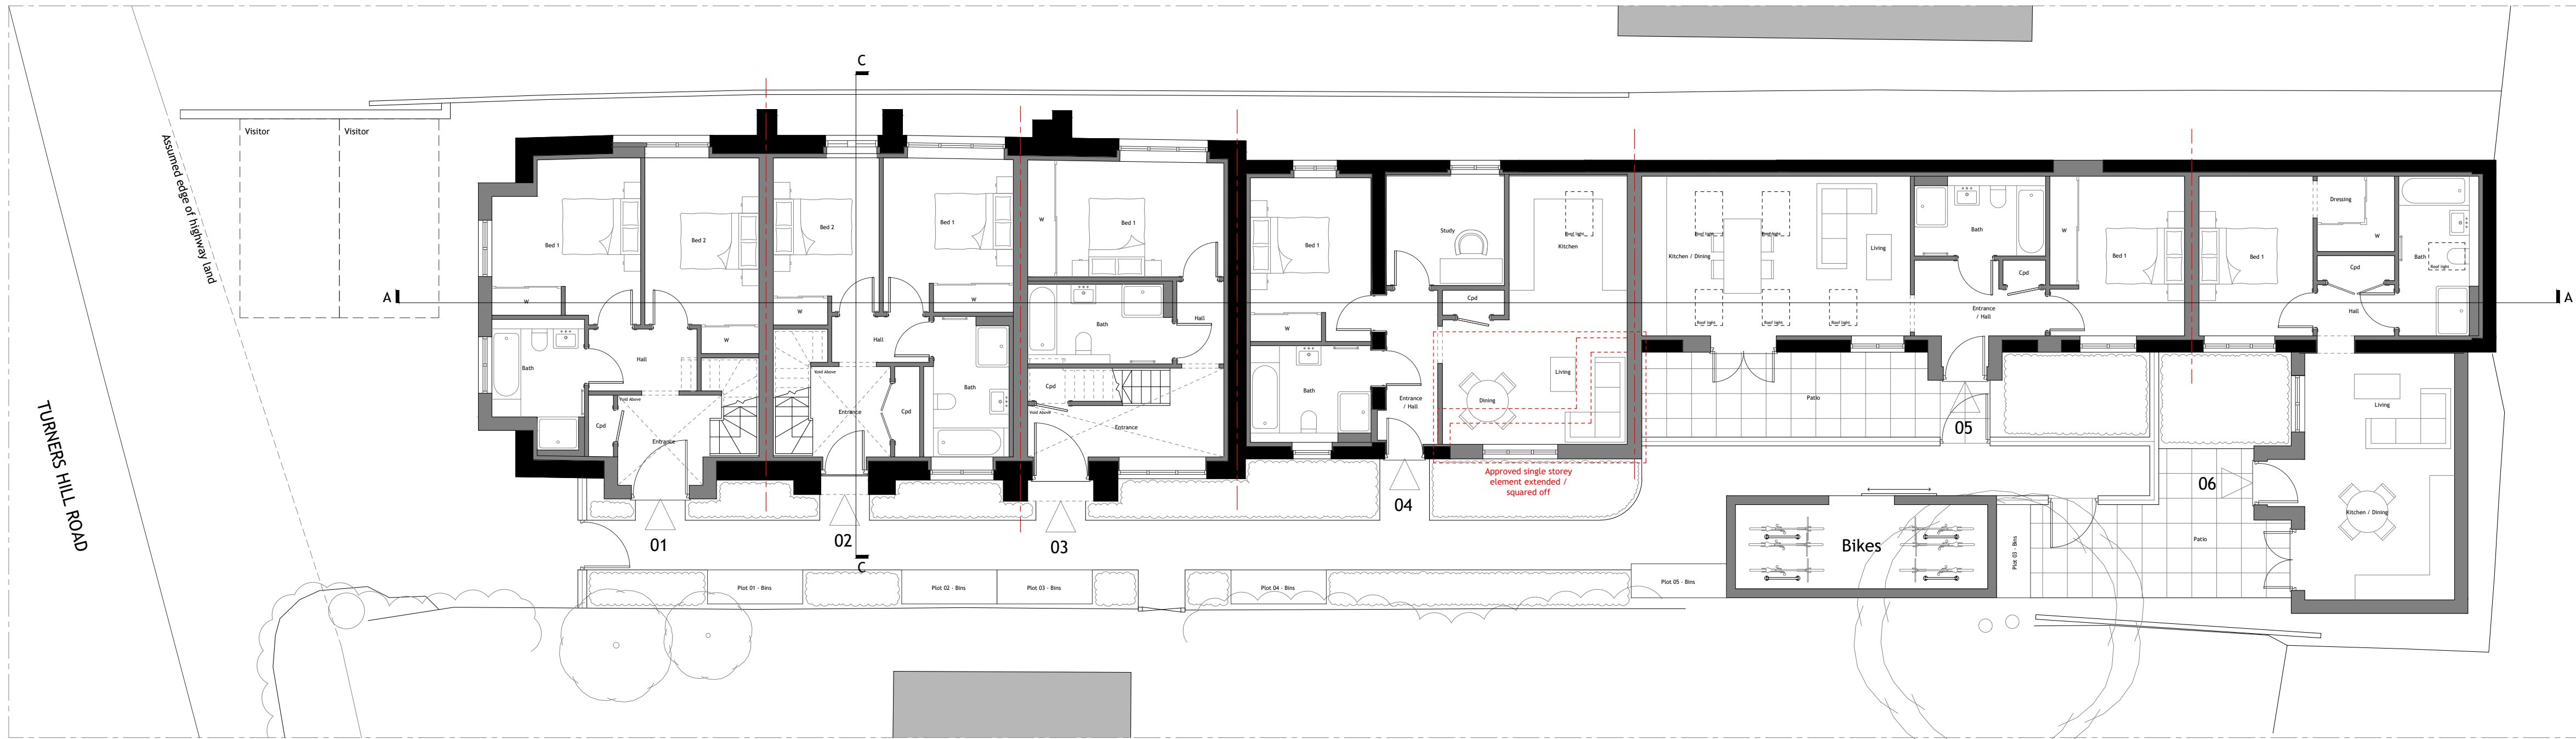

Ground Floor Plan



Disclaimer: This drawing is protected under the Copyright, Design and Patents Act 1988. This drawing is protected by copyright of FLUID DESIGN. Previous Crown Copyright 2007. All rights reserved. Licence number: 100000498. Fluidesign is a trading style of FLUID Architecture Limited, which is a subsidiary of Fluid Design Group Limited.
Registered in England No: 3190755. Registered Address: The Barn, Horse Farm, Piggsgate Park, Holey, East Sussex TN22 3PW
Planning
This drawing is produced for PLANNING PURPOSES ONLY and is not to be used for construction.

Notes:

.....

Revisions:

Description:

Date:

Existing
Proposed



CRAWLEY DOWN

VILLAGE HALL
TURNERS HILL ROAD
CRAWLEY
RH10 4HE

PLATINUM SURREY HOMES

Drg No

FL24-2202-100

Title

Proposed Floor Plans

Revision

/

Scale at A1

1:100

Status

PLANNING

Date

December 2024

RIBA
Chartered Practice

THE ACADEMY
OF URBANISM