

Notes:


.....

Revisions:

Description:

Date:

Existing
Proposed

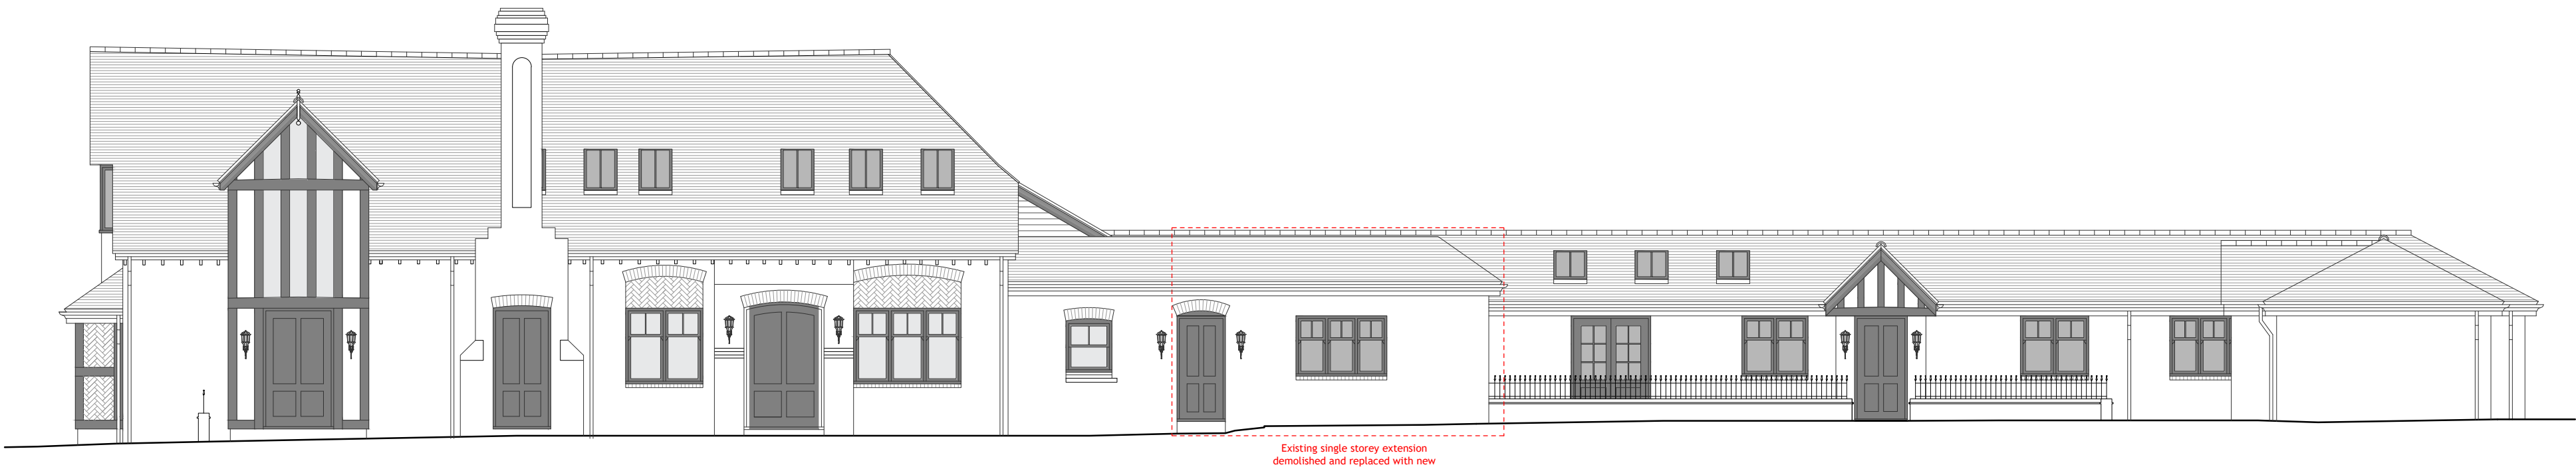


South-East Elevation




South-West Elevation




South-West Elevation (Plot 06)

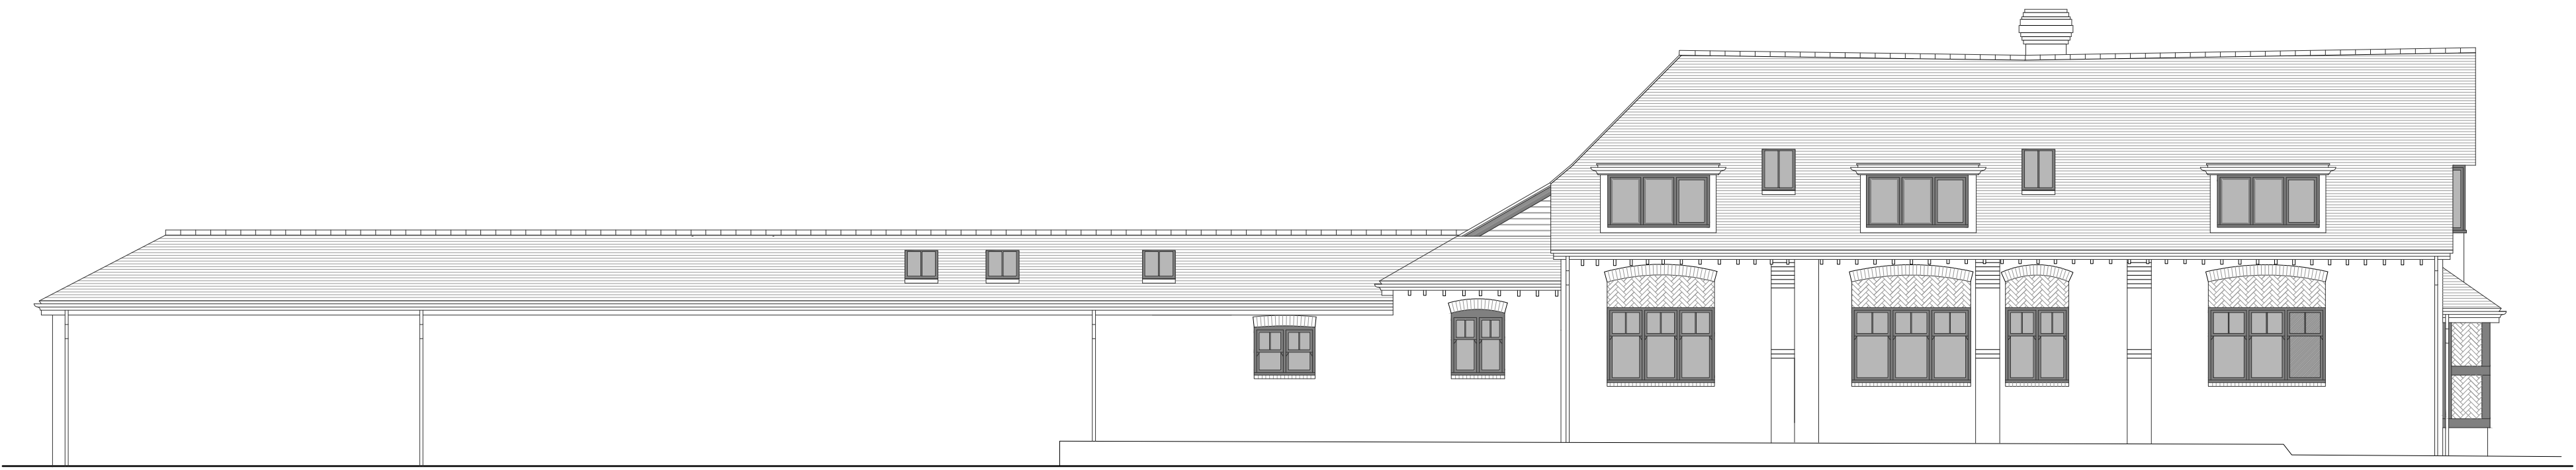


North-West Elevation

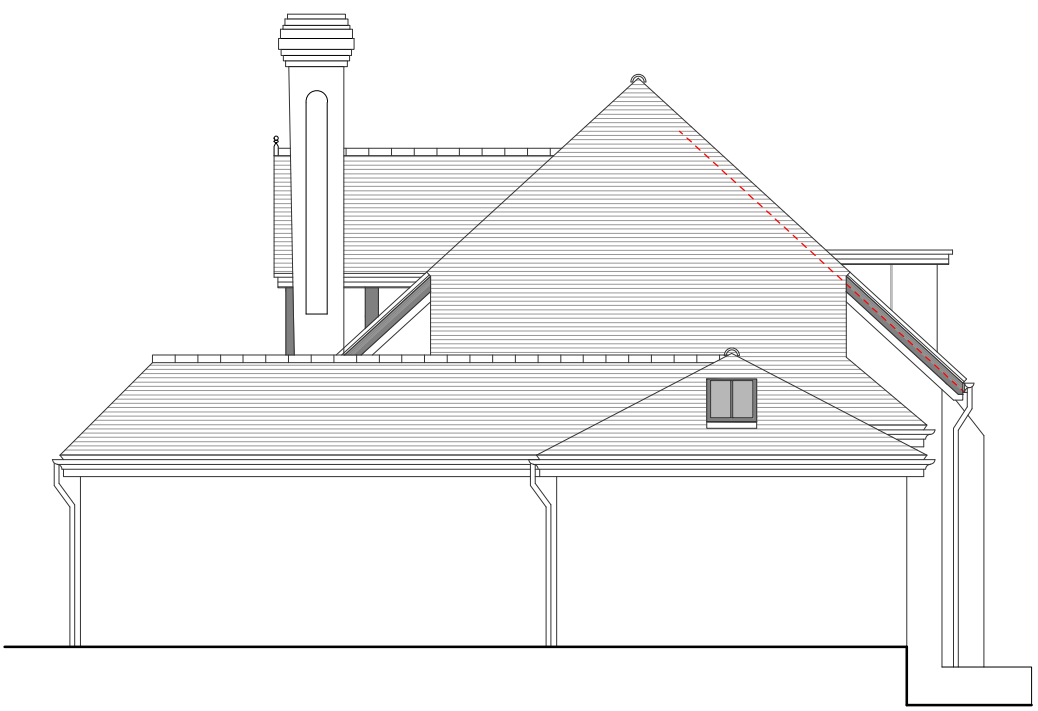

North-East Elevation

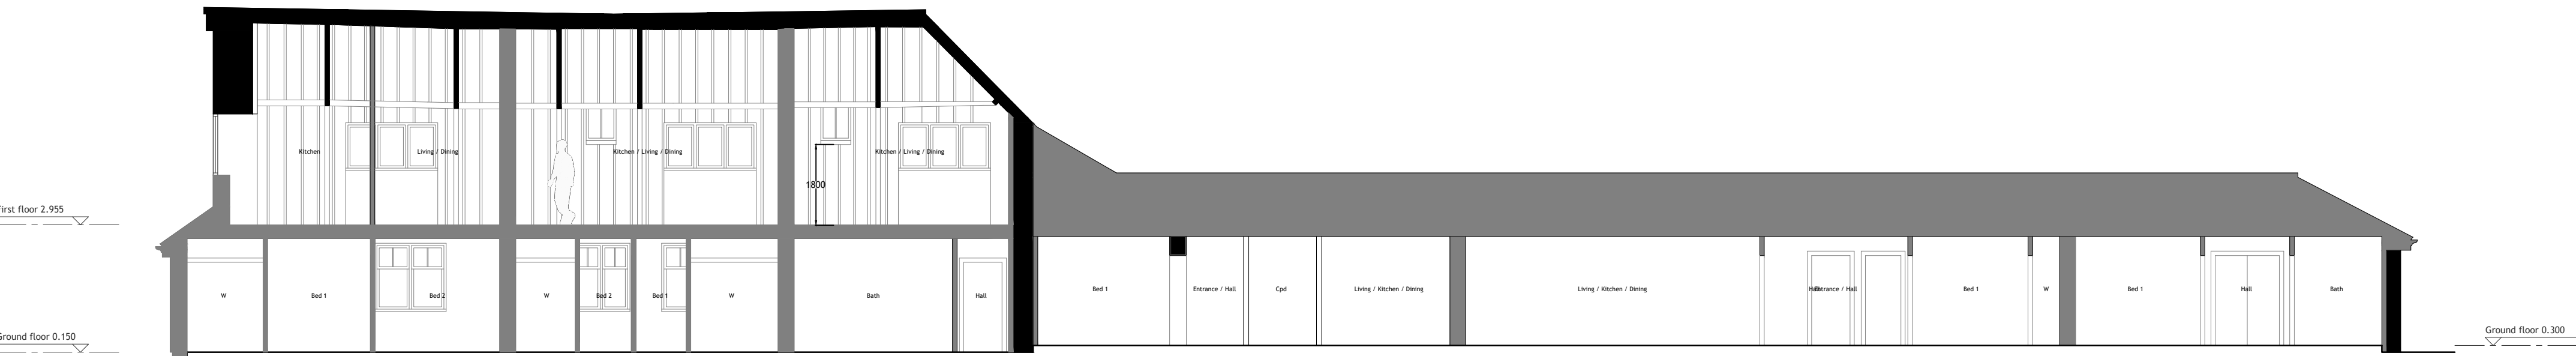

Section AA

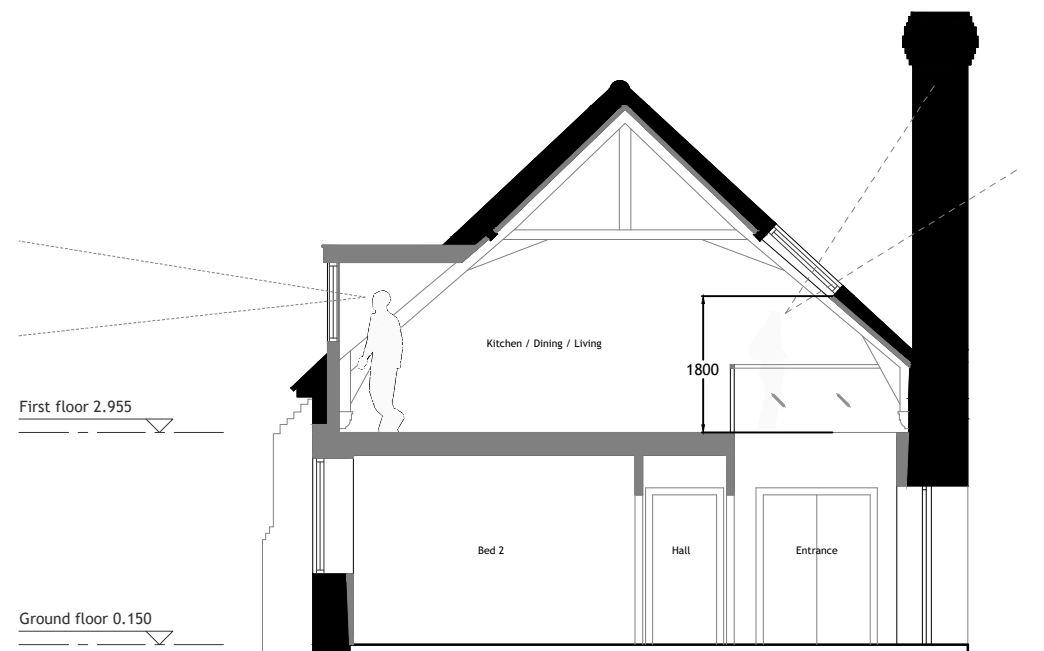

Section CC

0 1m 2m 3m 4m 5m 6m 7m 8m 9m
1:100



CRAWLEY DOWN

VILLAGE HALL
TURNERS HILL ROAD
CRAWLEY
RH10 4HE

PLATINUM SURREY HOMES

Drg No FL24-2202-105

Title Proposed Elevations and Sections

Revision /

Scale at A1 1:100

Status PLANNING

Date December 2024

RIBA
Chartered Practice

THE ACADEMY
OF URBANISM