




GENERAL NOTES:
This drawing has been produced for our client and is submitted as part of a planning application / building regulations submission and is not intended for use by any other person or for any other purpose. Use of this drawing is subject to copyright.
The contractor is to check all site dims and levels before work starts and notify Architect of any discrepancies. This drawing must be read and checked against all structural and other specialist drawings and specifications etc. The contractor is to comply with all current British Standards and Building Regulations whether or not specifically stated on these drawings. Do not scale from this drawing.

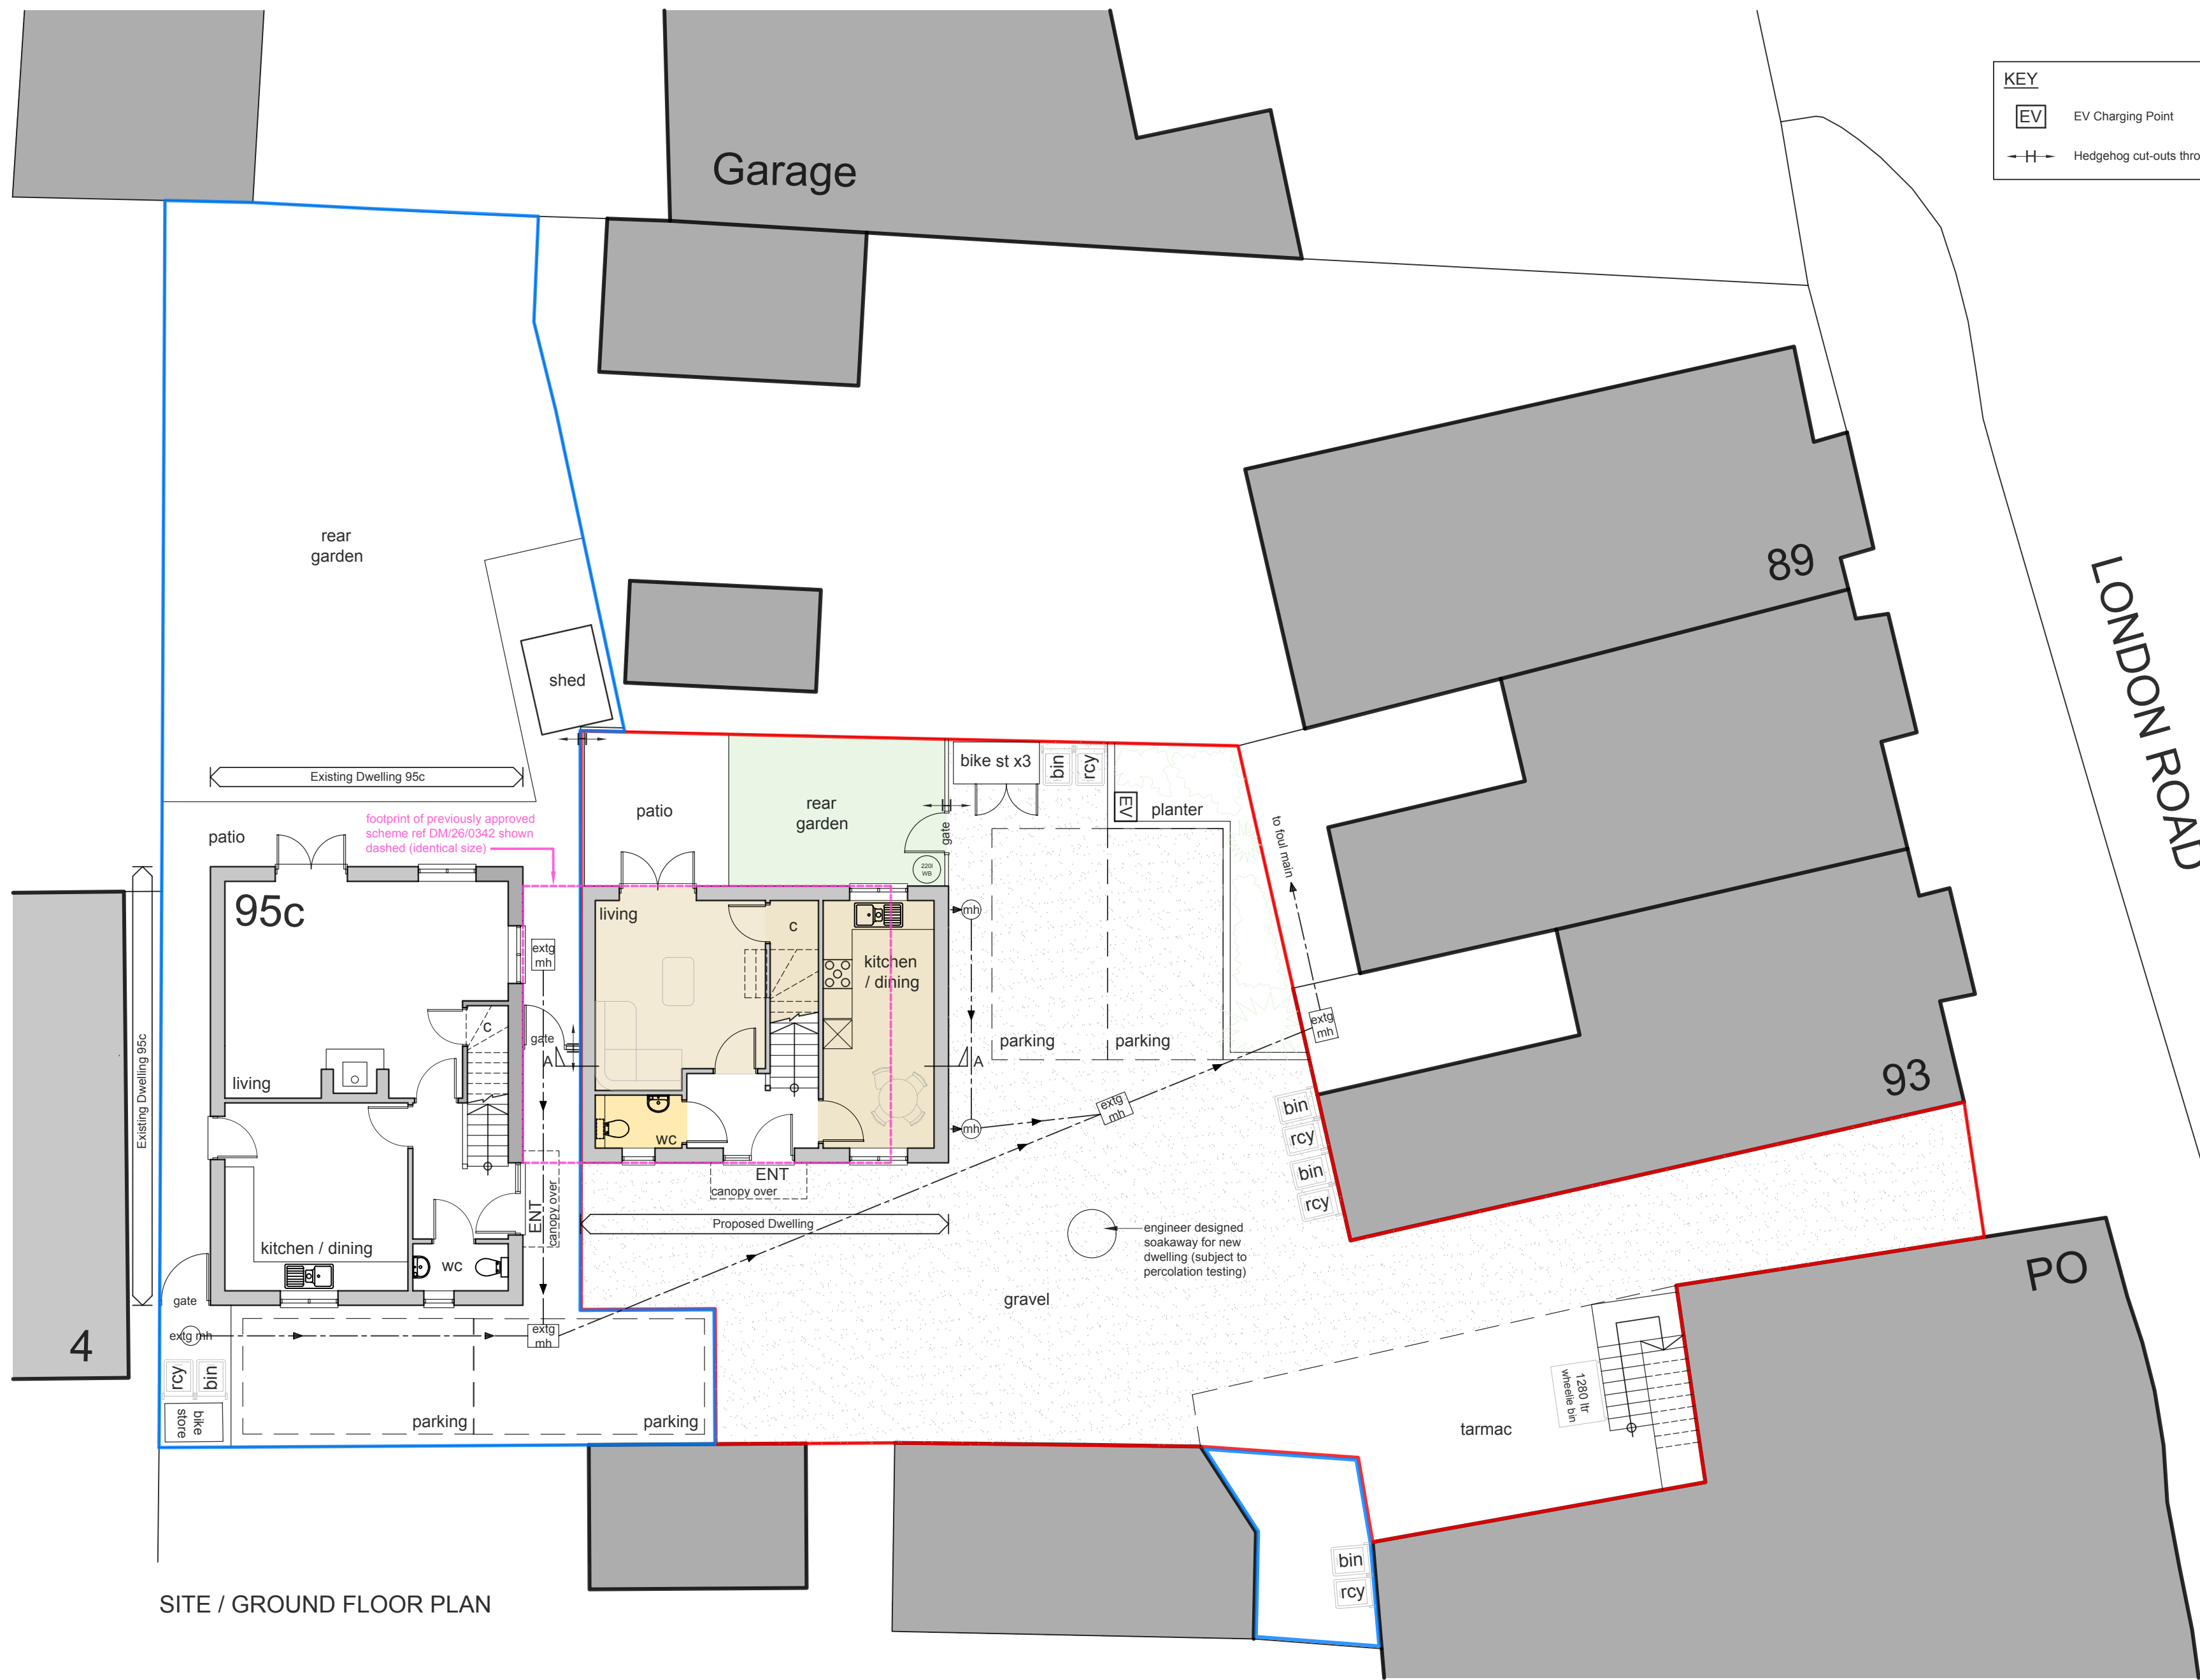

SITE / GROUND FLOOR PLAN

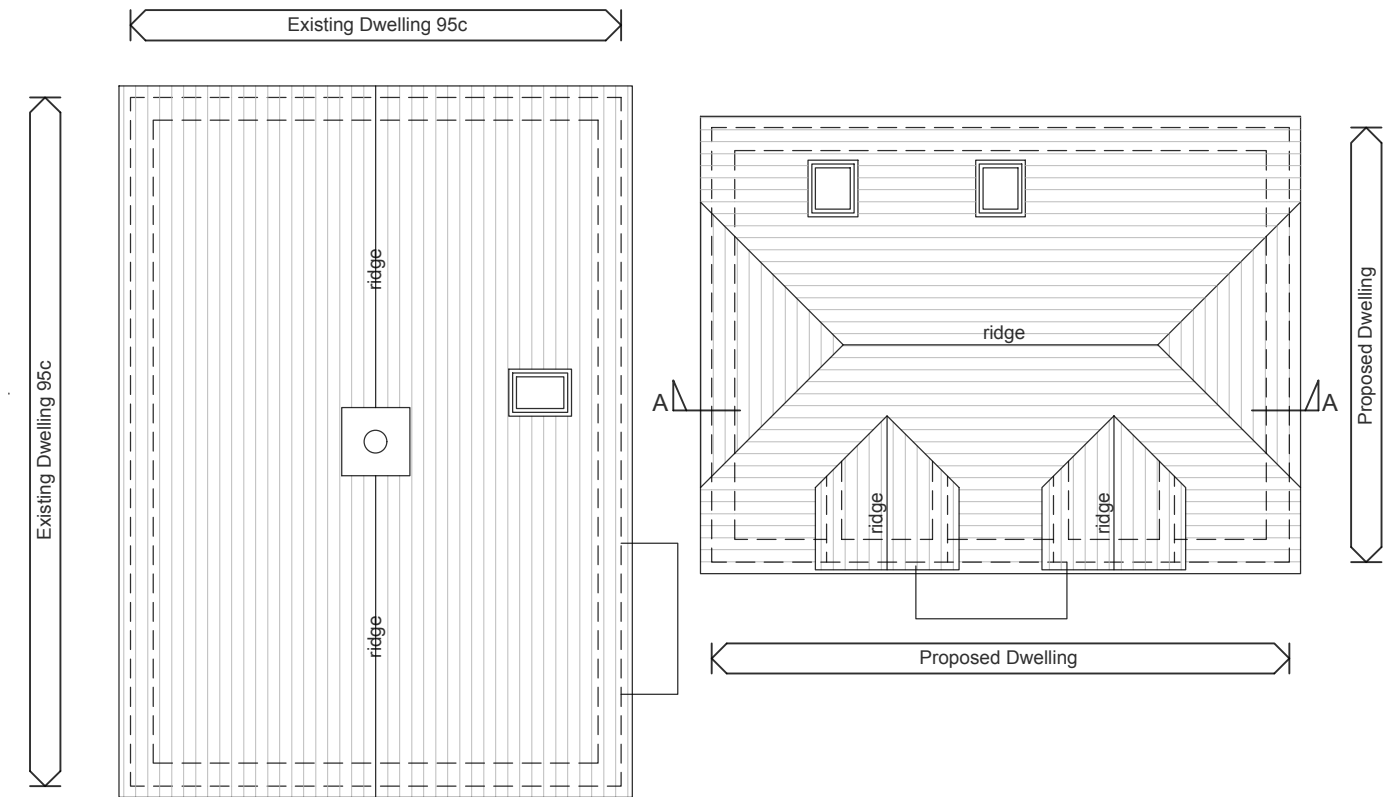


FIRST FLOOR PLAN

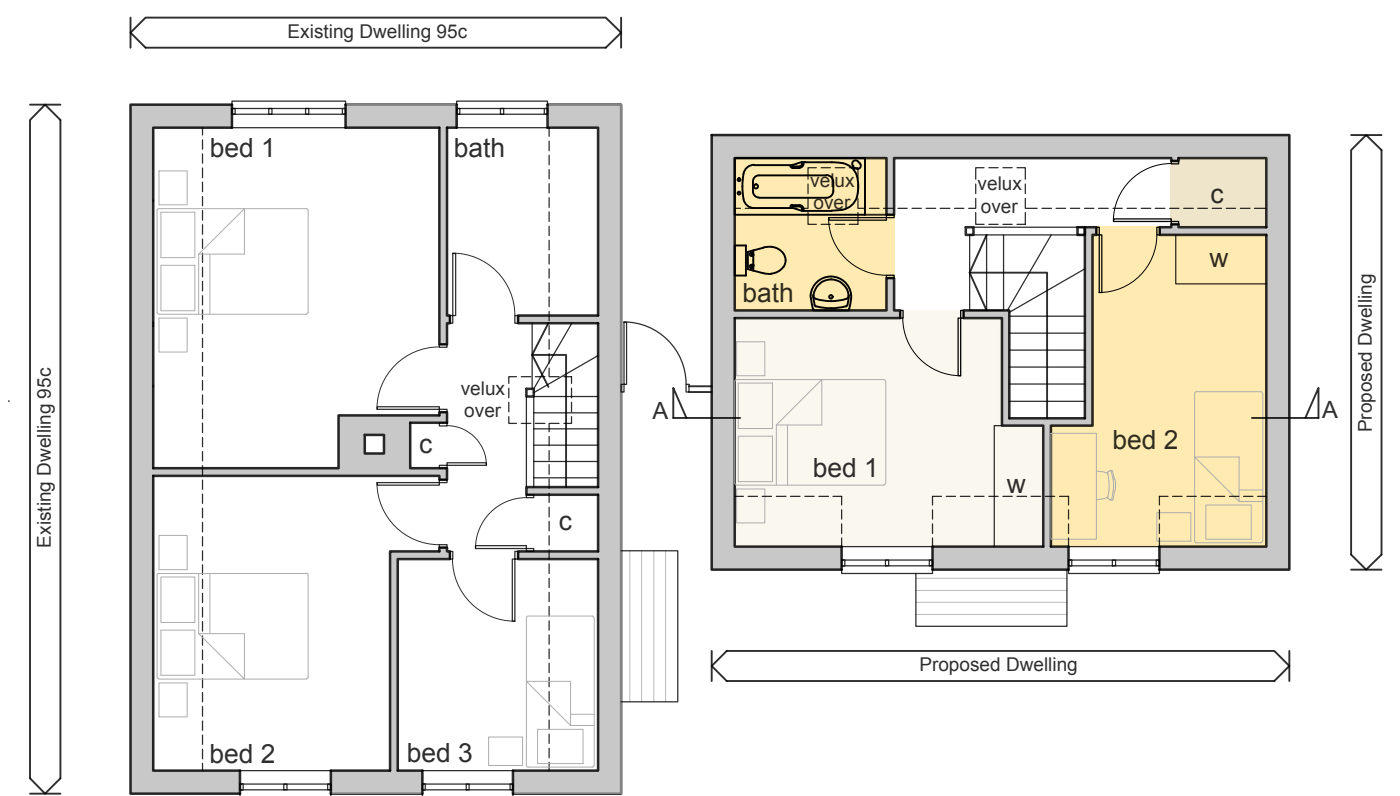

FIRST FLOOR PLAN



Section A-A

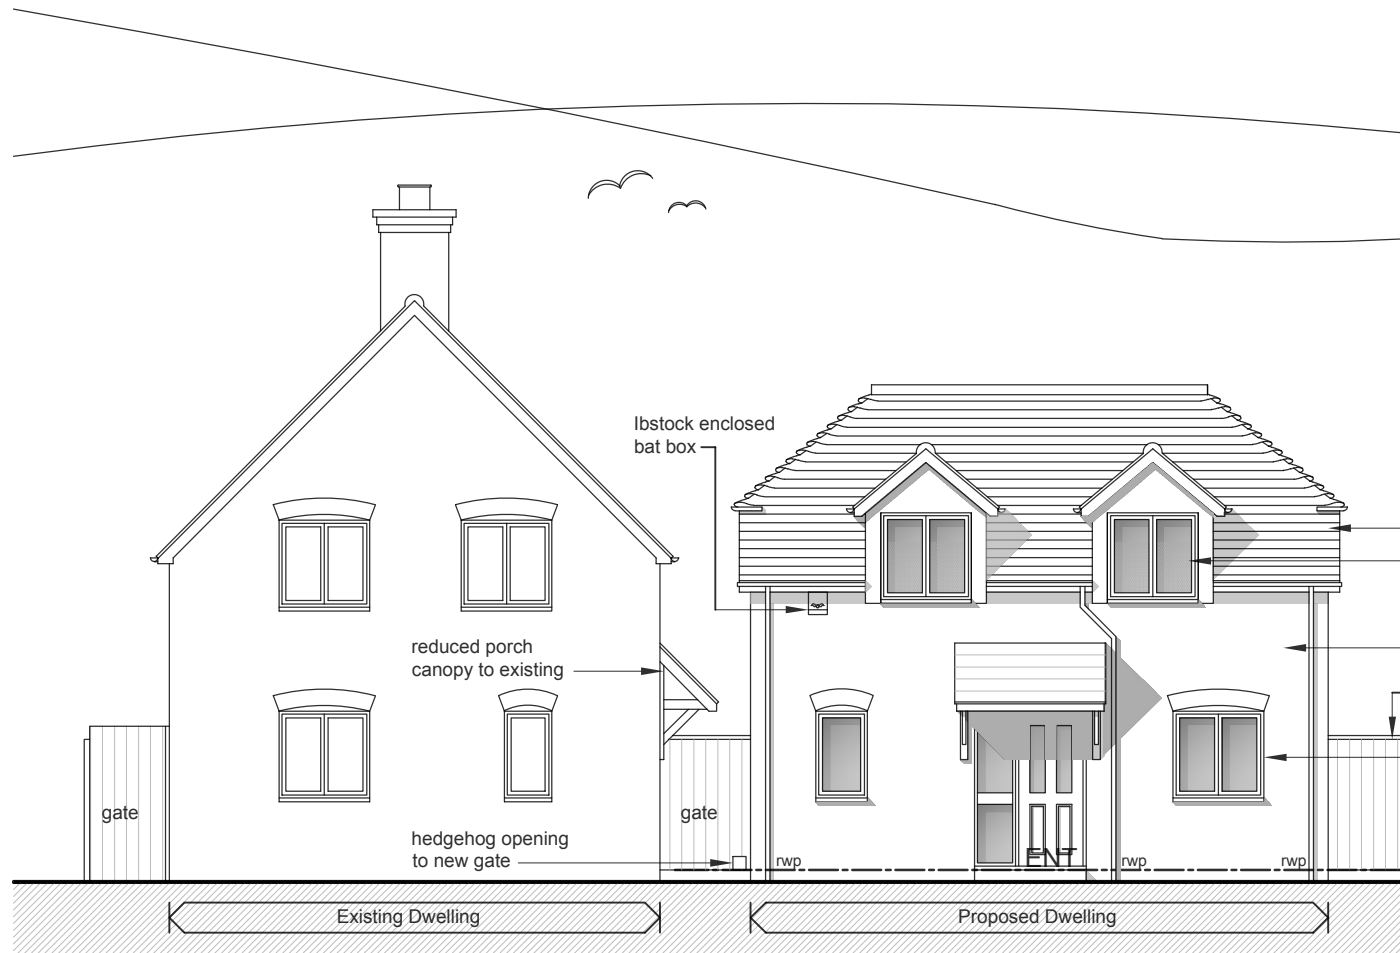


SOUTH ELEVATION



NORTH ELEVATION





EAST ELEVATION

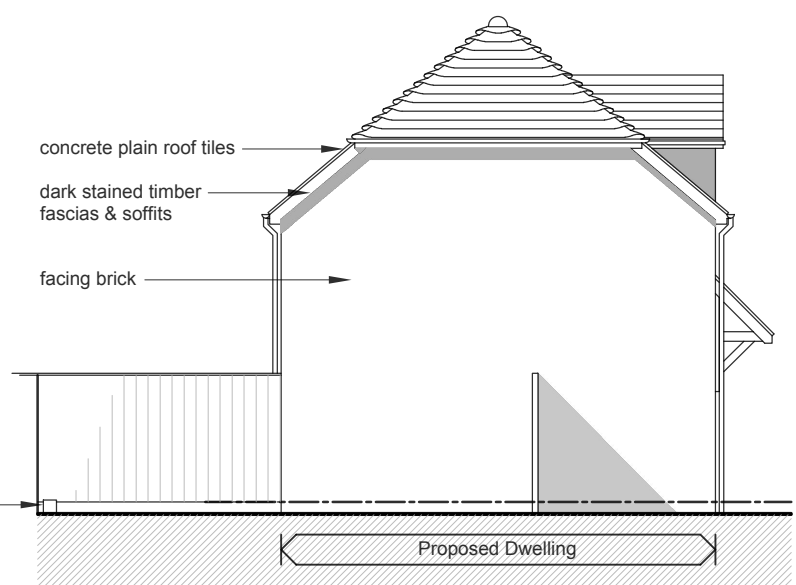

WEST ELEVATION

LIGHTBOX
ARCHITECTURE
LIMITED

121 Greenbank Avenue
Salisbury
East Sussex
BN2 8QP
07754 093827
email: info@lightboxarchitecture.com
web: www.lightboxarchitecture.com
© Lightbox Architecture Limited (UK) - 2019

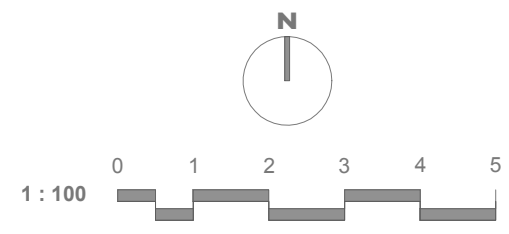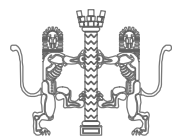

Client
Kazem Hossini
Address
Land adjacent to 95C London Road
Burgess Hill
West Sussex
RH15 8NE

Drawing
Proposed Site Plan, Floor Plans, Roof
Plan & Elevations
-PRELIMINARY- / PLANNING / BUILDING REGS
Rev. Date Description By
C 23.05.26 Existing & proposed drainage added AB

Drawing Number
26/110/P2
Revision
C
Scale
1:100 @ A1
Date
22.05.2026
By
AB