



This drawing is to be used for planning purposes only.
Not for construction.

This drawing is the property of Richard Parr Associates.
Copyright is reserved by them and the drawing is issued
on the condition that it is not copied, reproduced,
retained or disclosed to any unauthorised person, either
wholly or in part without written consent.

© Copyright Richard Parr Associates

Checked by

Drawn by

Date

Rev Description

Job No

335

Project

Sunte House

Title

Existing Garage Elevations

Dwg No

335-GA-DR-01-200

Scale

1:50 @ A1 ; 1:100 @ A3

Date of First Issue


18.06.25

Rev

P01

Status

Planning

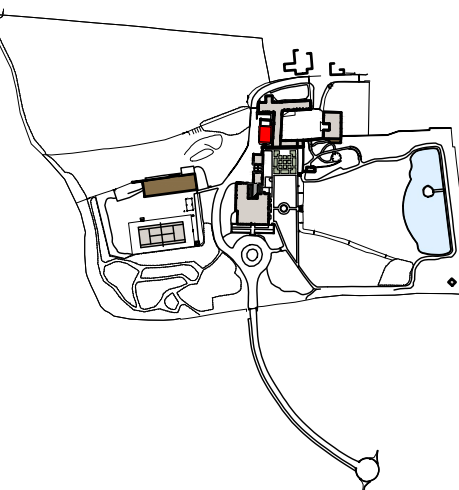


**RICHARD PARR
ASSOCIATES**


studio@richardparr.com
+44 (0)1453 860200
richardparr.com
@richardparrassociates

+ COUNTRY
Easter Park
Nympsfield, Stonehouse
Gloucestershire GL10 3UL


TOWN
The People's Hall
Studio 5, 2 Olaf Street
London W11 4BE

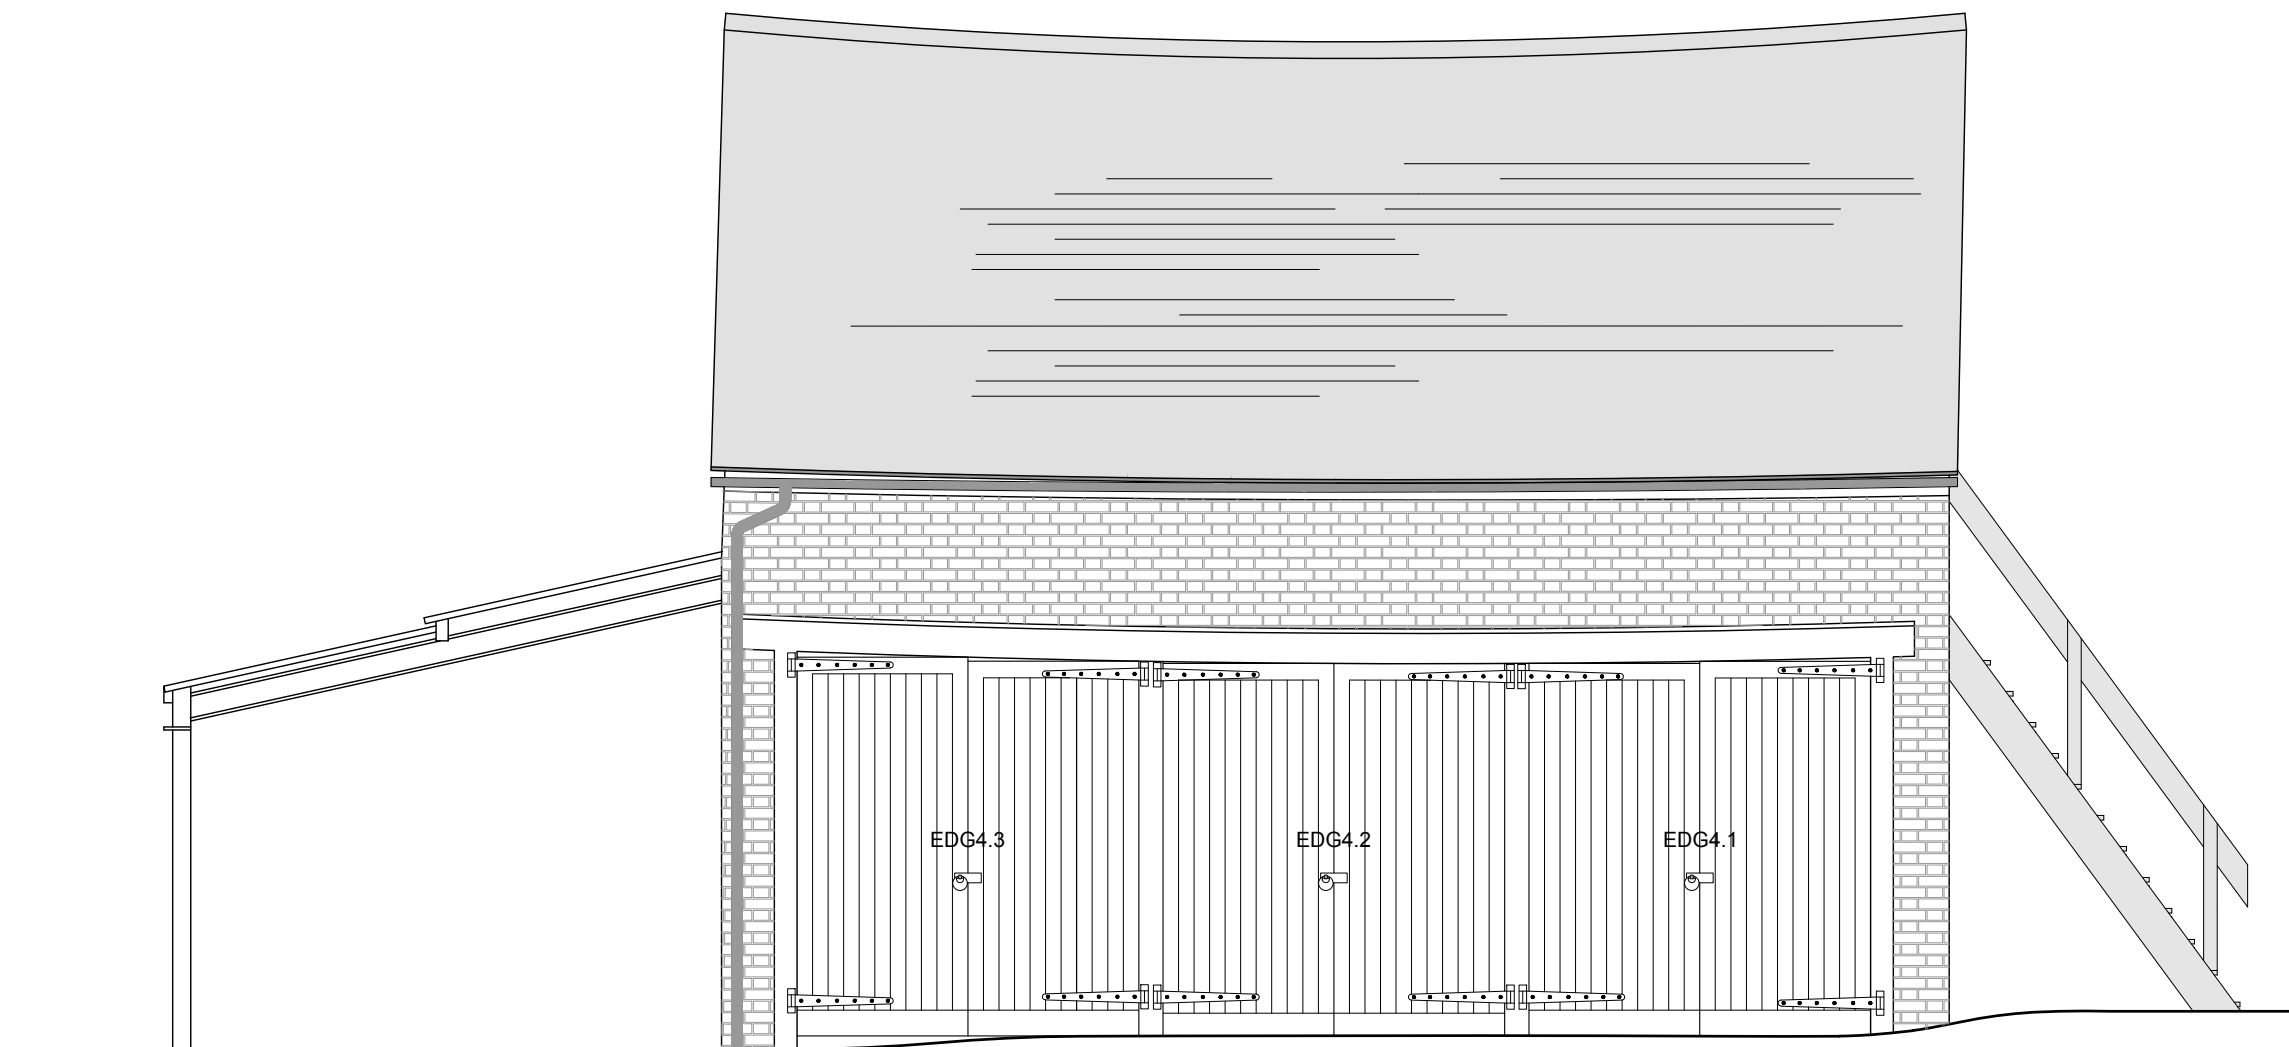


01 Garage Existing West Elevation
1:50 @ A1; 1:100 @ A3

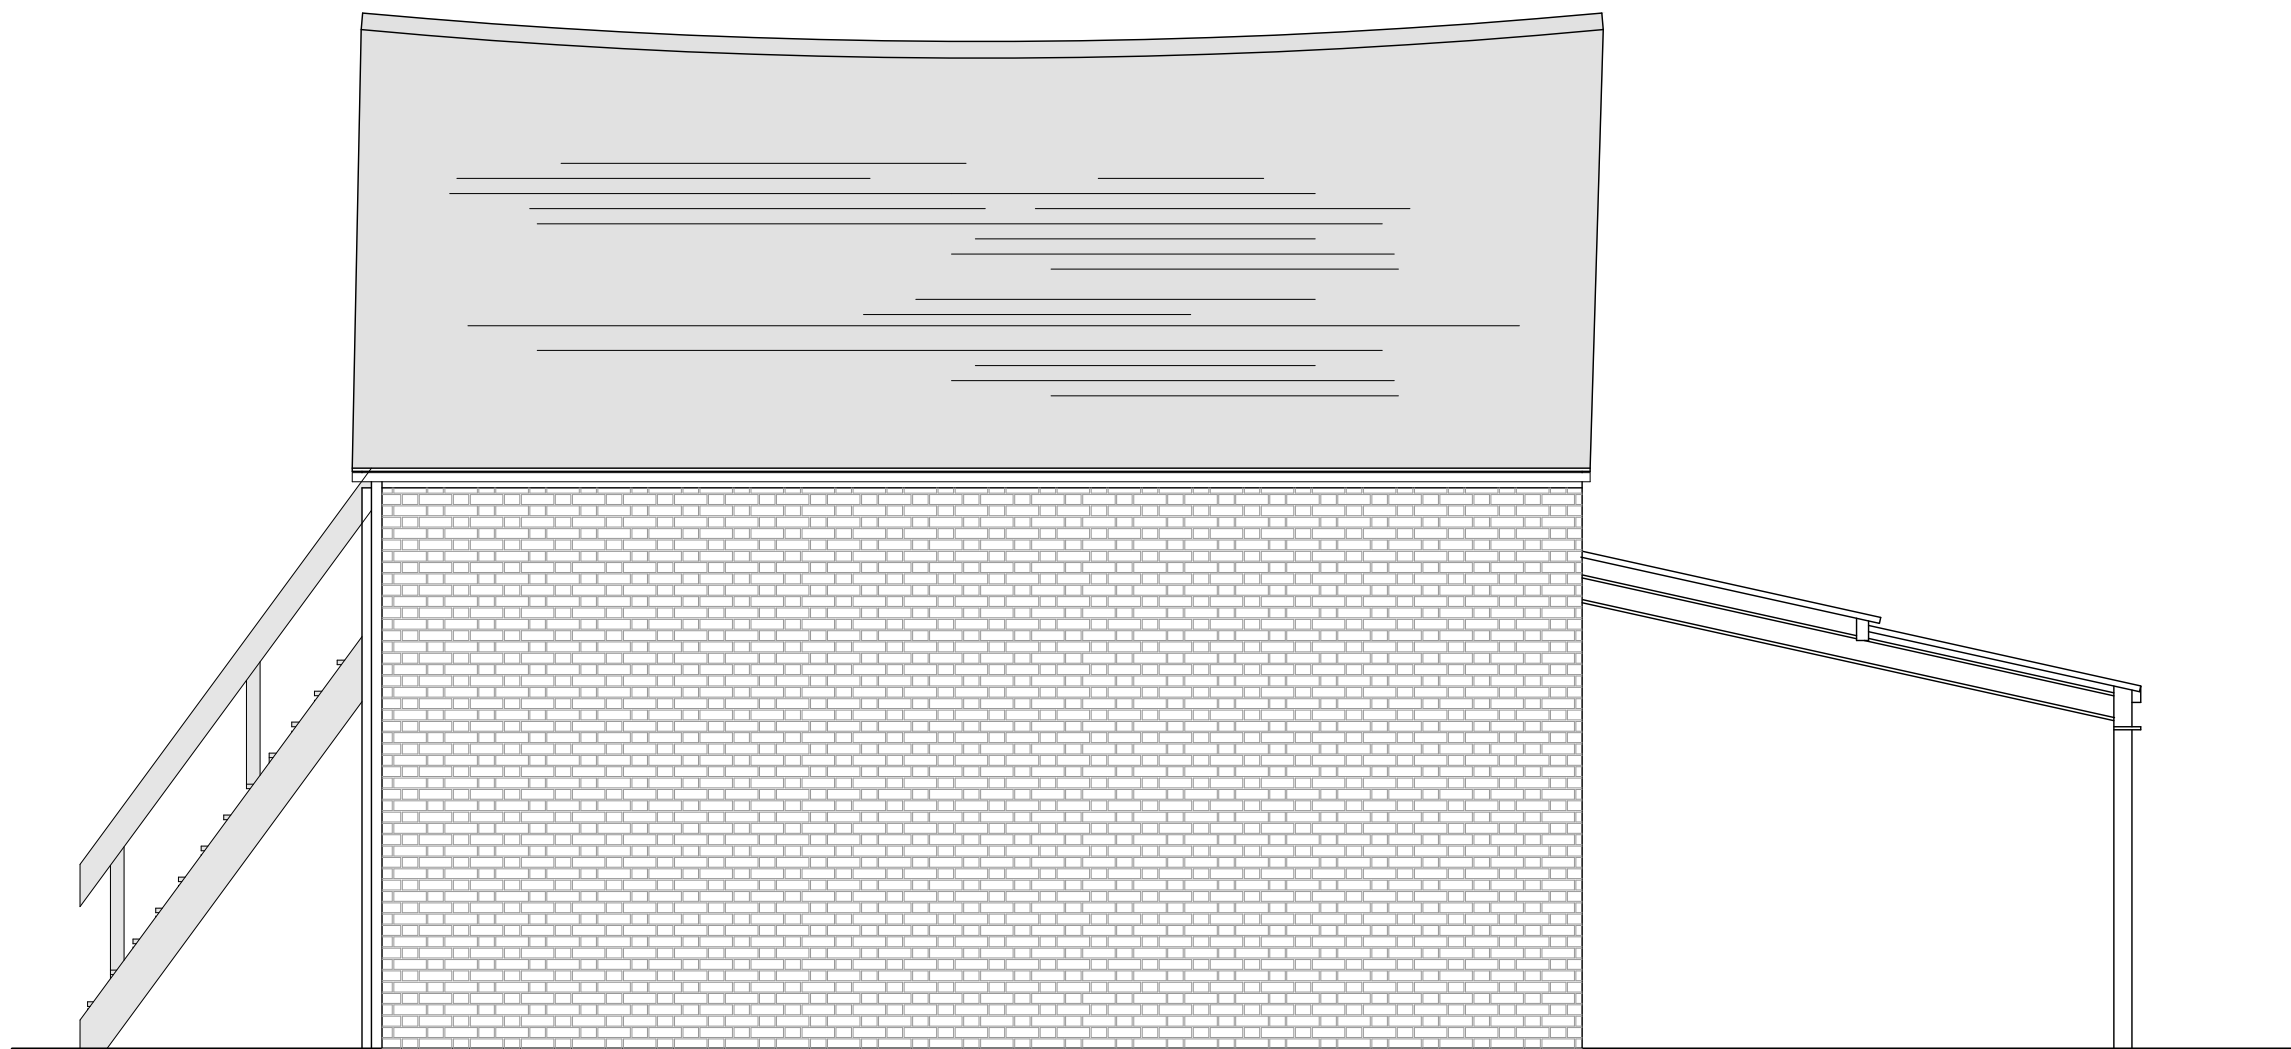

03 Garage Existing East Elevation
1:50 @ A1; 1:100 @ A3

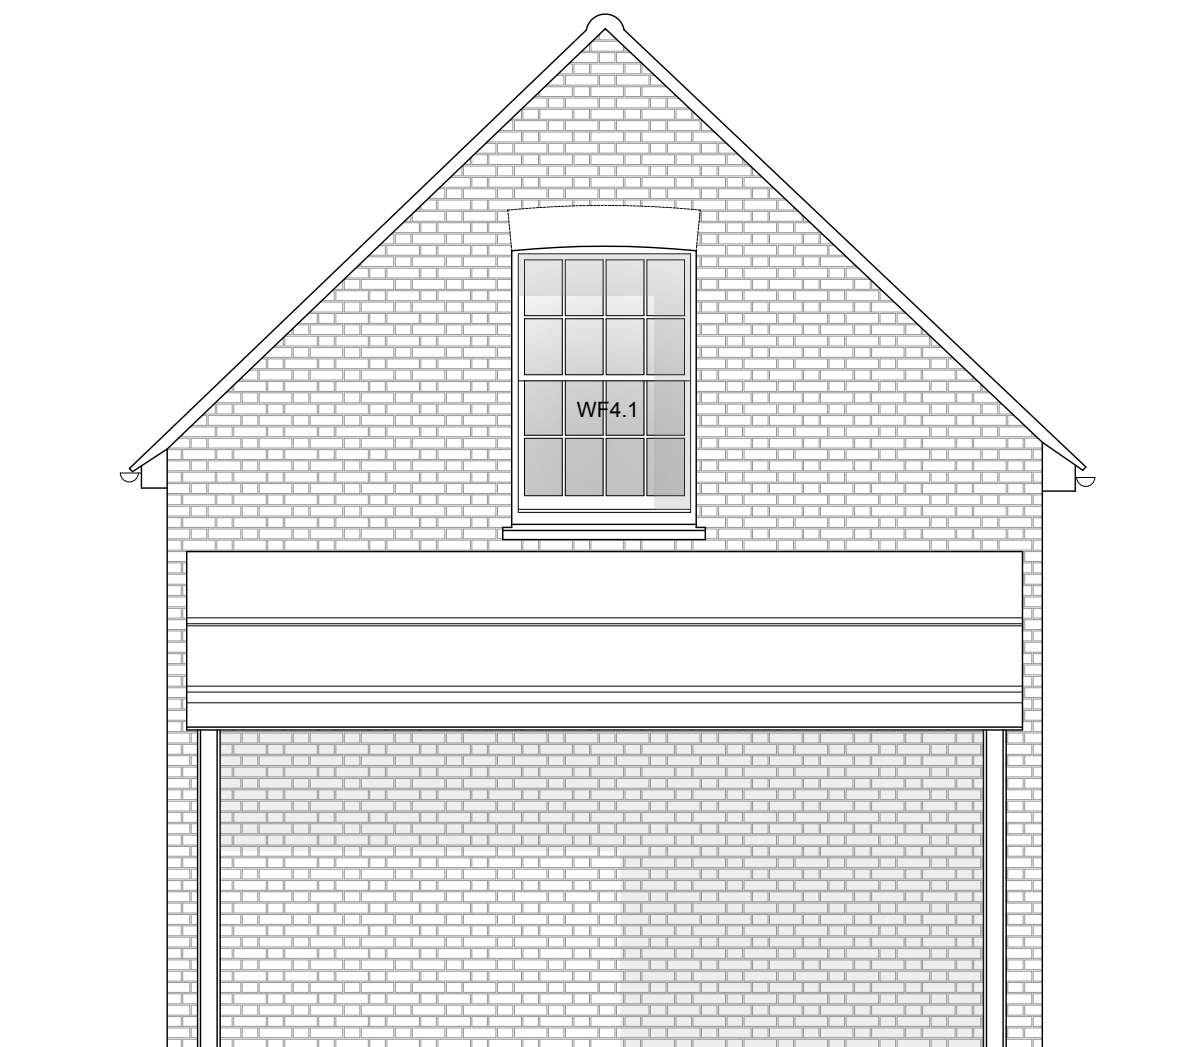

02 Garage Existing North Elevation
1:50 @ A1; 1:100 @ A3

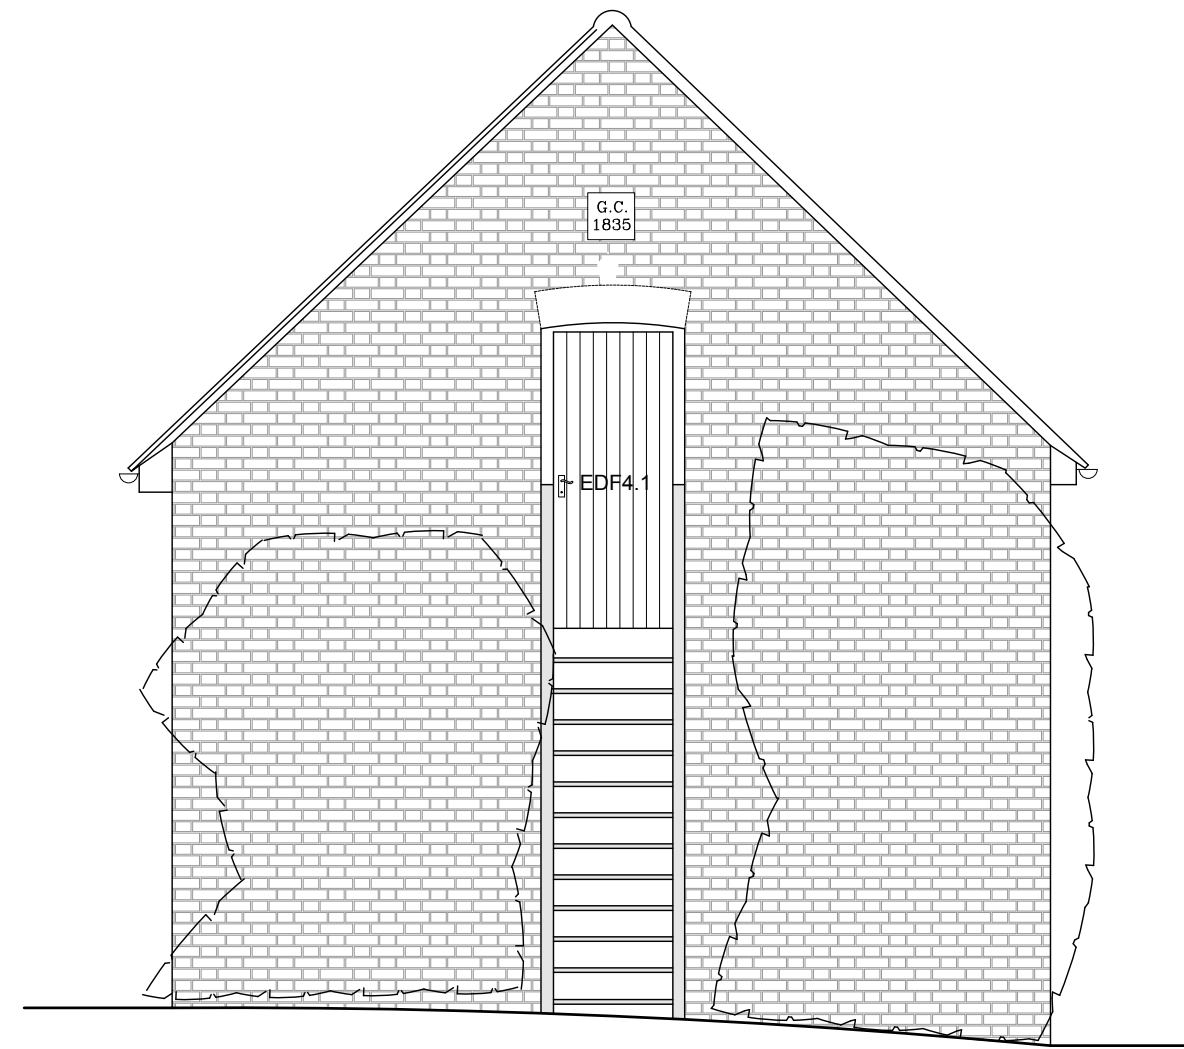

04 Garage Existing South Elevation
1:50 @ A1; 1:100 @ A3



BL Beam Level
CL Ceiling Level
FL Floor Level
DP Down Pipe
HWC Hot Water Cylinder
SVP Soil Vent Pipe
RWP Rain Water Pipe
RWO Rain Water Outlet

Proposed Walls
Existing Walls
Demolition