


ROCK LODGE - DRIVEWAY GATE POSTS

11/02/2026

FRONT ELEVATION

SCALE 1:25

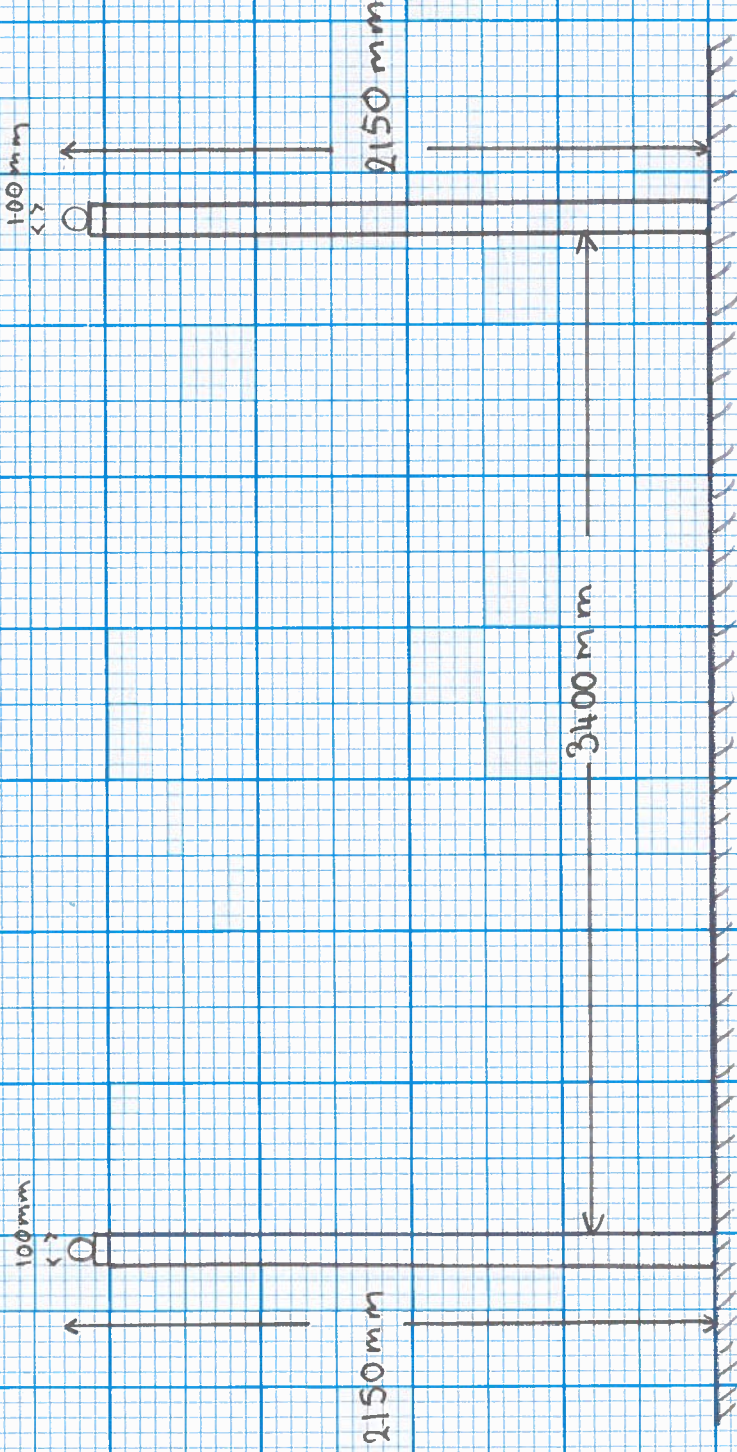


PREPARED BY
TROY BELLIERE


ROCK LODGE - DRIVEWAY GATE POSTS

11/02/2026

SIDE ELEVATION

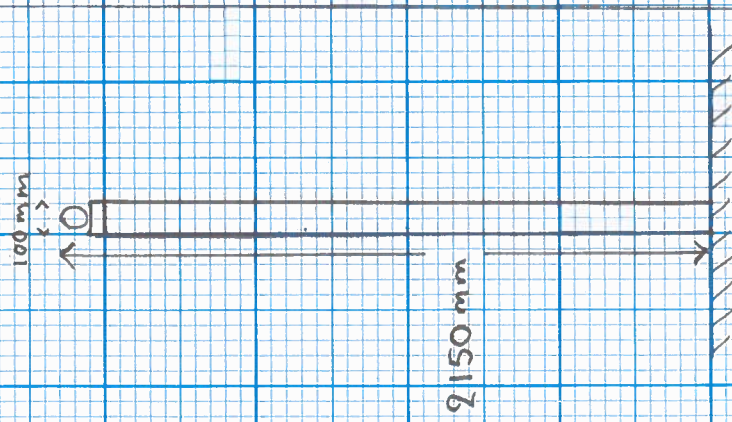

PLAN VIEW

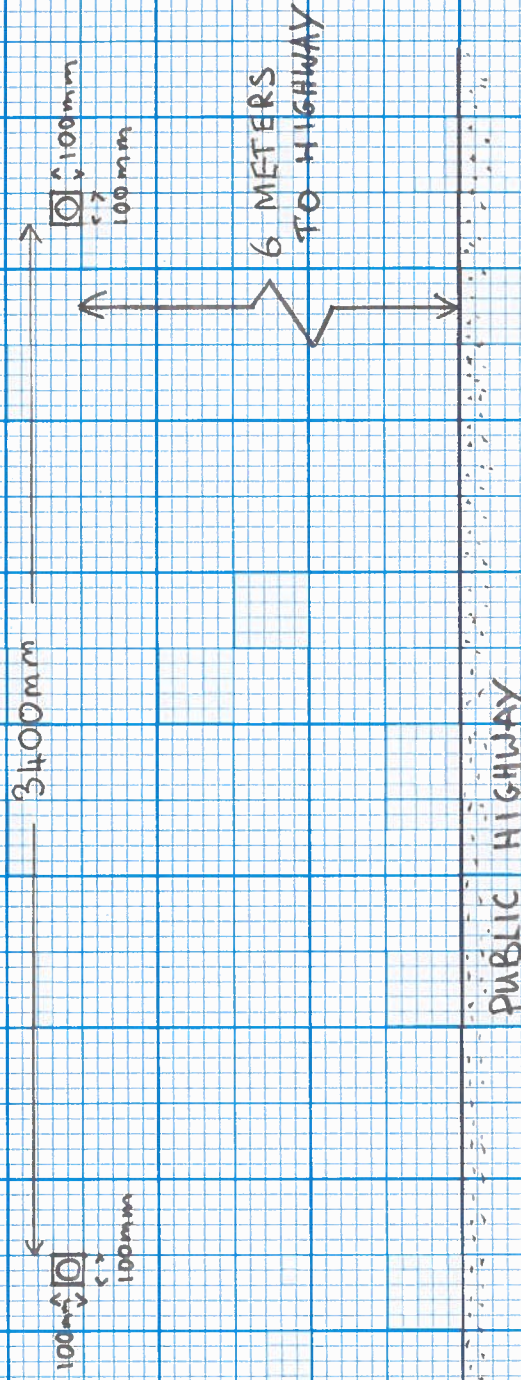

SCALE 1:25

PREPARED BY
TROY BELLIERE