


Notes

Do not scale off this drawing except for planning purposes
Check all dimensions on site before any work commences
All goods, materials and workmanship must conform to current building regulations, british standards and codes of practice.
Copyright of this drawing is to be retained by Ecotecture Ltd and must not be reproduced without written consent from the practice.

Drawing to be printed A3

 

SCALE BAR 1:20

RevID	Issued By	Issue Date	Layout Comment



01444 416745 info@ecotecture.co.uk
www.ecotecture.co.uk

31 Sussex Road Haywards Heath
West Sussex RH16 4DZ


Client: Ms C Burdon – Reab

Address: Physio Rooms
 Church Road
 Haywards Heath
 West Sussex
 RH16 3NU

Description: Plan and elevations of proposed
 totem style business sign.

Scale: 1:20 Date: 23/12/25
Drawn: JS Checked:

Drawing No: 863 200 C

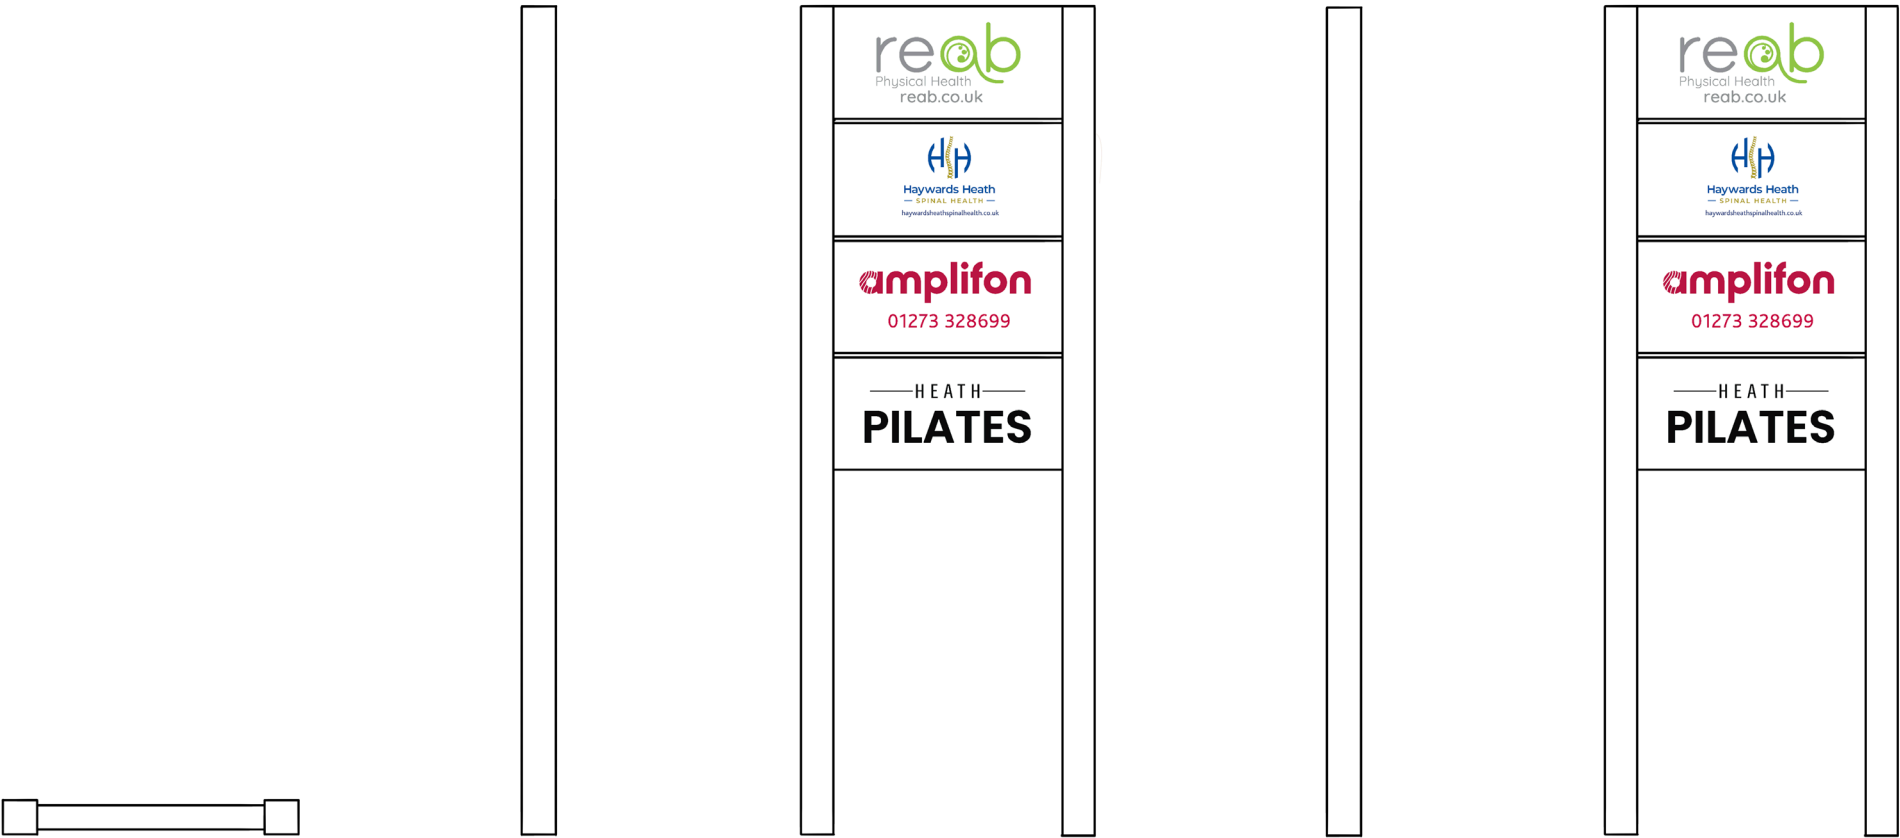

Plan

North elevation

East elevation

South elevation

West elevation