


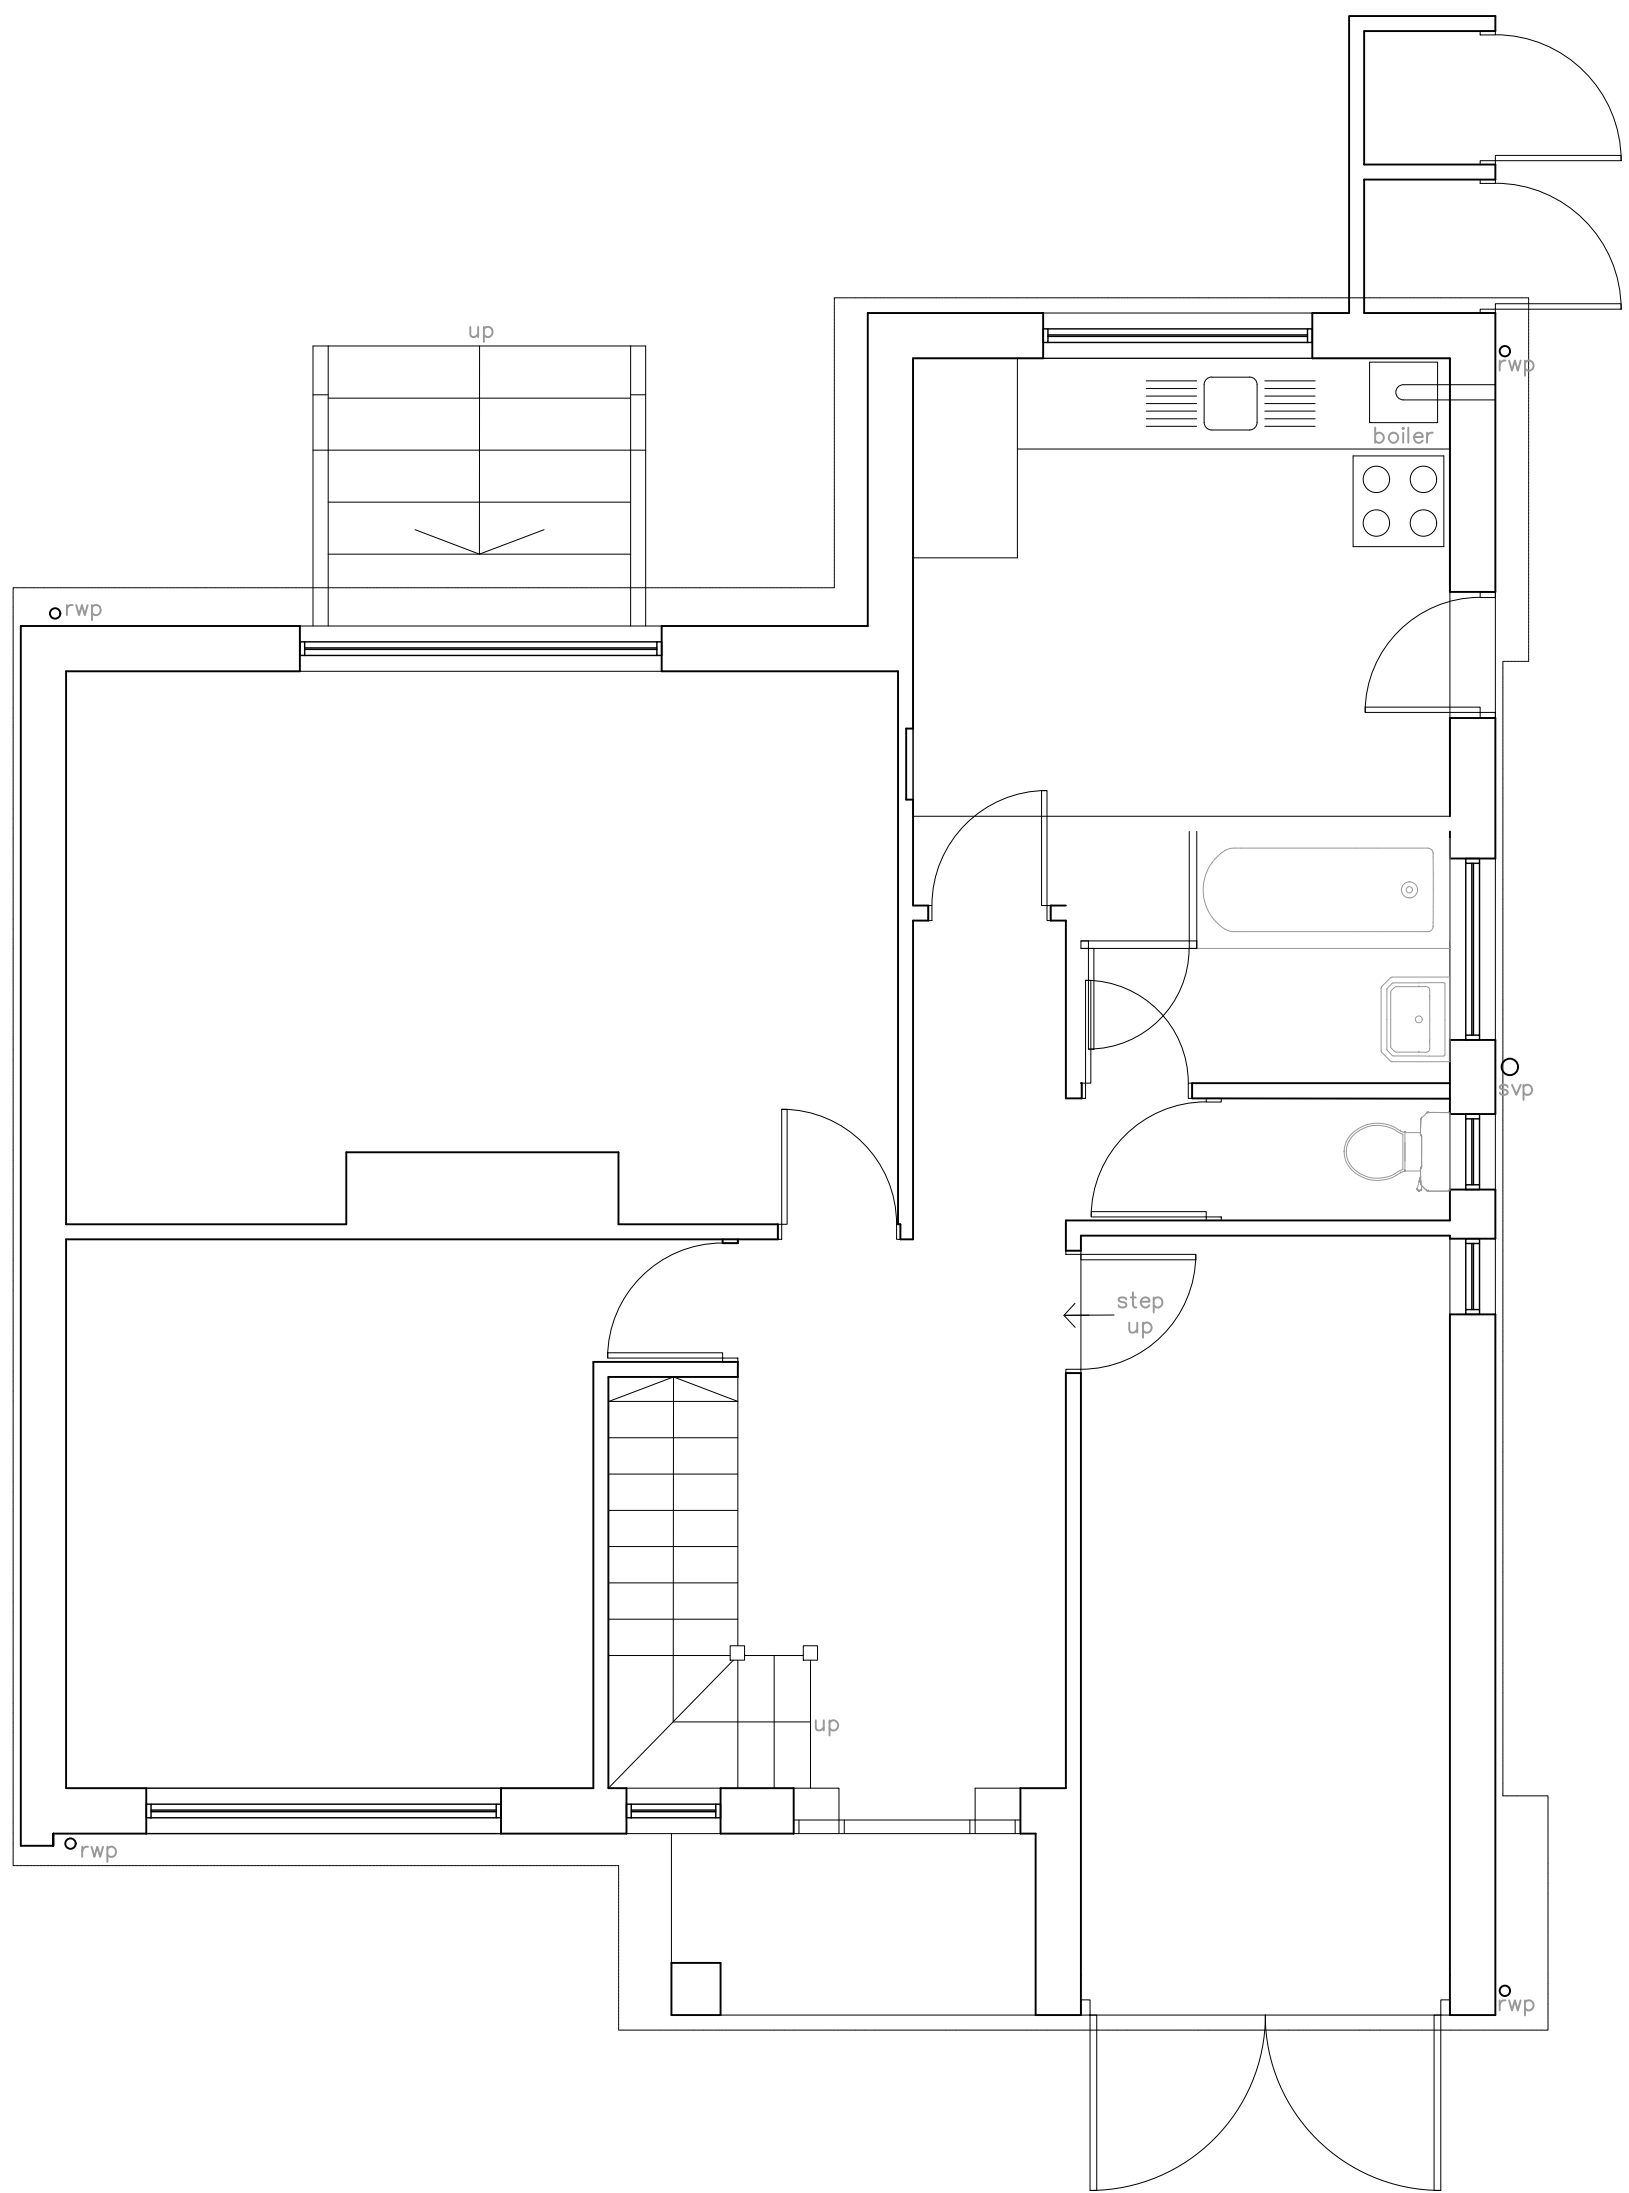
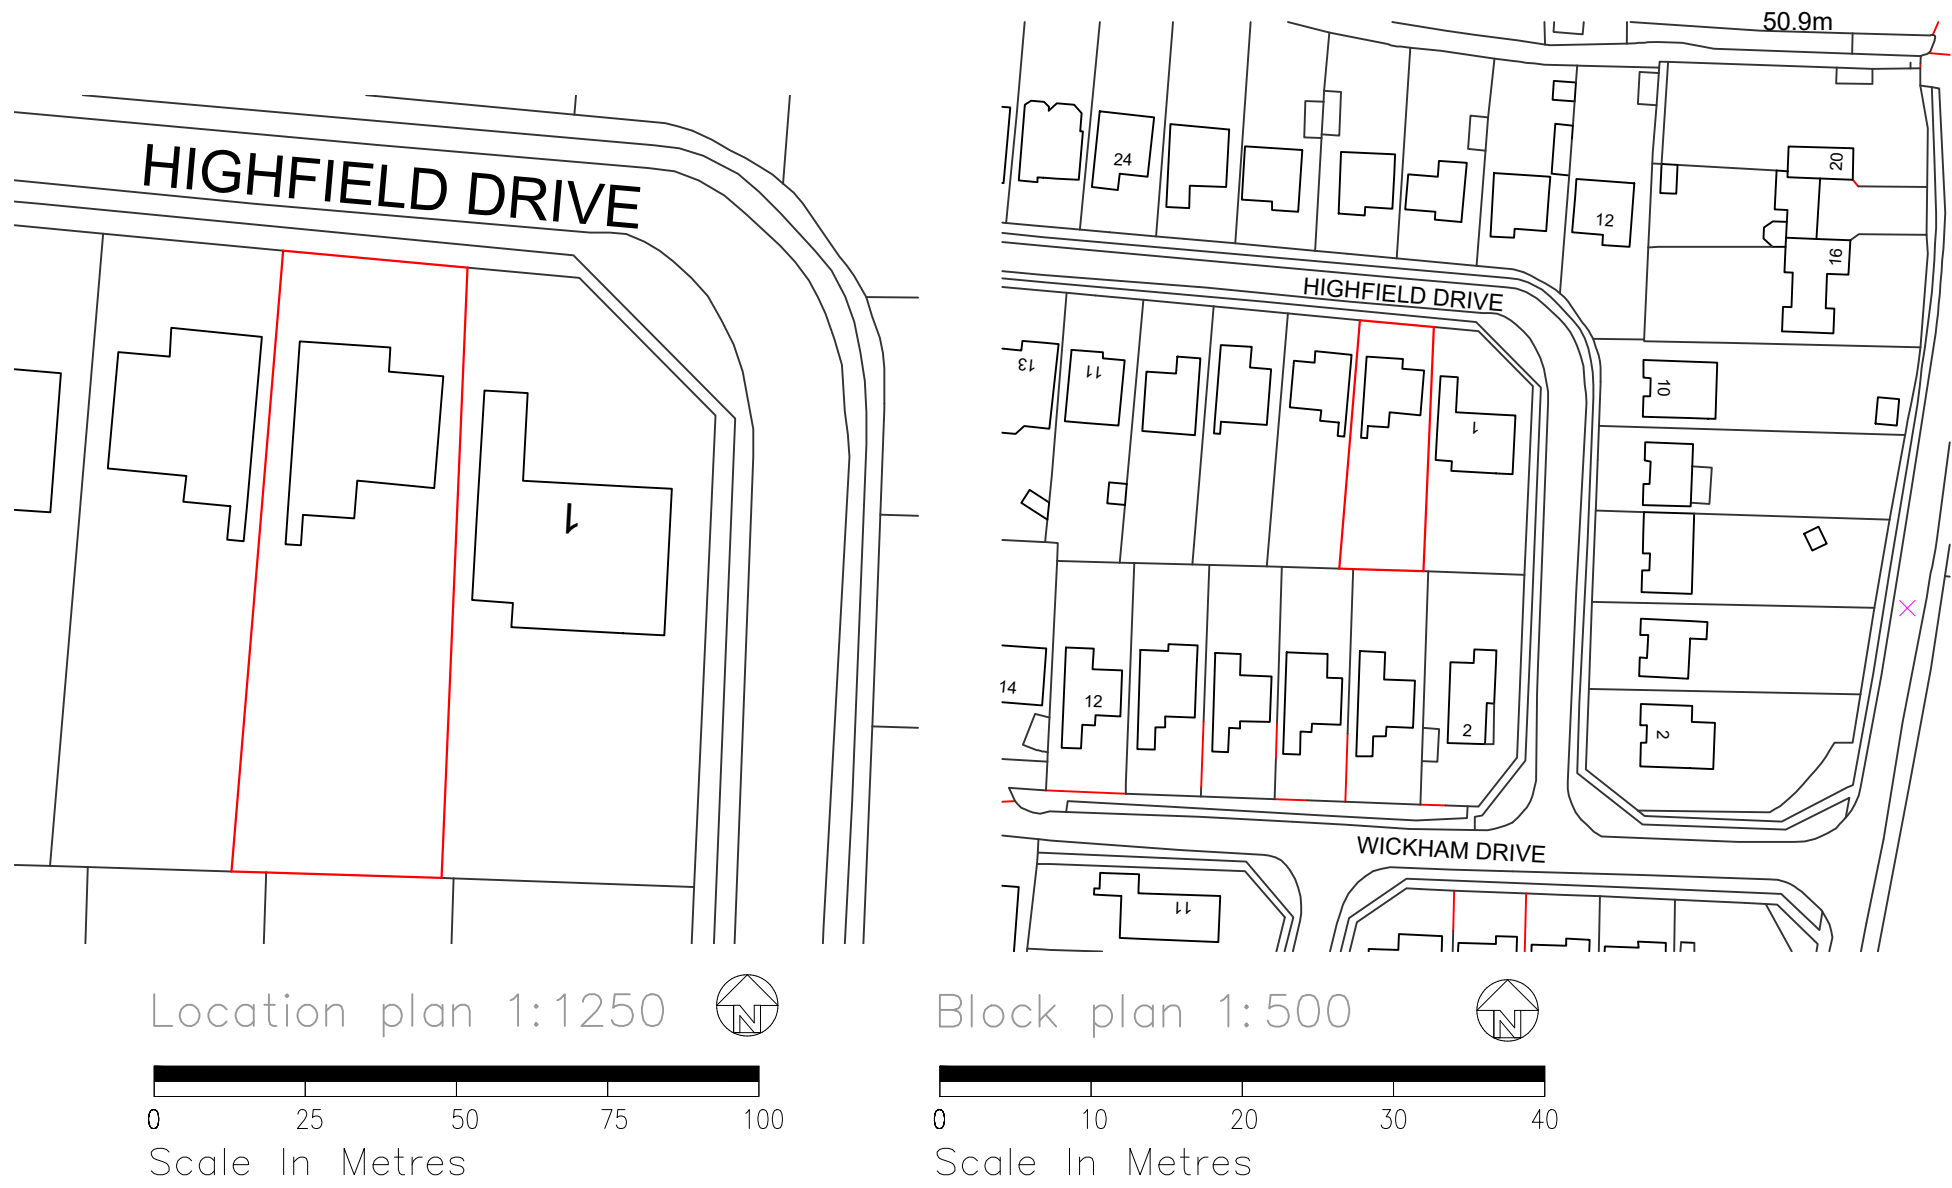


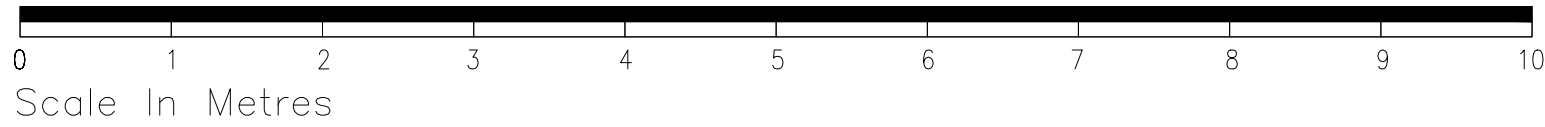

Existing Ground Floor Plan
1:50

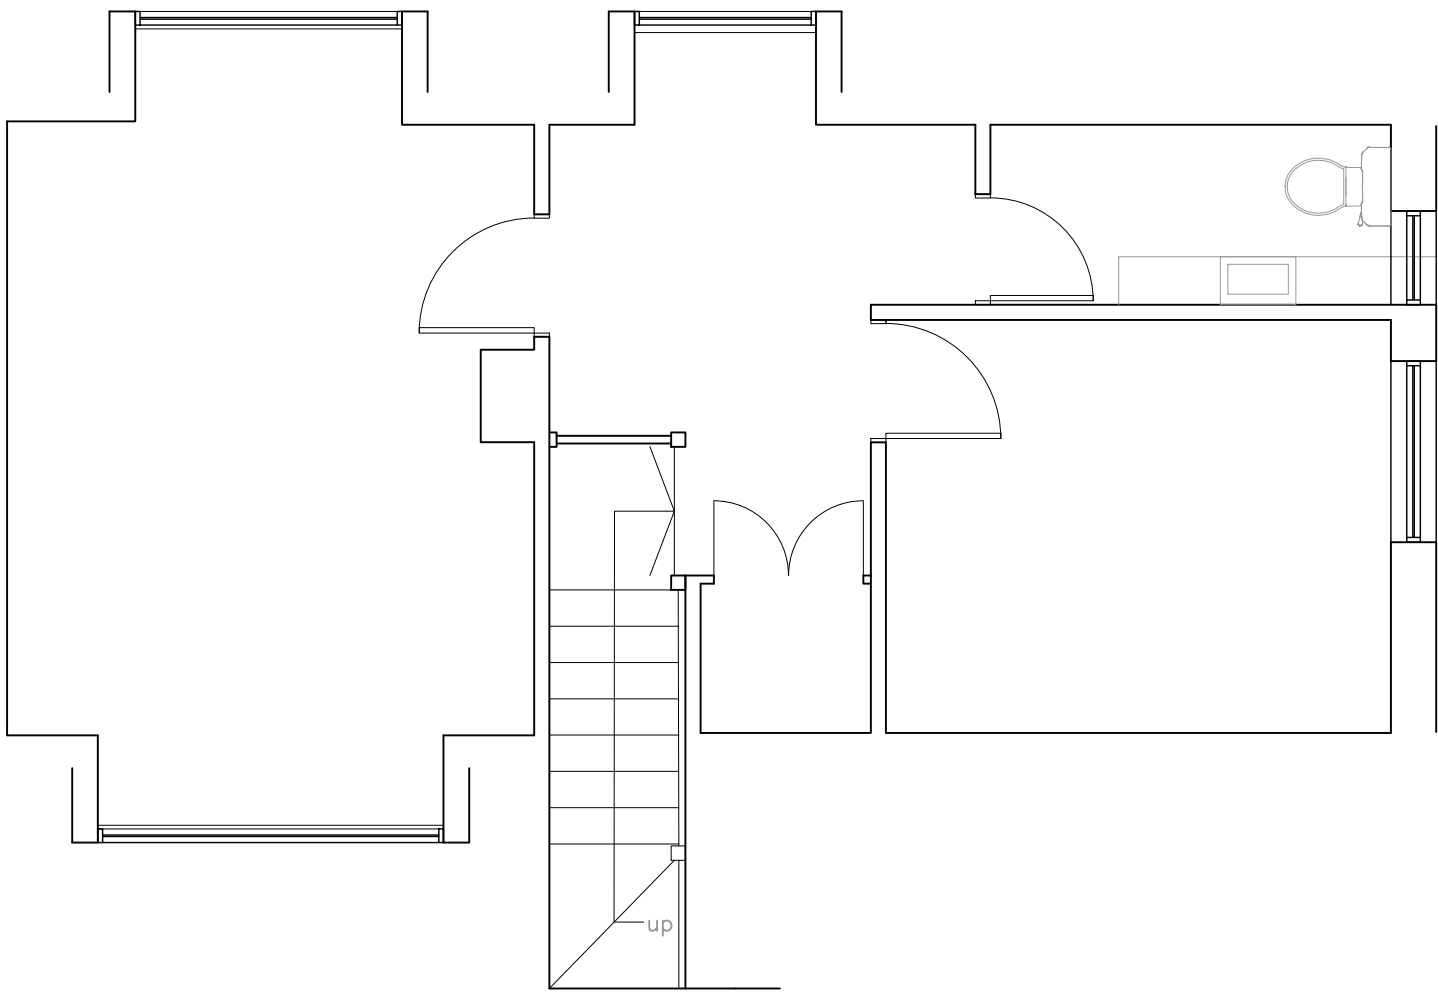

Existing First Floor Plan
1:50

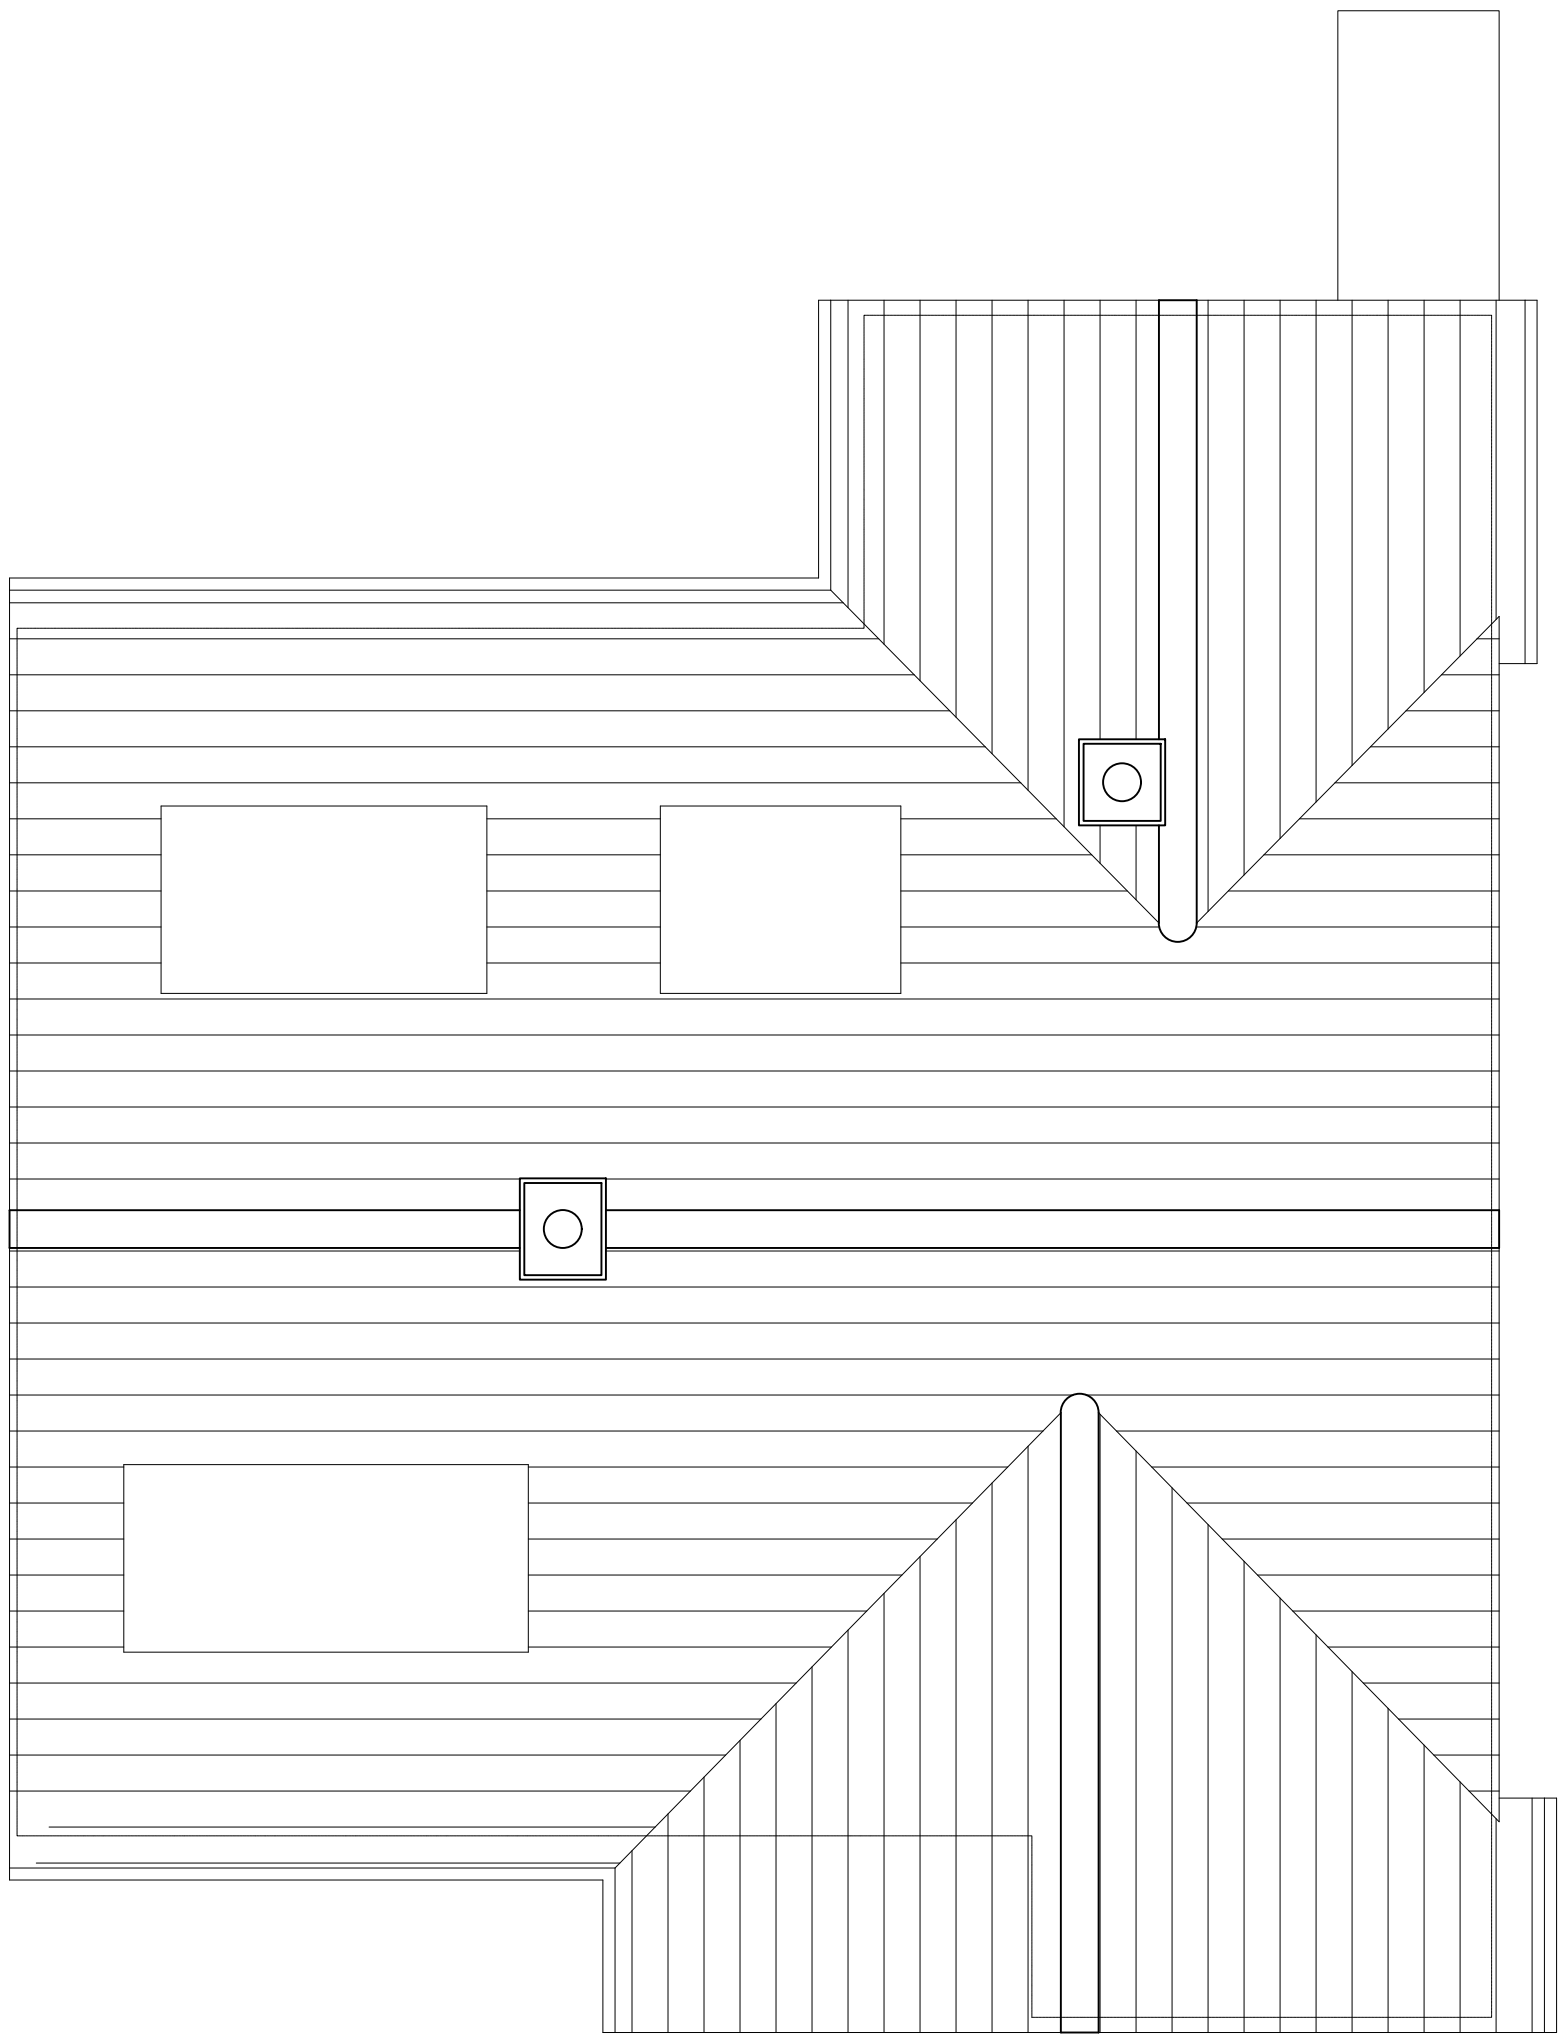

Existing Roof Plan 1:50

SKETCH
DRAWING

- NOTES:
- © Copyright of this drawing remains the property of Buchan Rum Architects Ltd and should not be reproduced in full or part or re-issued without written permission from Buchan Rum Architects Ltd
 - These drawings must be read in conjunction with the structural engineers drawings & details, and with all other consultants, sub-contractor and specialist's drawings & details.
 - All dimensions are in millimetres, unless stated otherwise.
 - All goods materials workmanship to conform with current building regulations BS8 and CDM.
 - All dimensions must be checked on site, and any discrepancies verified with the architect.
 - Do not scale from the drawing.
 - Any discrepancies between the drawings, details and specification must be reported to the architect immediately before work is put in hand.
 - All works to be carried out in full accordance with current Building Regulations, British Standards and all Health & Safety Regulations
 - If in doubt please ask.

rev.	date	comment
------	------	---------

amendments

Client

Site address
3 Highfield Drive

Job Title

New Residential Development

Existing Plans

buchan rum

9 SAVILL ROAD
LINDFIELD
WEST SUSSEX RH162NY

E : info@buchanrumarchitects.co.uk

Scale	Size
1:1250, 1:500 & 1:50	A1

02/2021

Drawing number
PL_00_100

Rev.