



Existing Rear Elevation 1:50



Existing Side Elevation 1:50

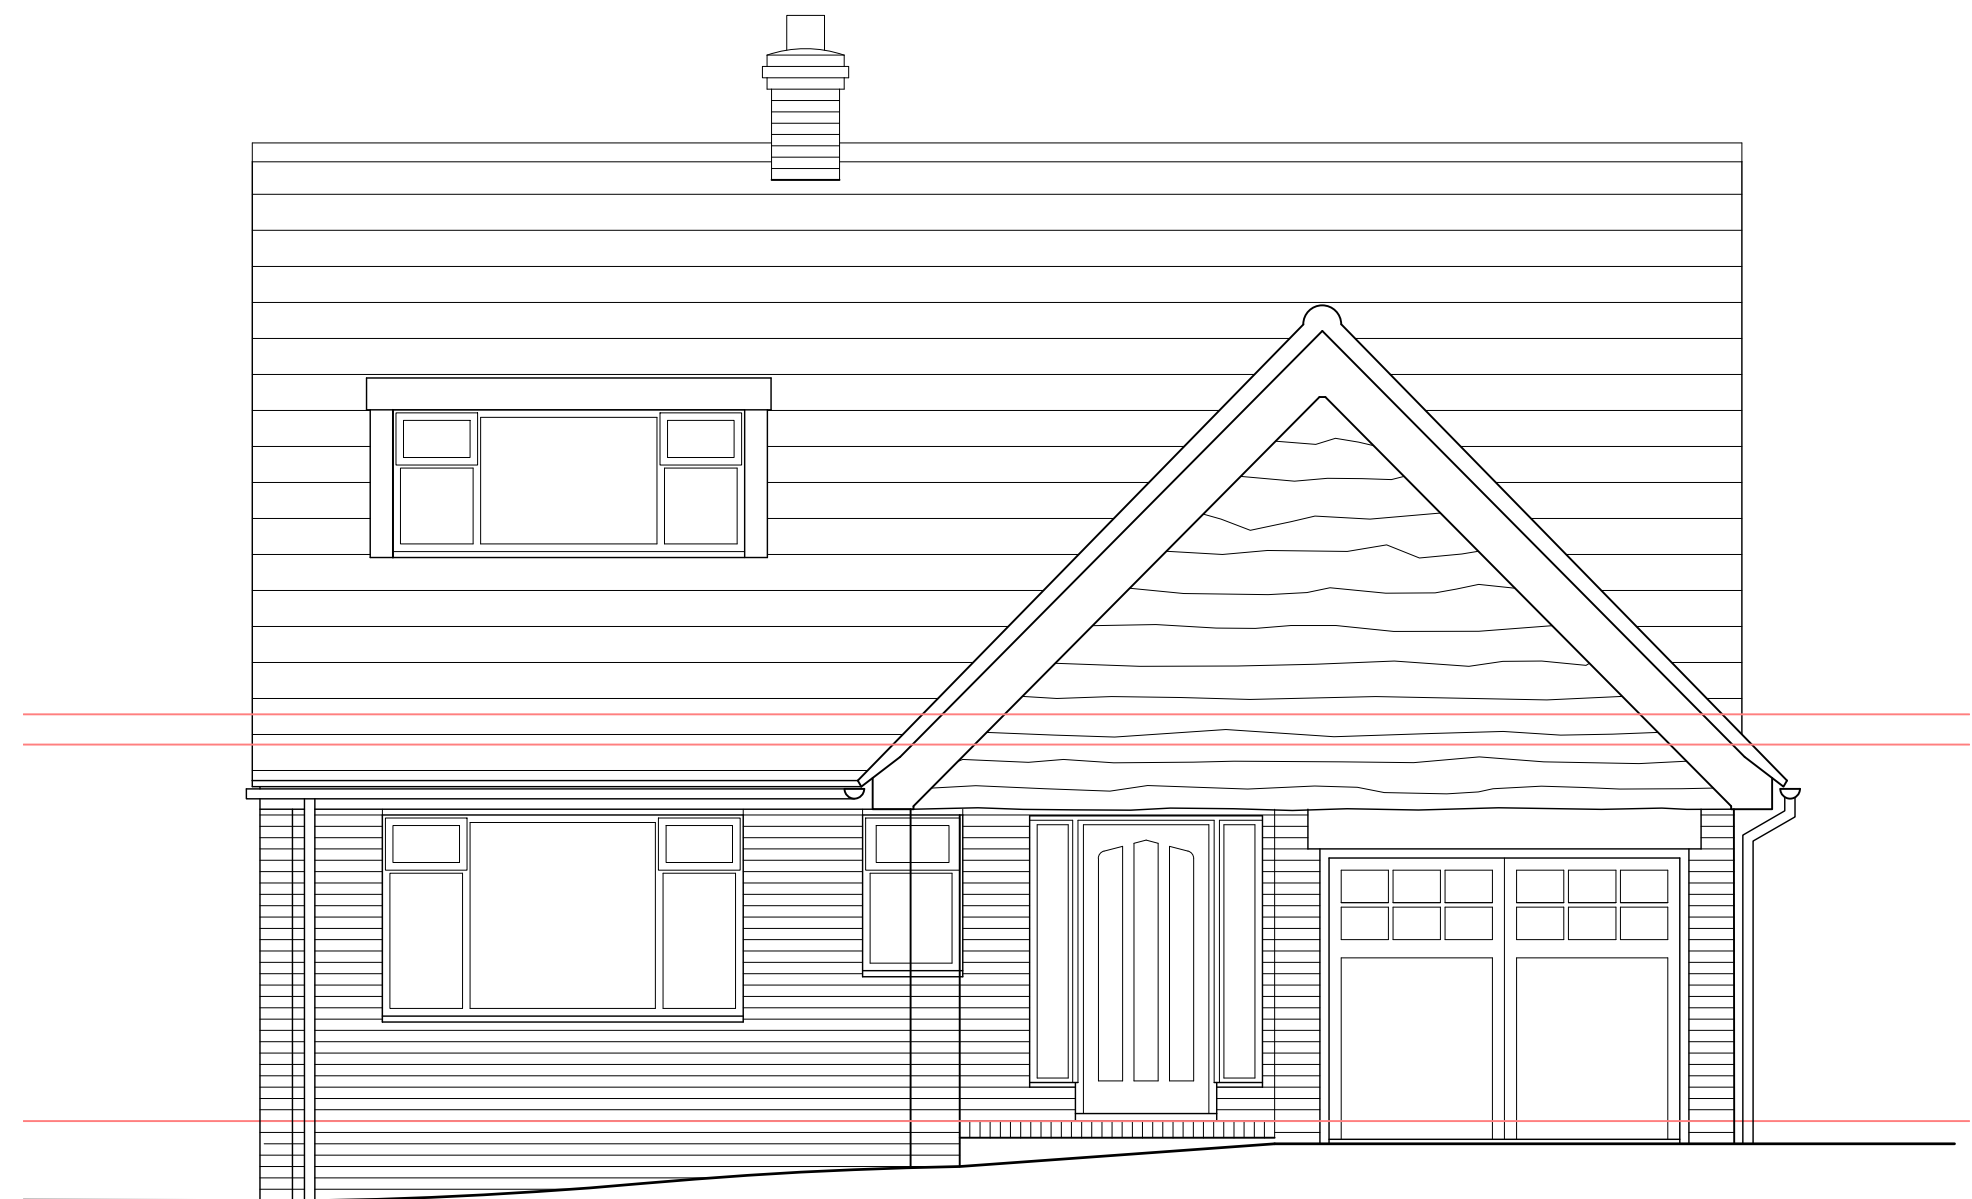

Existing Front Elevation 1:50

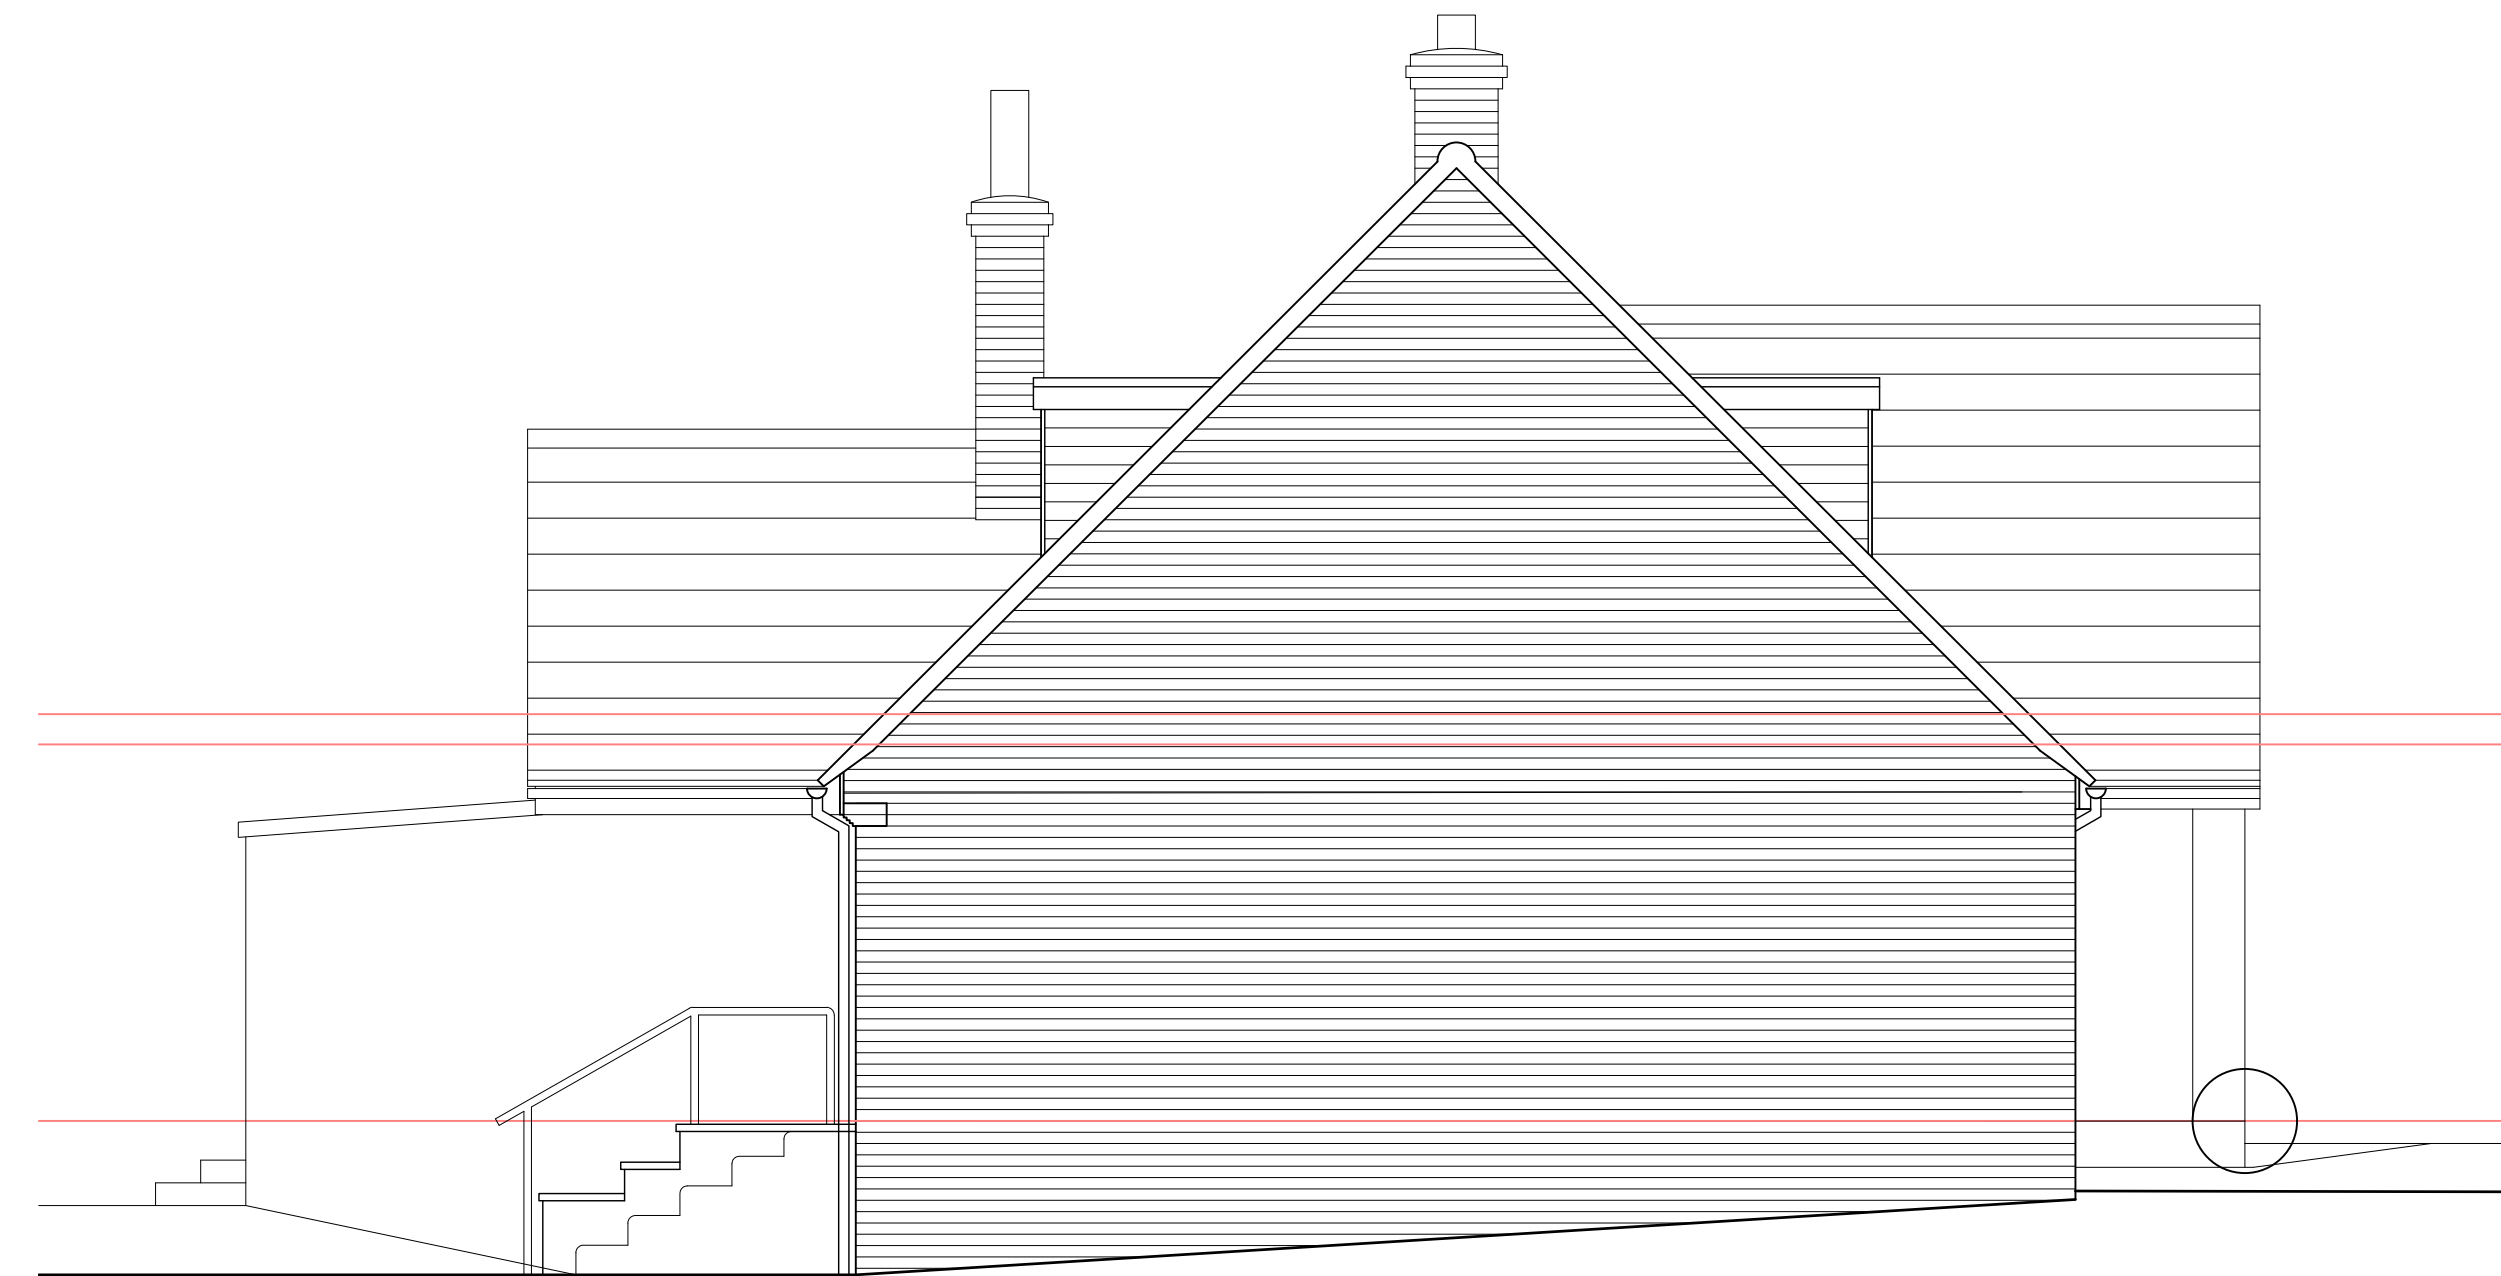

Existing Side Elevation 1:50

SKETCH
DRAWING

NOTES:

- © Copyright of this drawing remains the property of Buchanan Rum Architects Ltd and should not be reproduced in full or parts or re-used without written permission from Buchanan Rum Architects Ltd
- These drawings must be read in conjunction with the structural engineers drawings & details, and with all other consultants, sub-contractor and specialist's drawings & details.
- All dimensions are in millimetres, unless stated otherwise.
- All goods materials workmanship to conform with current building regulations BS8 and CDM.
- All dimensions must be checked on site, and any discrepancies verified with the architect.
- Do not scale from the drawing.
- Any discrepancies between the drawings, details and specification must be reported to the architect immediately before work is put in hand.
- All works to be carried out in full accordance with current Building Regulations, British Standards and all Health & Safety Regulations
- If in doubt please ask.

rev.	date	comment
------	------	---------

amendments

Client

Site address

3 Highfield Drive

Job Title

New Residential Development

Existing Elevations

buchan rum

9 SAVILL ROAD
LINDFIELD
WEST SUSSEX RH162NY

E : info@buchanrumarchitects.co.uk

Scale
1:1250, 1:500 & 1:50

Size
A1

Date
02/2021

Drawn By
EB

Drawing number
PS_00_101

Rev.
00