


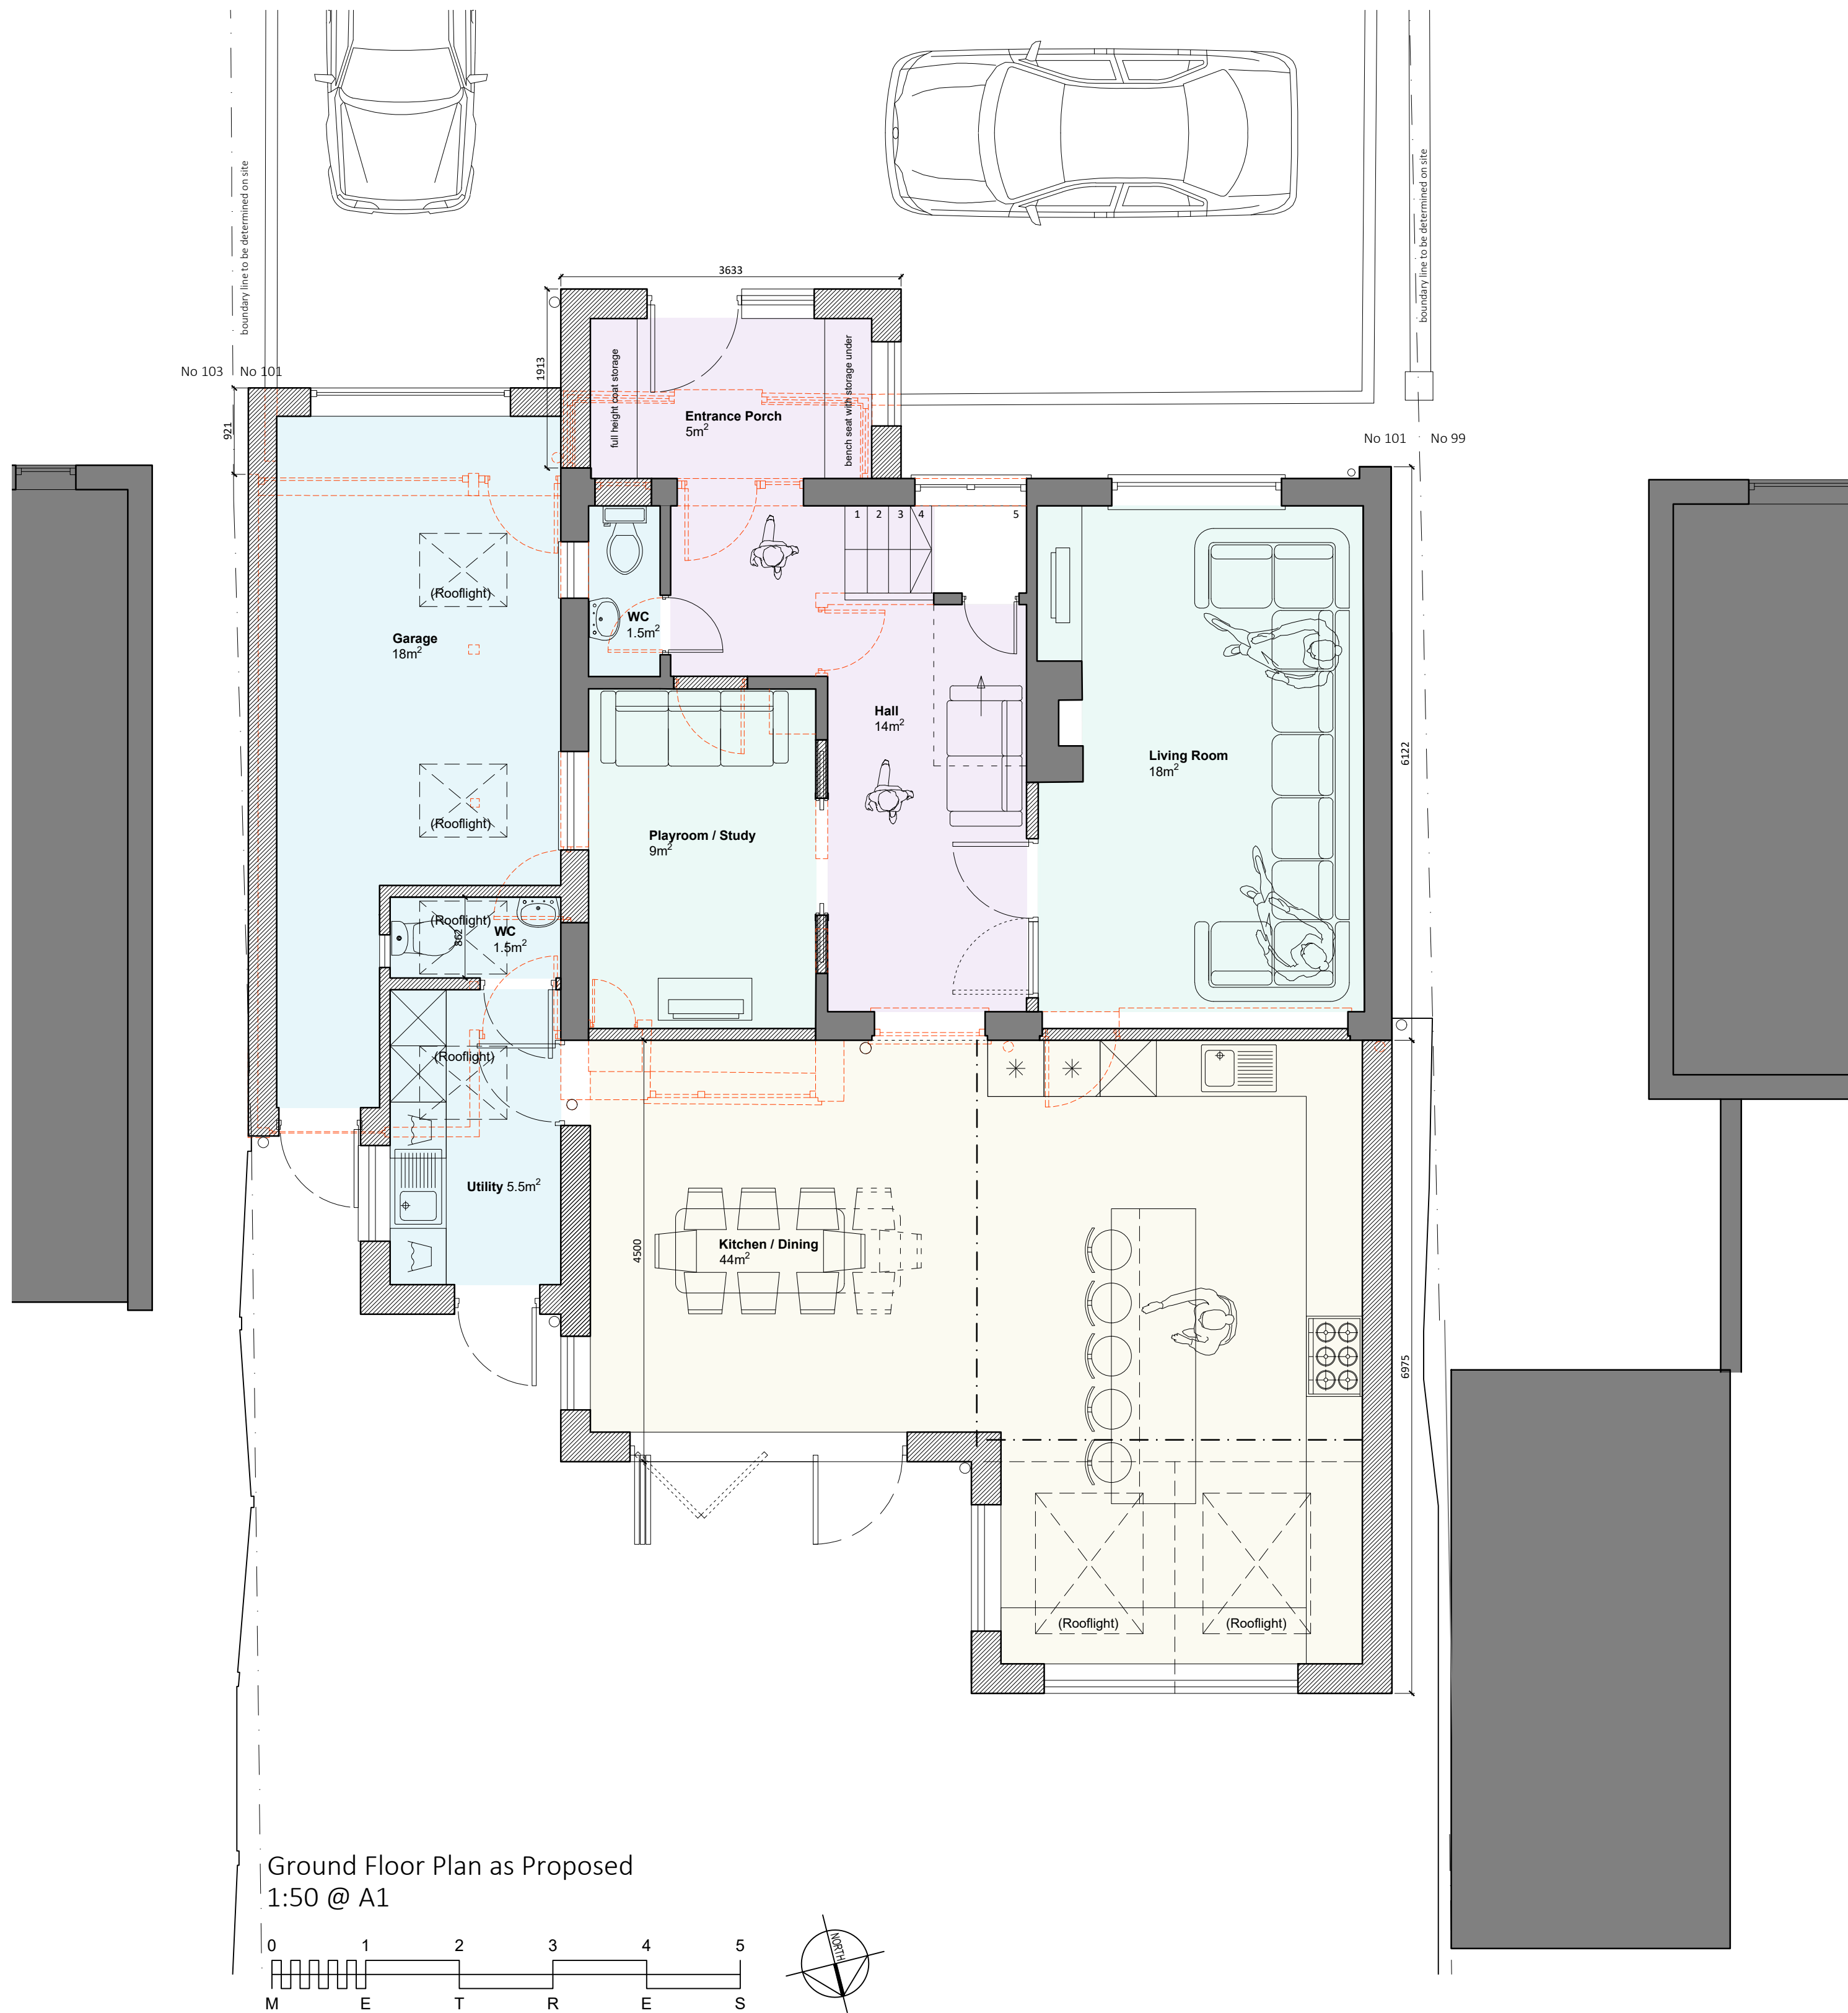

REV	DATE	DESCRIPTION
B	13.12.24	Location plan added
A	10.12.24	Block plan added, boundary indicated
		Garage revised

This drawing should be read in conjunction with all other drawings. Do not scale.
All dimensions must be site checked.
Copyright © Catherine Whitby Architects

catherine whitby
ARCHITECTS

arb Architects
Registration
Board
REG NO: 069618H

Drawing Status
PLANNING

Project
Mr & Mrs Musik
101 Dale Avenue
Hassocks

Title
Proposed Ground Floor Plan
and Block Plan

Project No. 02414	Drawn By cw	Checked By cw
----------------------	----------------	------------------

Drawing No. 003

Scale Varies @ A1	Date Dec 24	Revision B
----------------------	----------------	---------------