


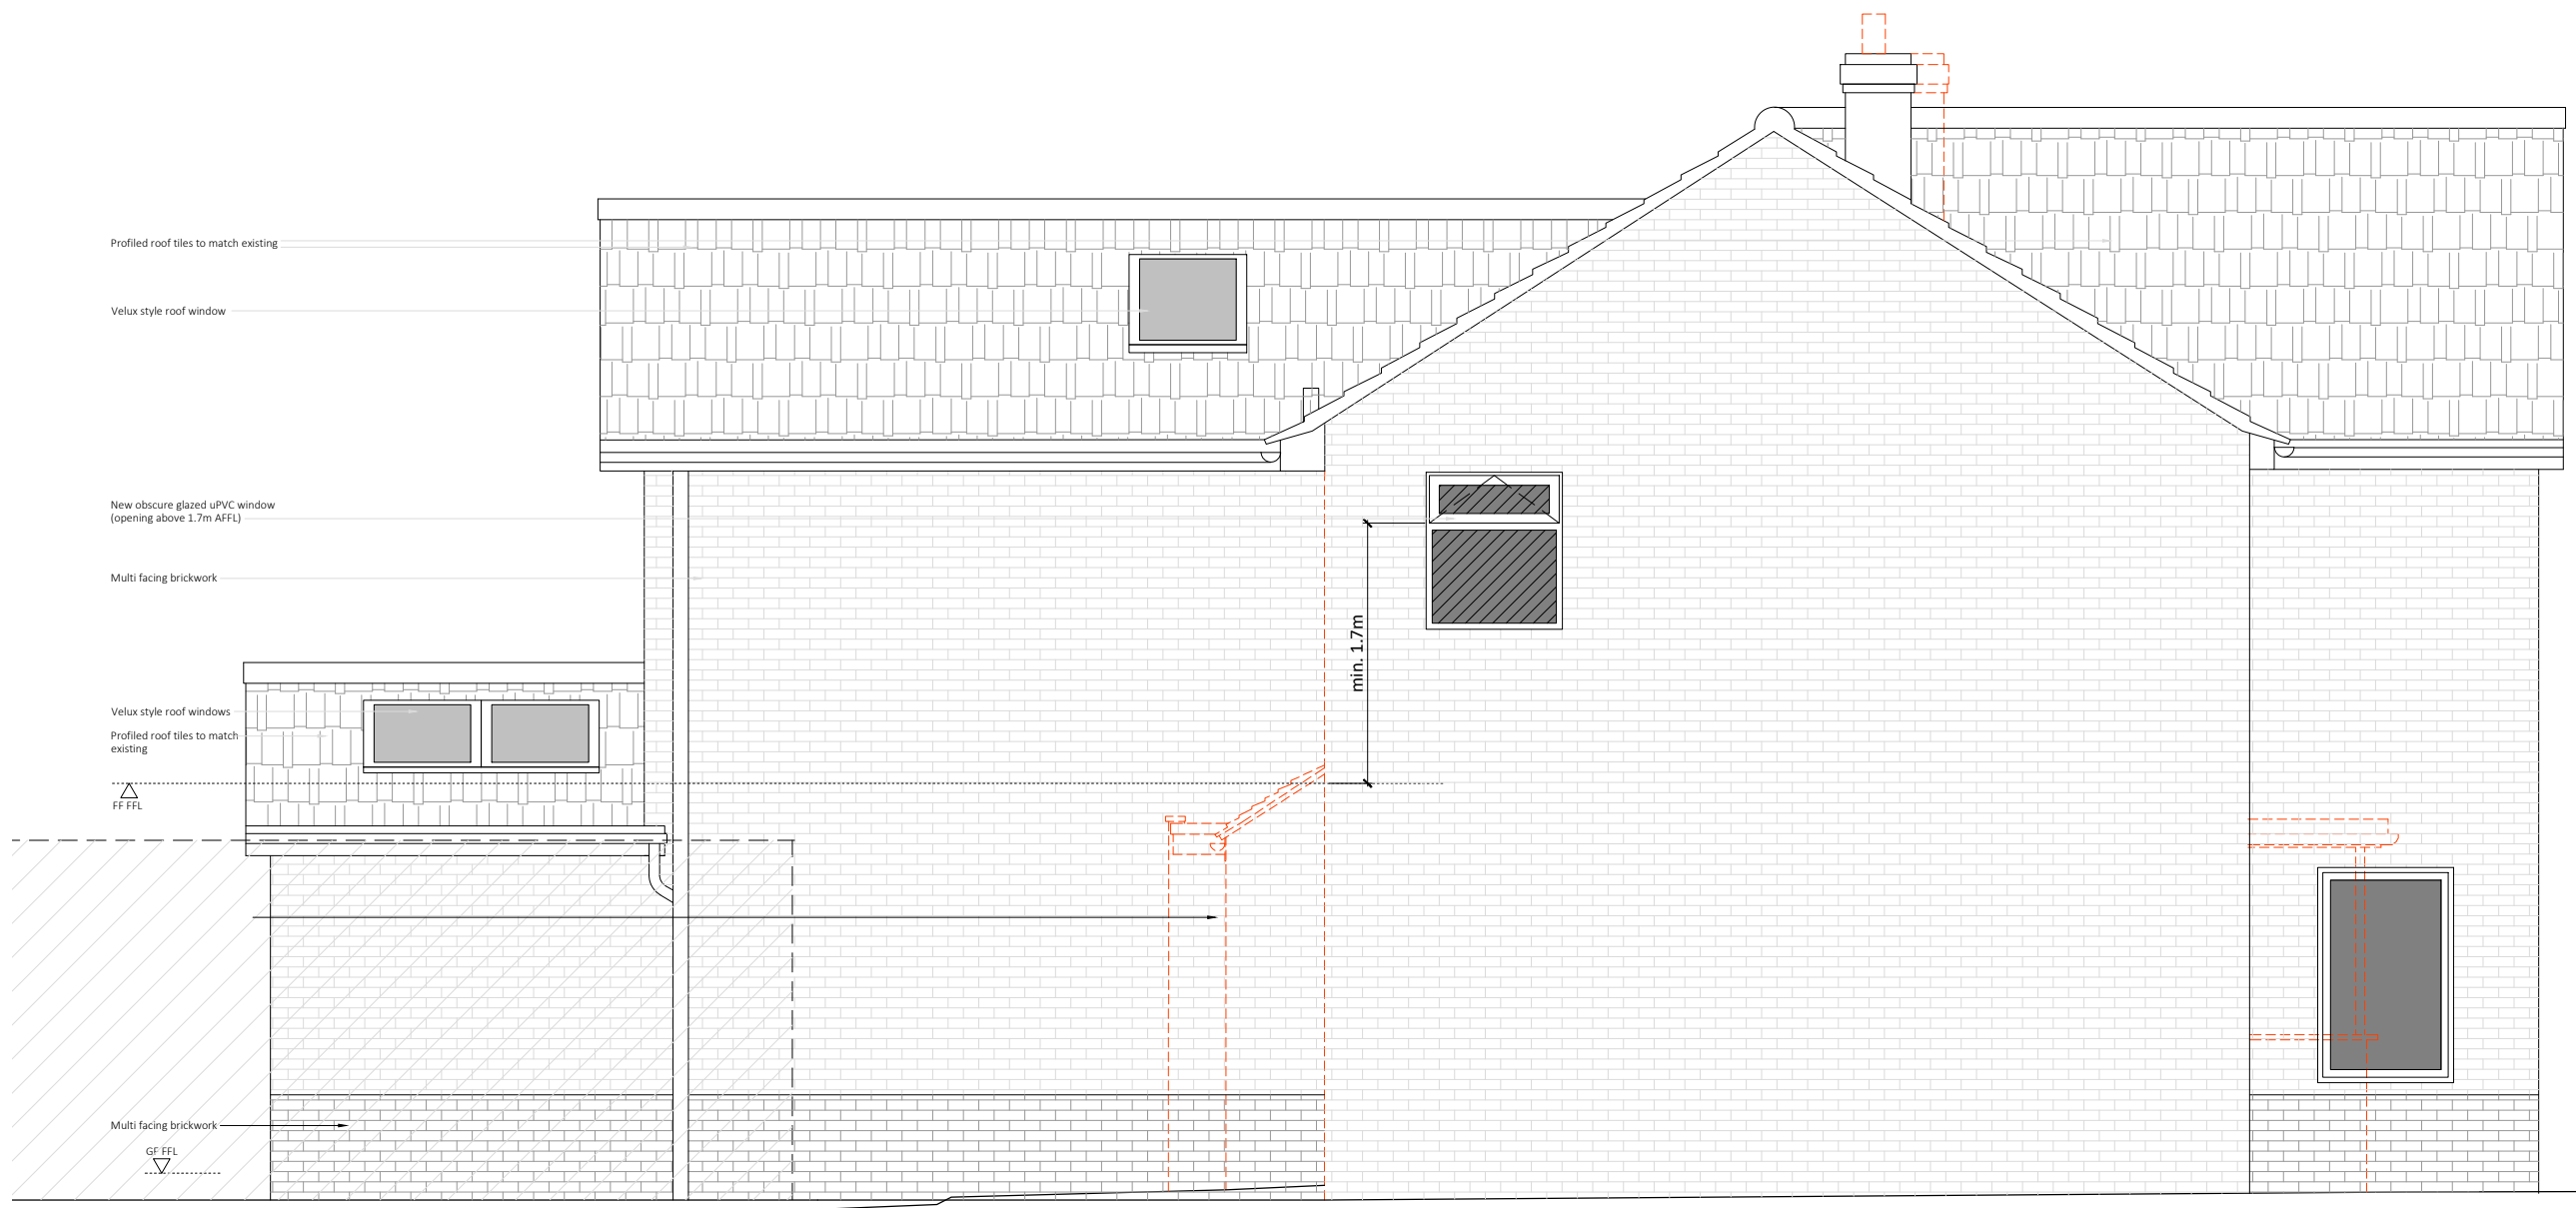



South Elevation as Proposed
1:50 @ A1



West Elevation as Proposed
1:50 @ A1



North Elevation as Proposed
1:50 @ A1

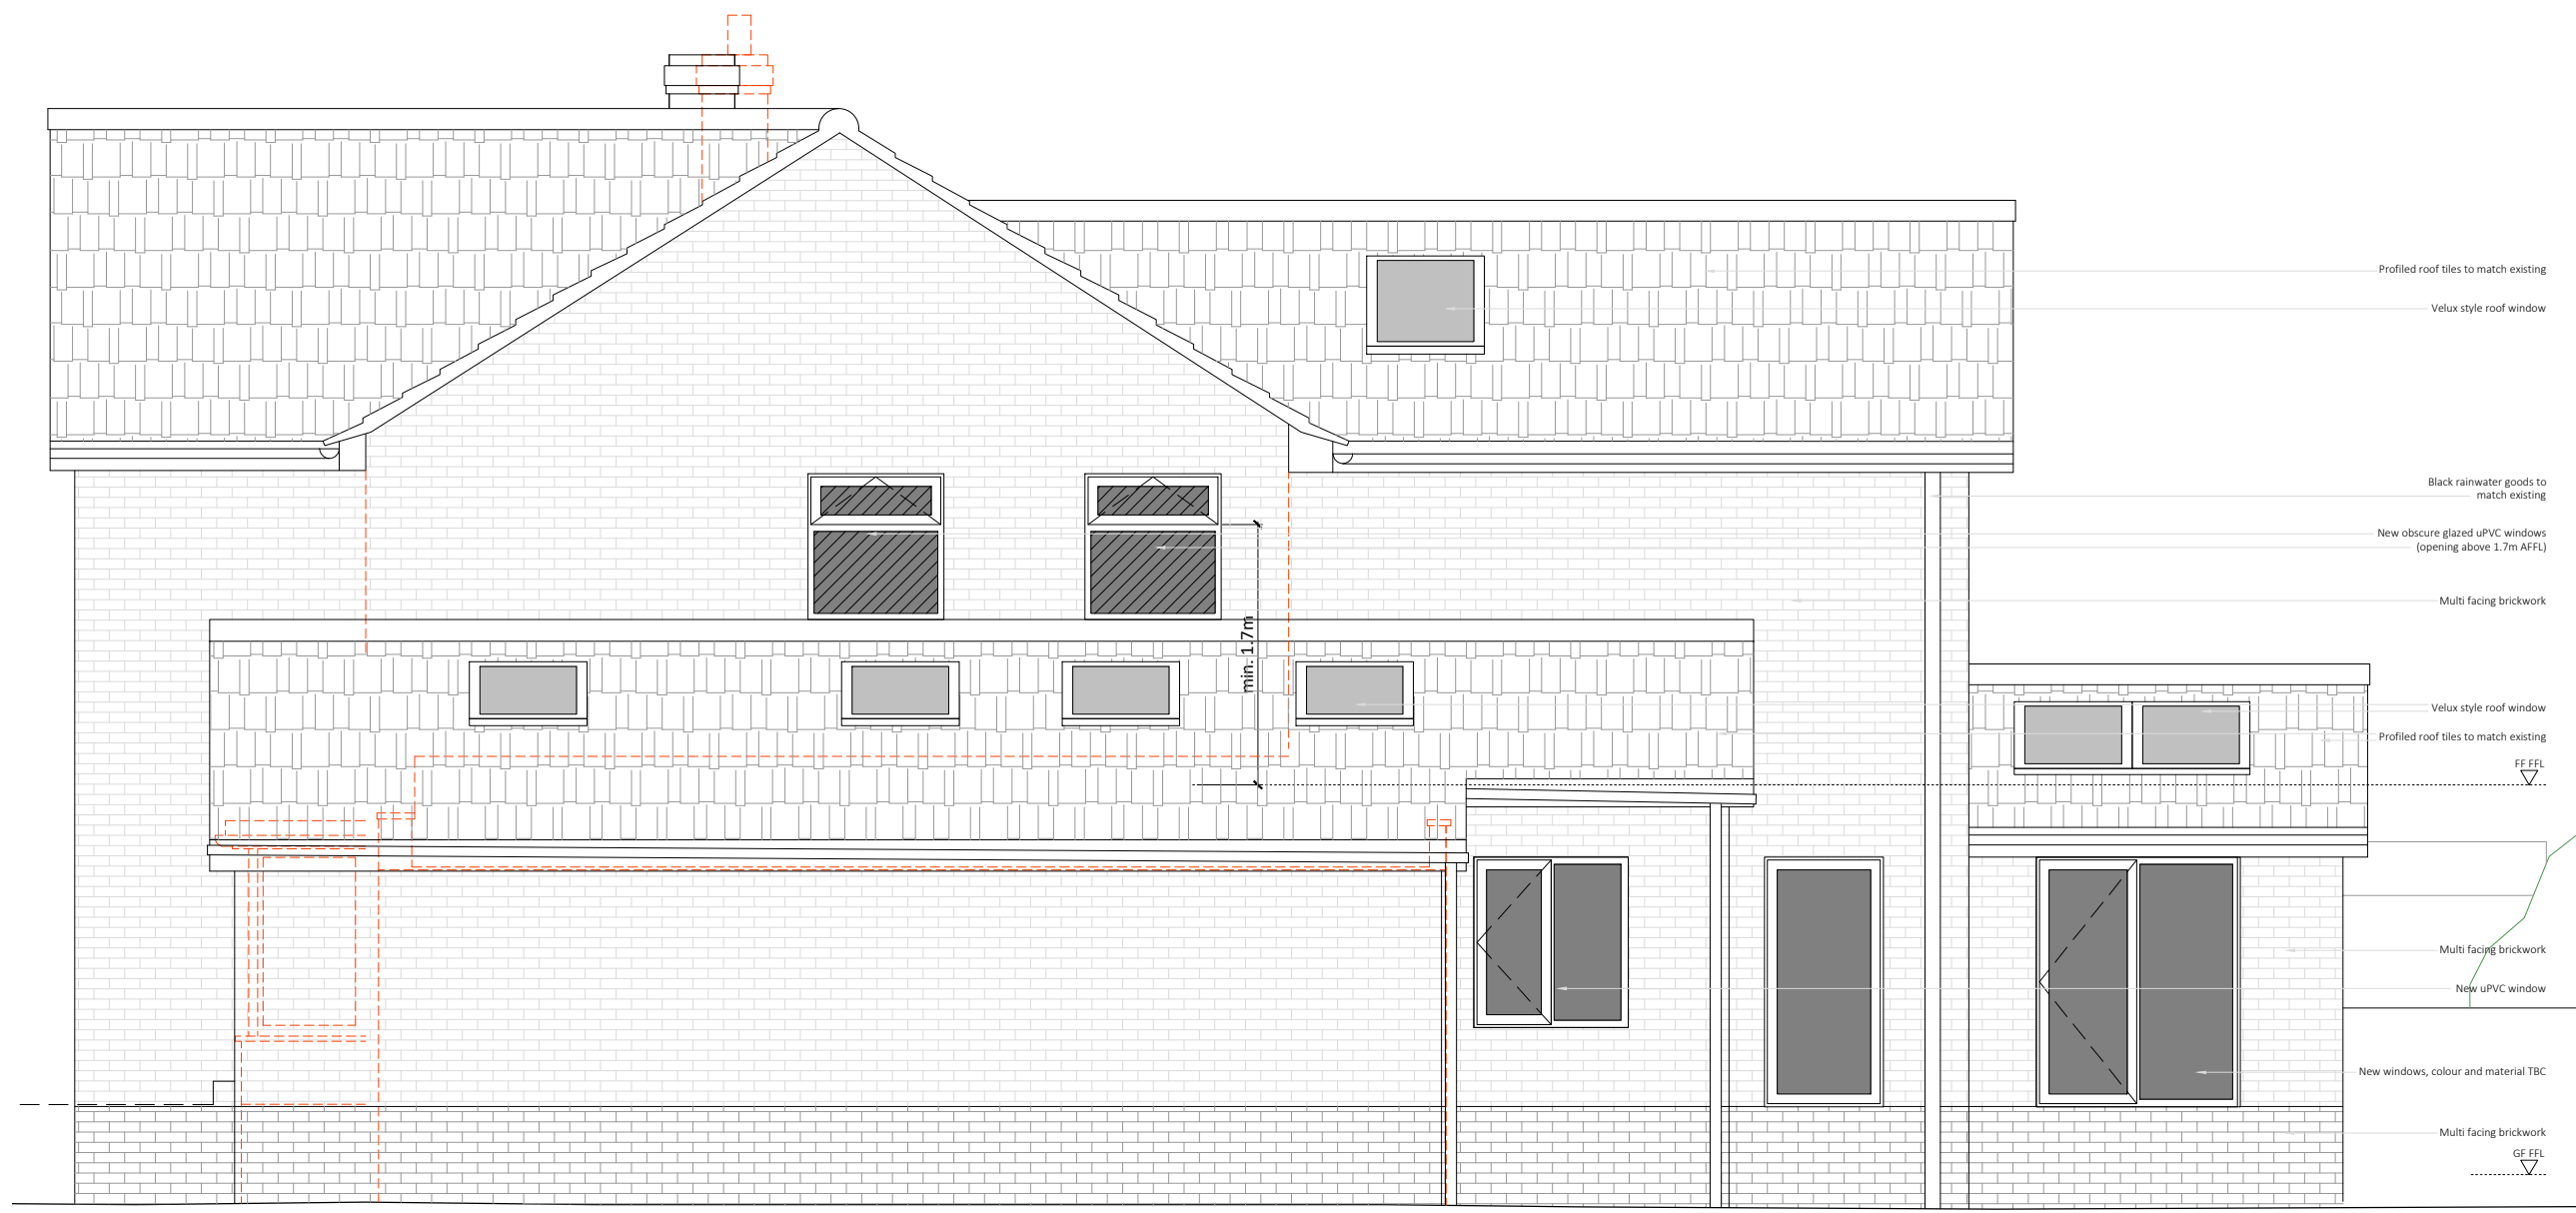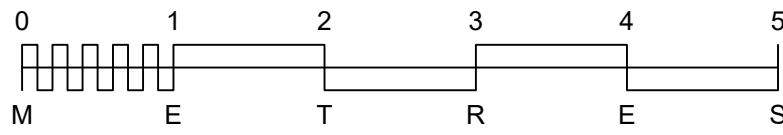

East Elevation as Proposed
1:50 @ A1

REV	DATE	DESCRIPTION
A	10.12.24	Boundary indicated, garage revised

This drawing should be read in conjunction with all other drawings. Do not scale.
All Dimensions must be site checked.
Copyright © Catherine Whitby Architects

catherine whitby
ARCHITECTS

arb Architects
Registration
Board
REG NO: 069618H

Drawing Status
PLANNING

Project
Mr & Mrs Musik
101 Dale Avenue
Hassocks

Title
Proposed Elevations

Project No. 02414	Drawn By cw	Checked By cw
Drawing No. 005		
Scale 1:50 @ A1	Date Dec 24	Revision A