



COPYRIGHT NOTICE:
This drawing is the copyright of Stark Group UK Ltd and may not be reproduced or used except by written permission.

Notes
This drawing is to be read in conjunction with all relevant drawings and specifications.
Do not scale from this drawing. Use figured dimensions only. All levels and dimensions to be checked on site. All level and dimensional discrepancies are to be brought to the immediate attention of Stark Group UK Ltd. Responsibility cannot be accepted for alteration and/or deviation from this design without prior acknowledgement of STARK Building Materials UK Limited, Development Team.
Copyright reserved. This drawing may only be used for the location specified in the title block. It may not be copied or disclosed to any other third party without prior written consent from STARK Building Materials UK Limited, Development Team.
Prior to any works commencing on site, the Project Manager is to be contacted regarding the current status, revision or regulatory approval of this drawing.
All work to be to the entire satisfaction of the Approved Inspector or Local Authority notwithstanding anything shown or indicated on these drawings. All workmanship and materials to be the best of their respective kind and at least equivalent of the appropriate British Standard Code of Practice. All relevant dimensions and levels to be ascertained or checked and verified on site before specific areas of work are commenced.
This drawing is to be read in conjunction with STARK Building Materials UK Limited specification and requirements.

CANTILEVER RACKING (BASE + 3 LIFTS)

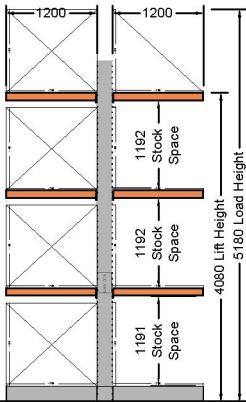


END ELEVATION

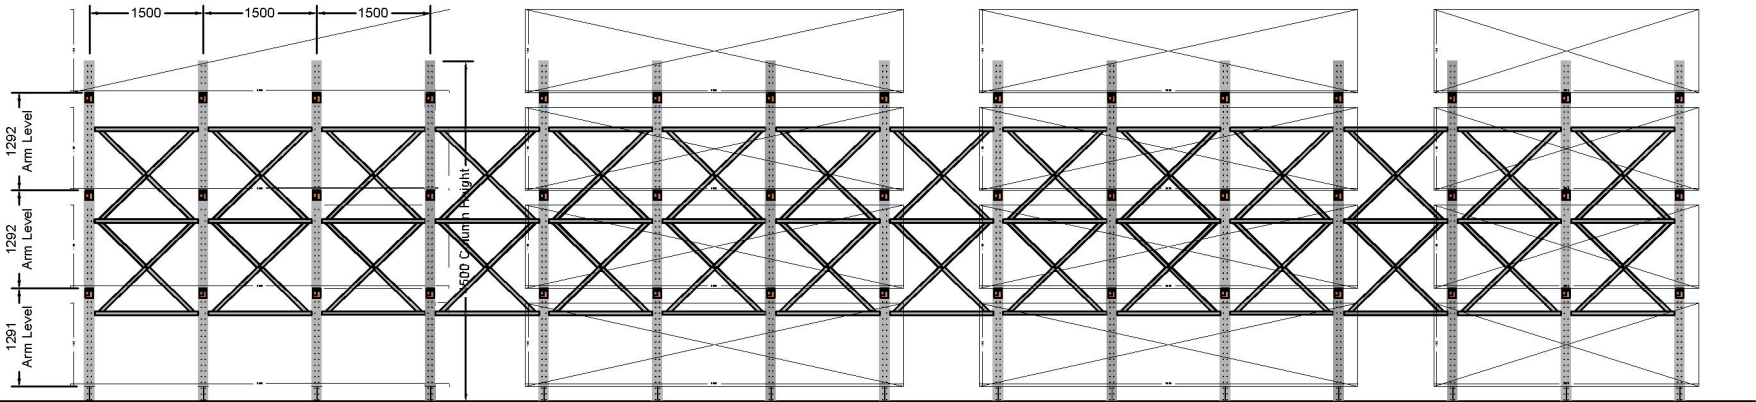


FRONT ELEVATION

PALLET RACKING (BASE + 3 LIFTS)

NEW FRAMES = 1200MM
REUSED FRAMES = 900>1200MM (SITE SPECIFIC)

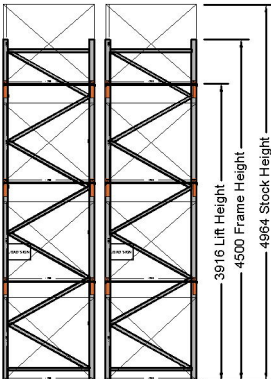

END ELEVATION

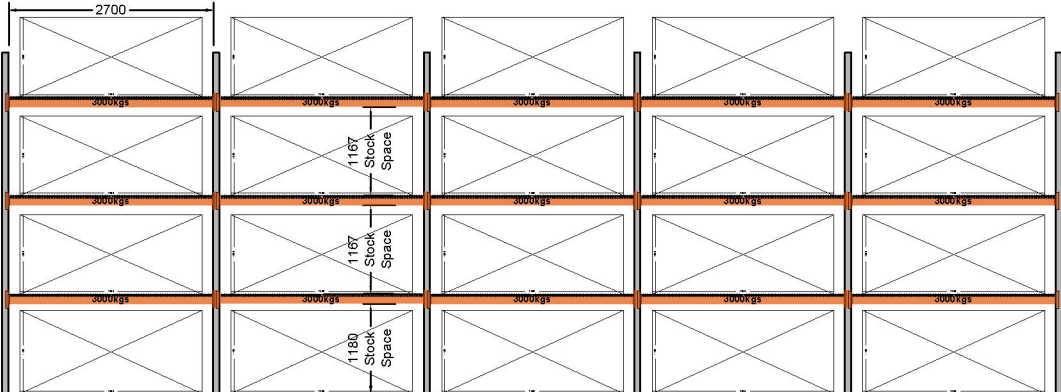

FRONT ELEVATION

---/---

Revision Notes.

Drawing Status.

INFORMATION



STARK Building Materials UK Limited,
Development Team, 1st Floor, Parkview House,
Woodvale Road, Brighouse, HD6 4AB
Telephone: 024 7643 8400
Email: Project Manager
Web: www.starkbuild.co.uk

Project.
BENSLEY SAWMILL
CUCKFIELD ROAD
GODDARDS GREEN
WEST SUSSEX BN6 9LG

PROPOSED RACKING ELEVATIONS

Scale. 1:100	Drawn. M.L.	Checked. -	Date. 19-05-25
Drawing No. 0733-STK-ZZ-DR-K-1201	Revision. V1.0		