





Scale Bar 1:50

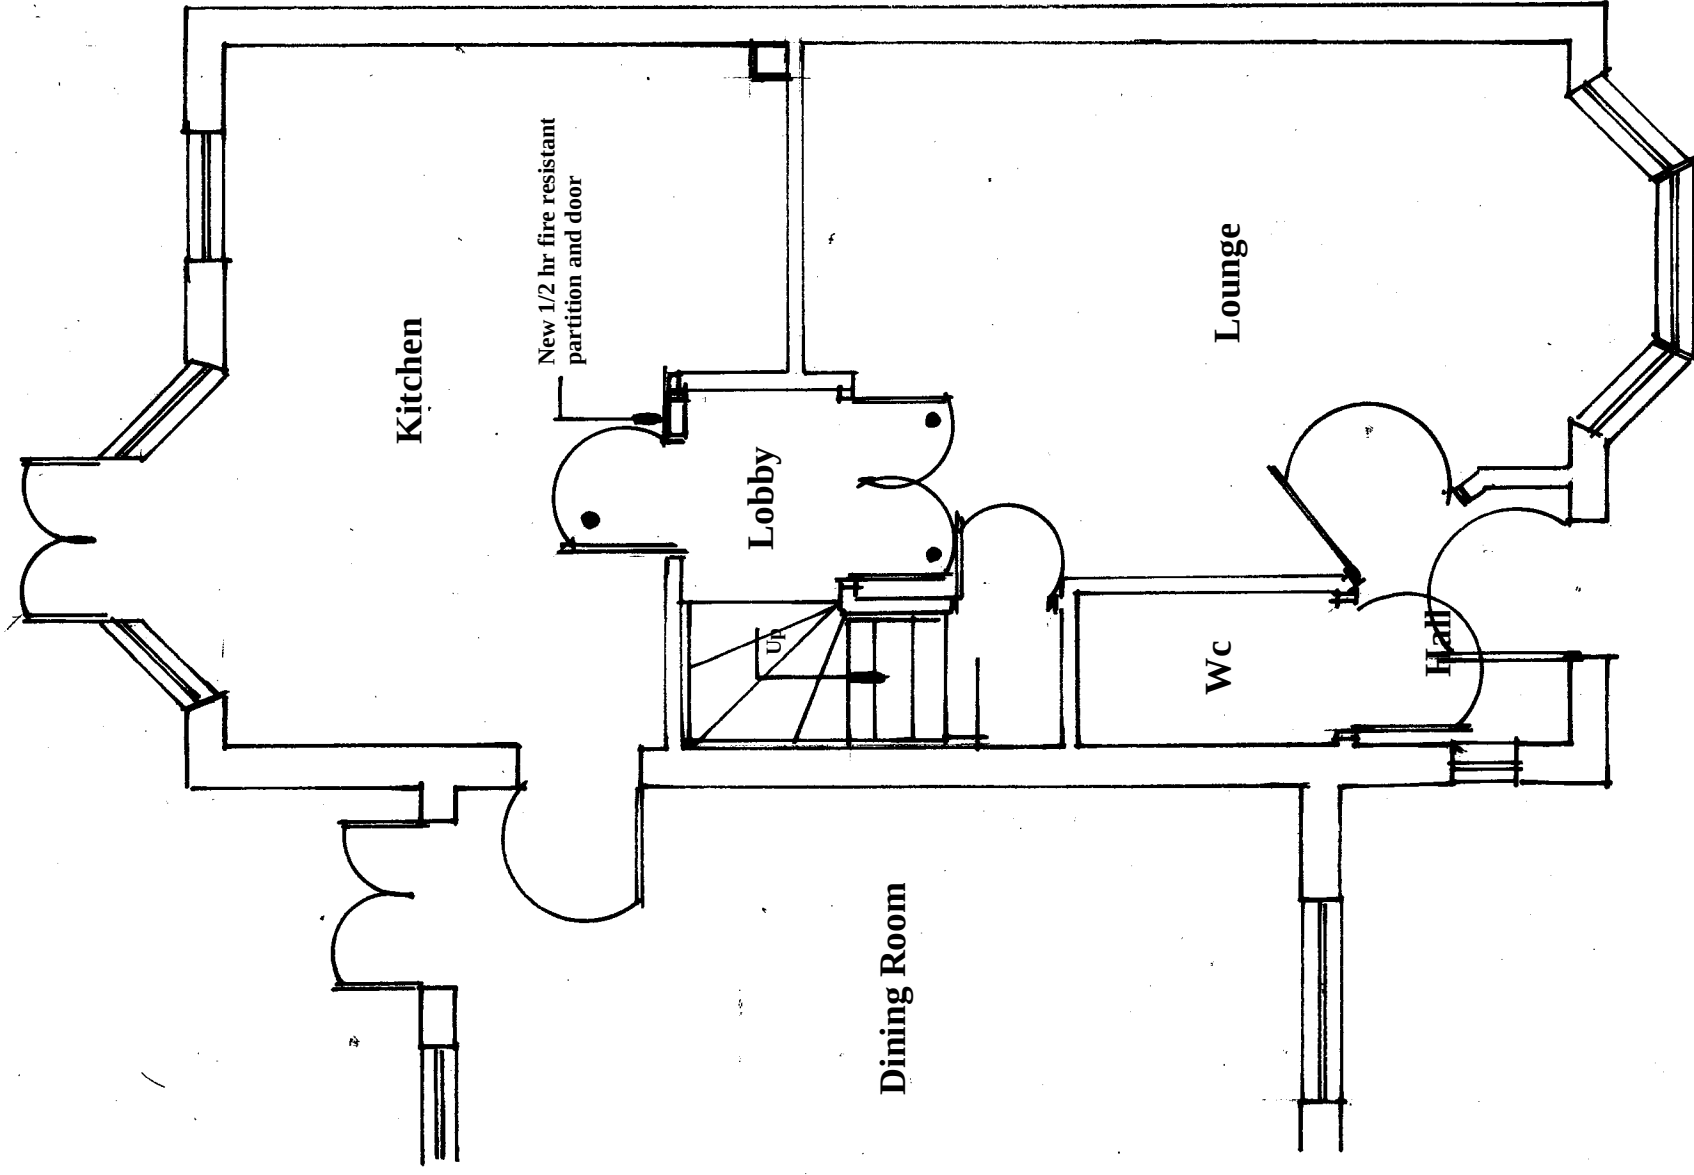

Existing Ground Floor Plan

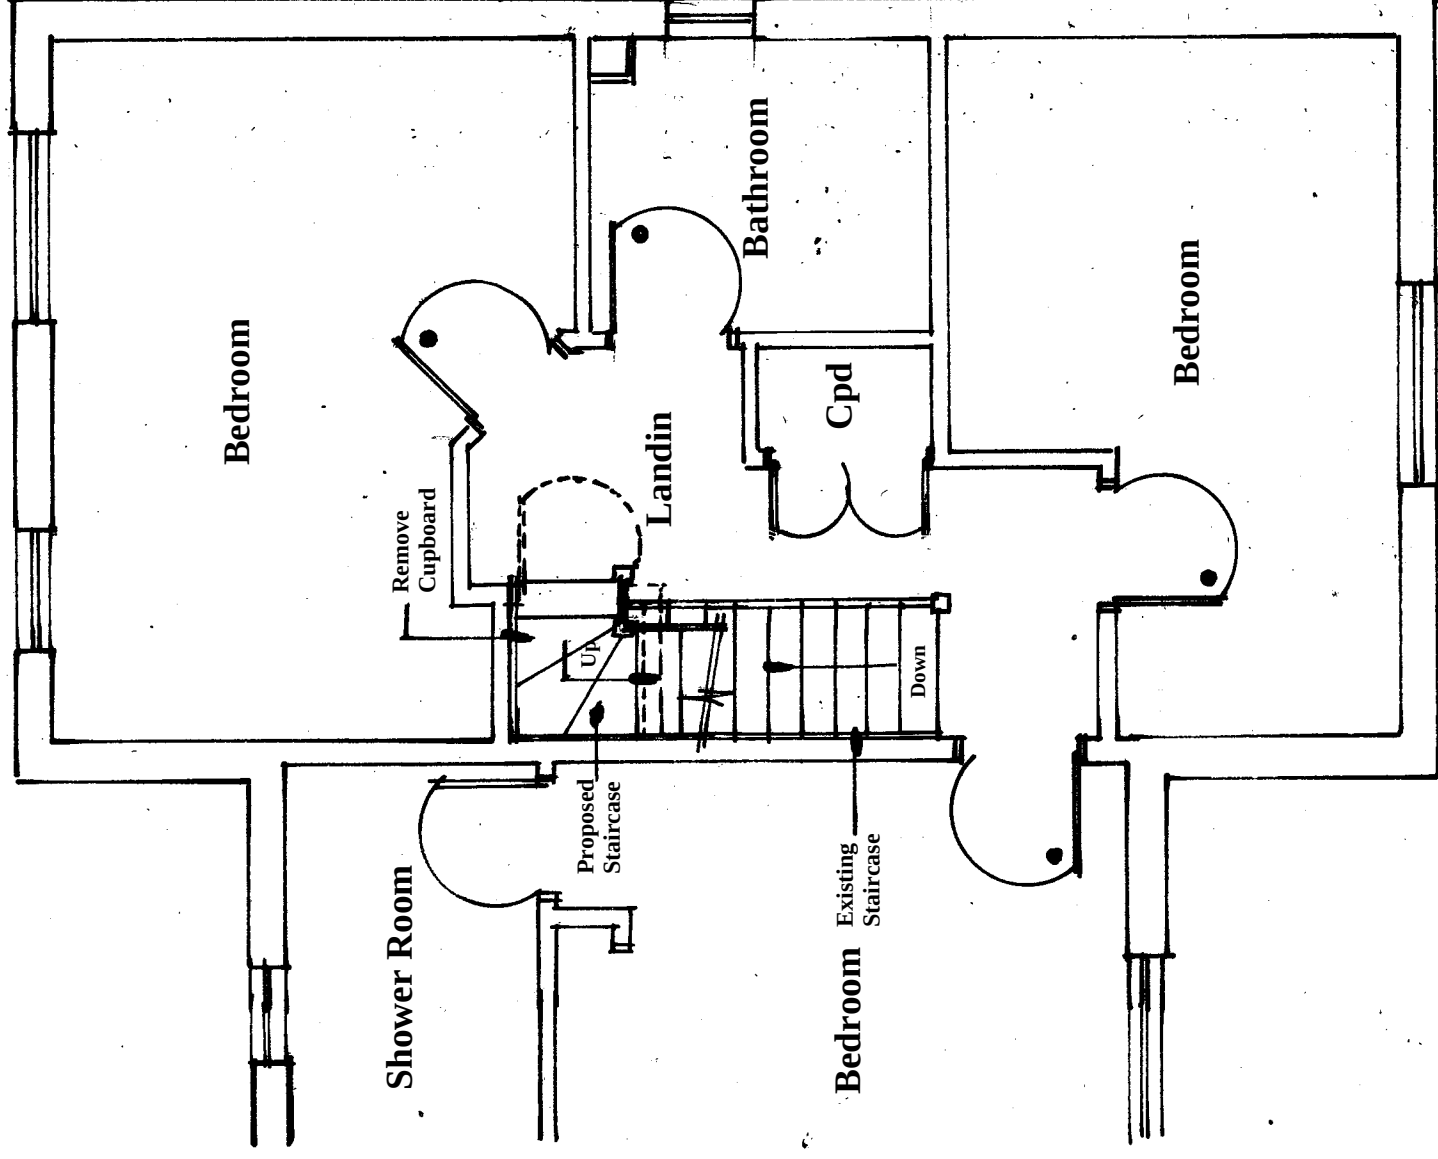

Existing First Floor Plan

Amendments			Date
Client			

Mr J. Bishop

Site Address

58 Bonnet Lane
Burgess Hill
West Sussex
RH15 0FQ

Proposal Loft Conversion

Drawing Title Existing Grd/ First Floor

Date 22/04/26 Drawn S. Burrows

Scales 1:50

DWG NO. S13523/1 REV