


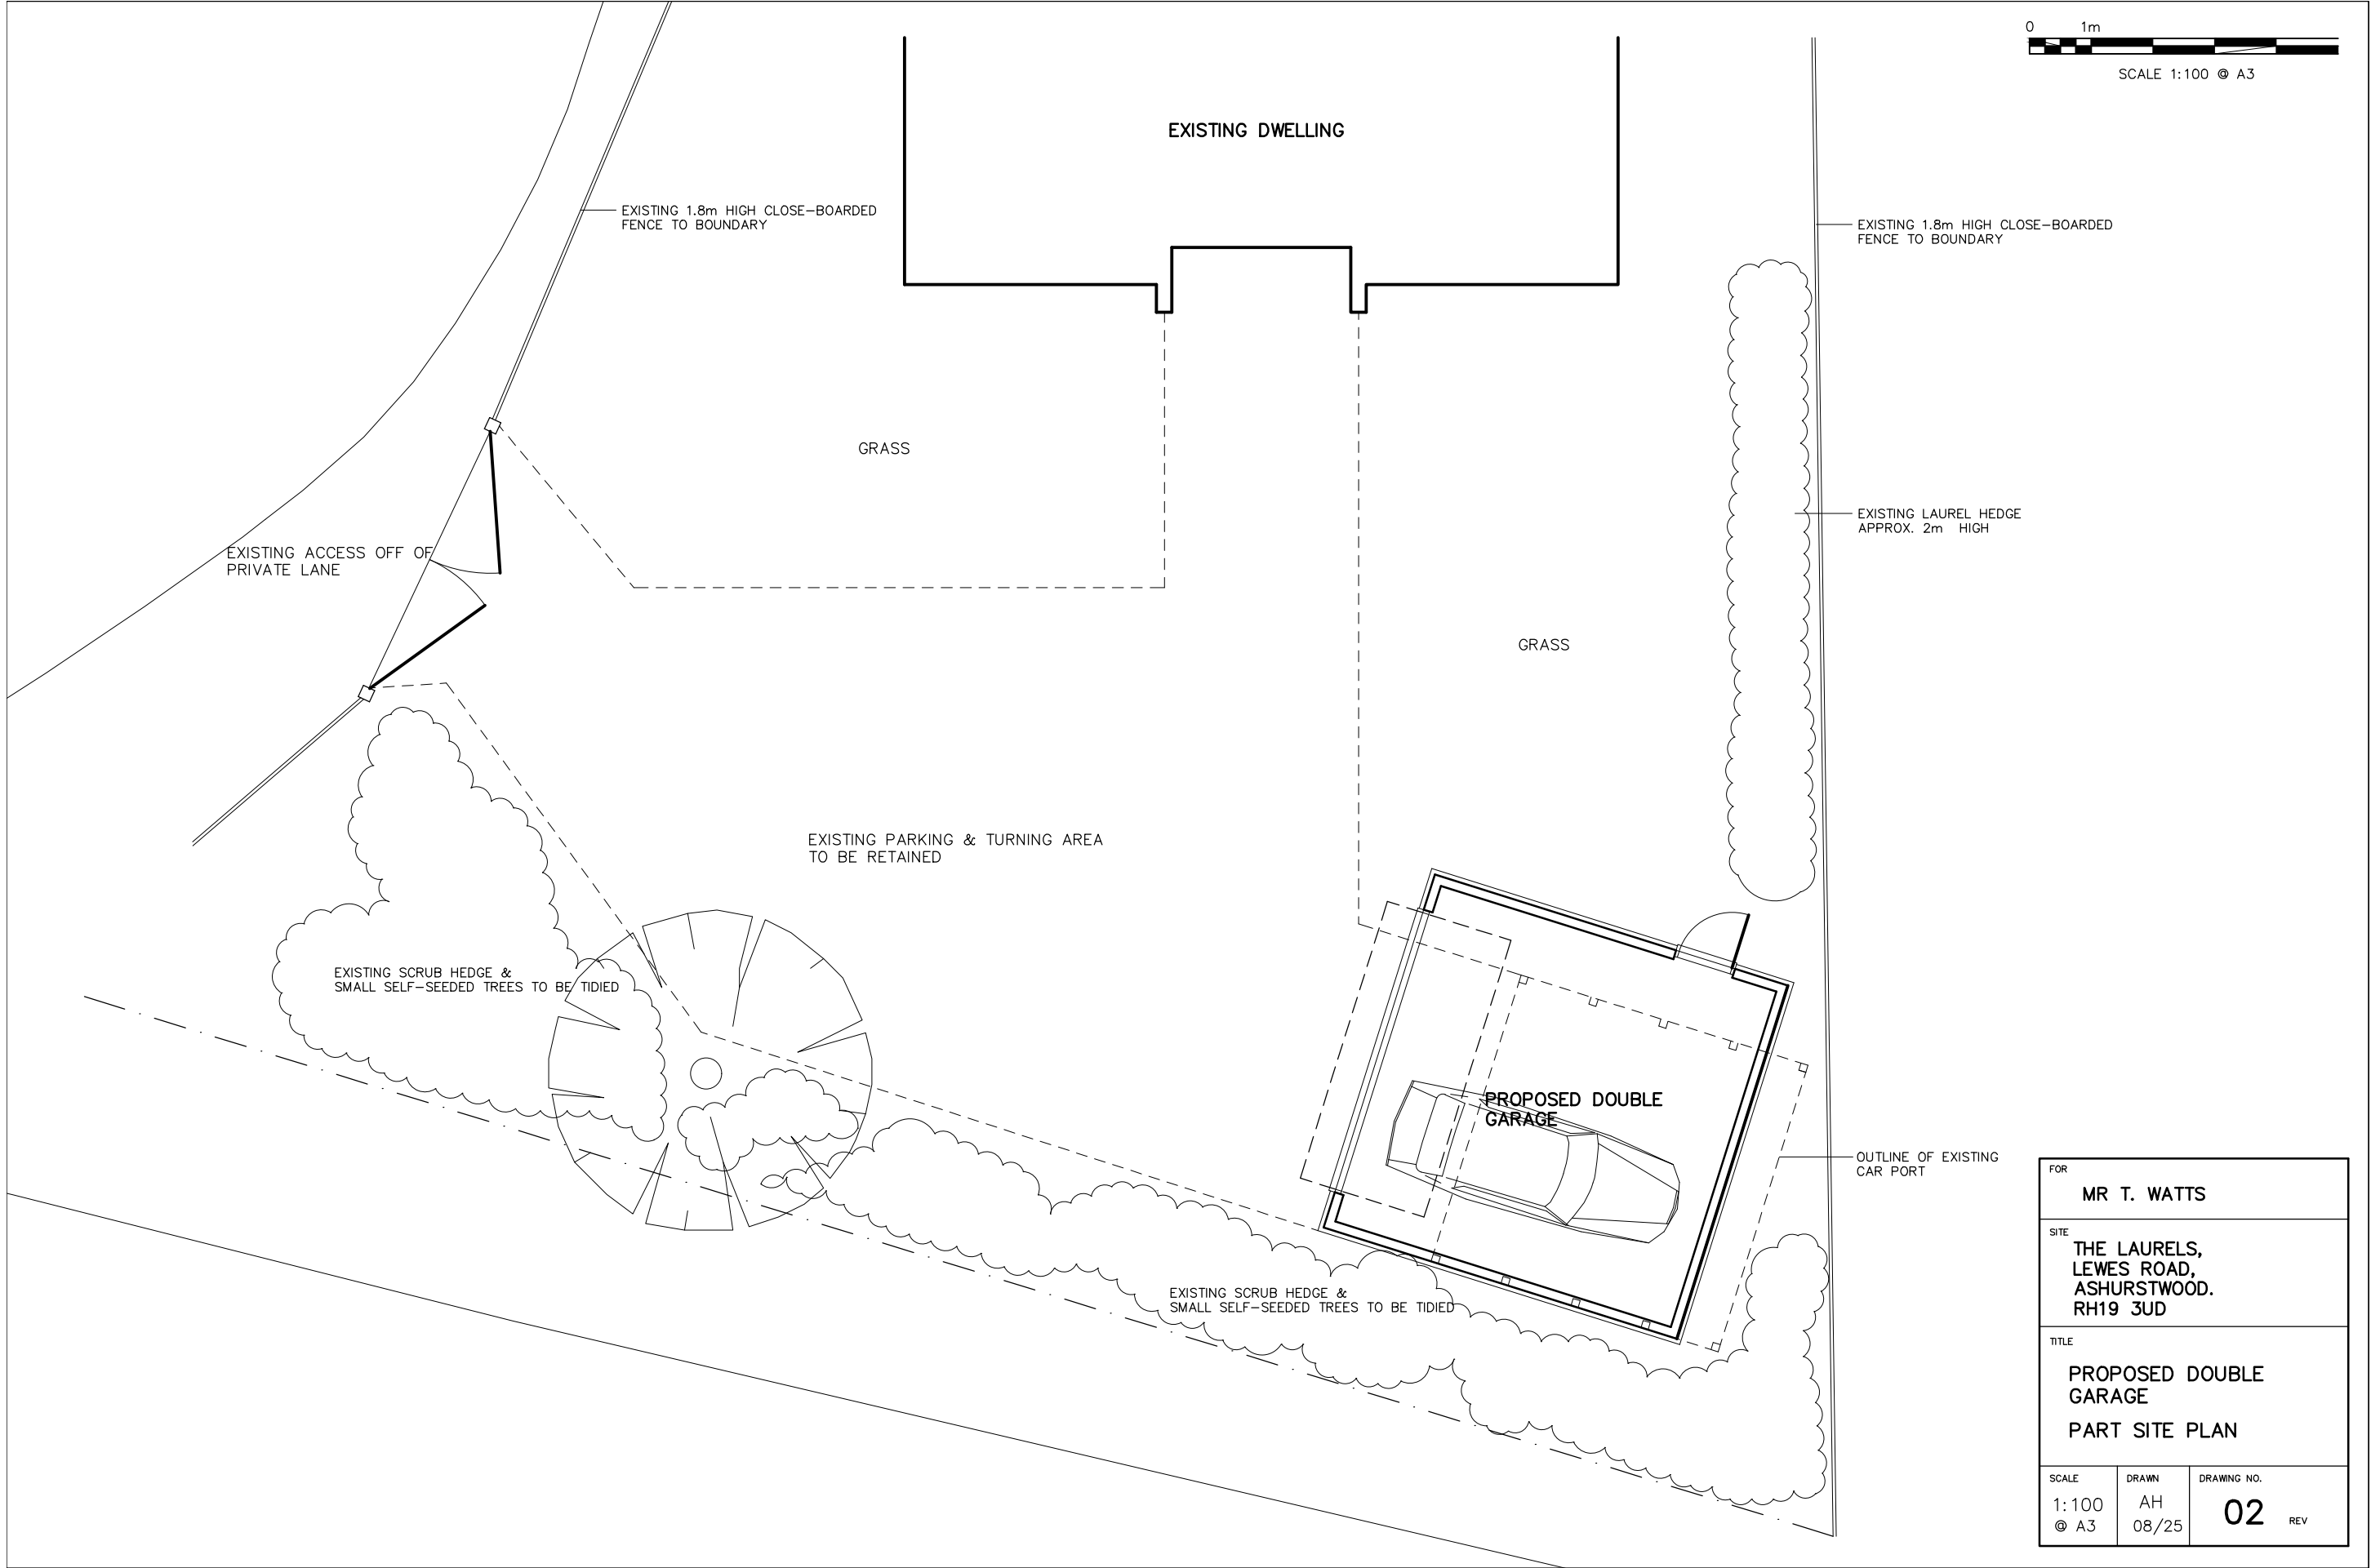

FOR		
MR T. WATTS		
SITE		
THE LAURELS, LEWES ROAD, ASHURSTWOOD. RH19 3UD		
TITLE		
PROPOSED DOUBLE GARAGE PART SITE PLAN		
SCALE	DRAWN	DRAWING NO.
1:100 @ A3	AH 08/25	02 REV