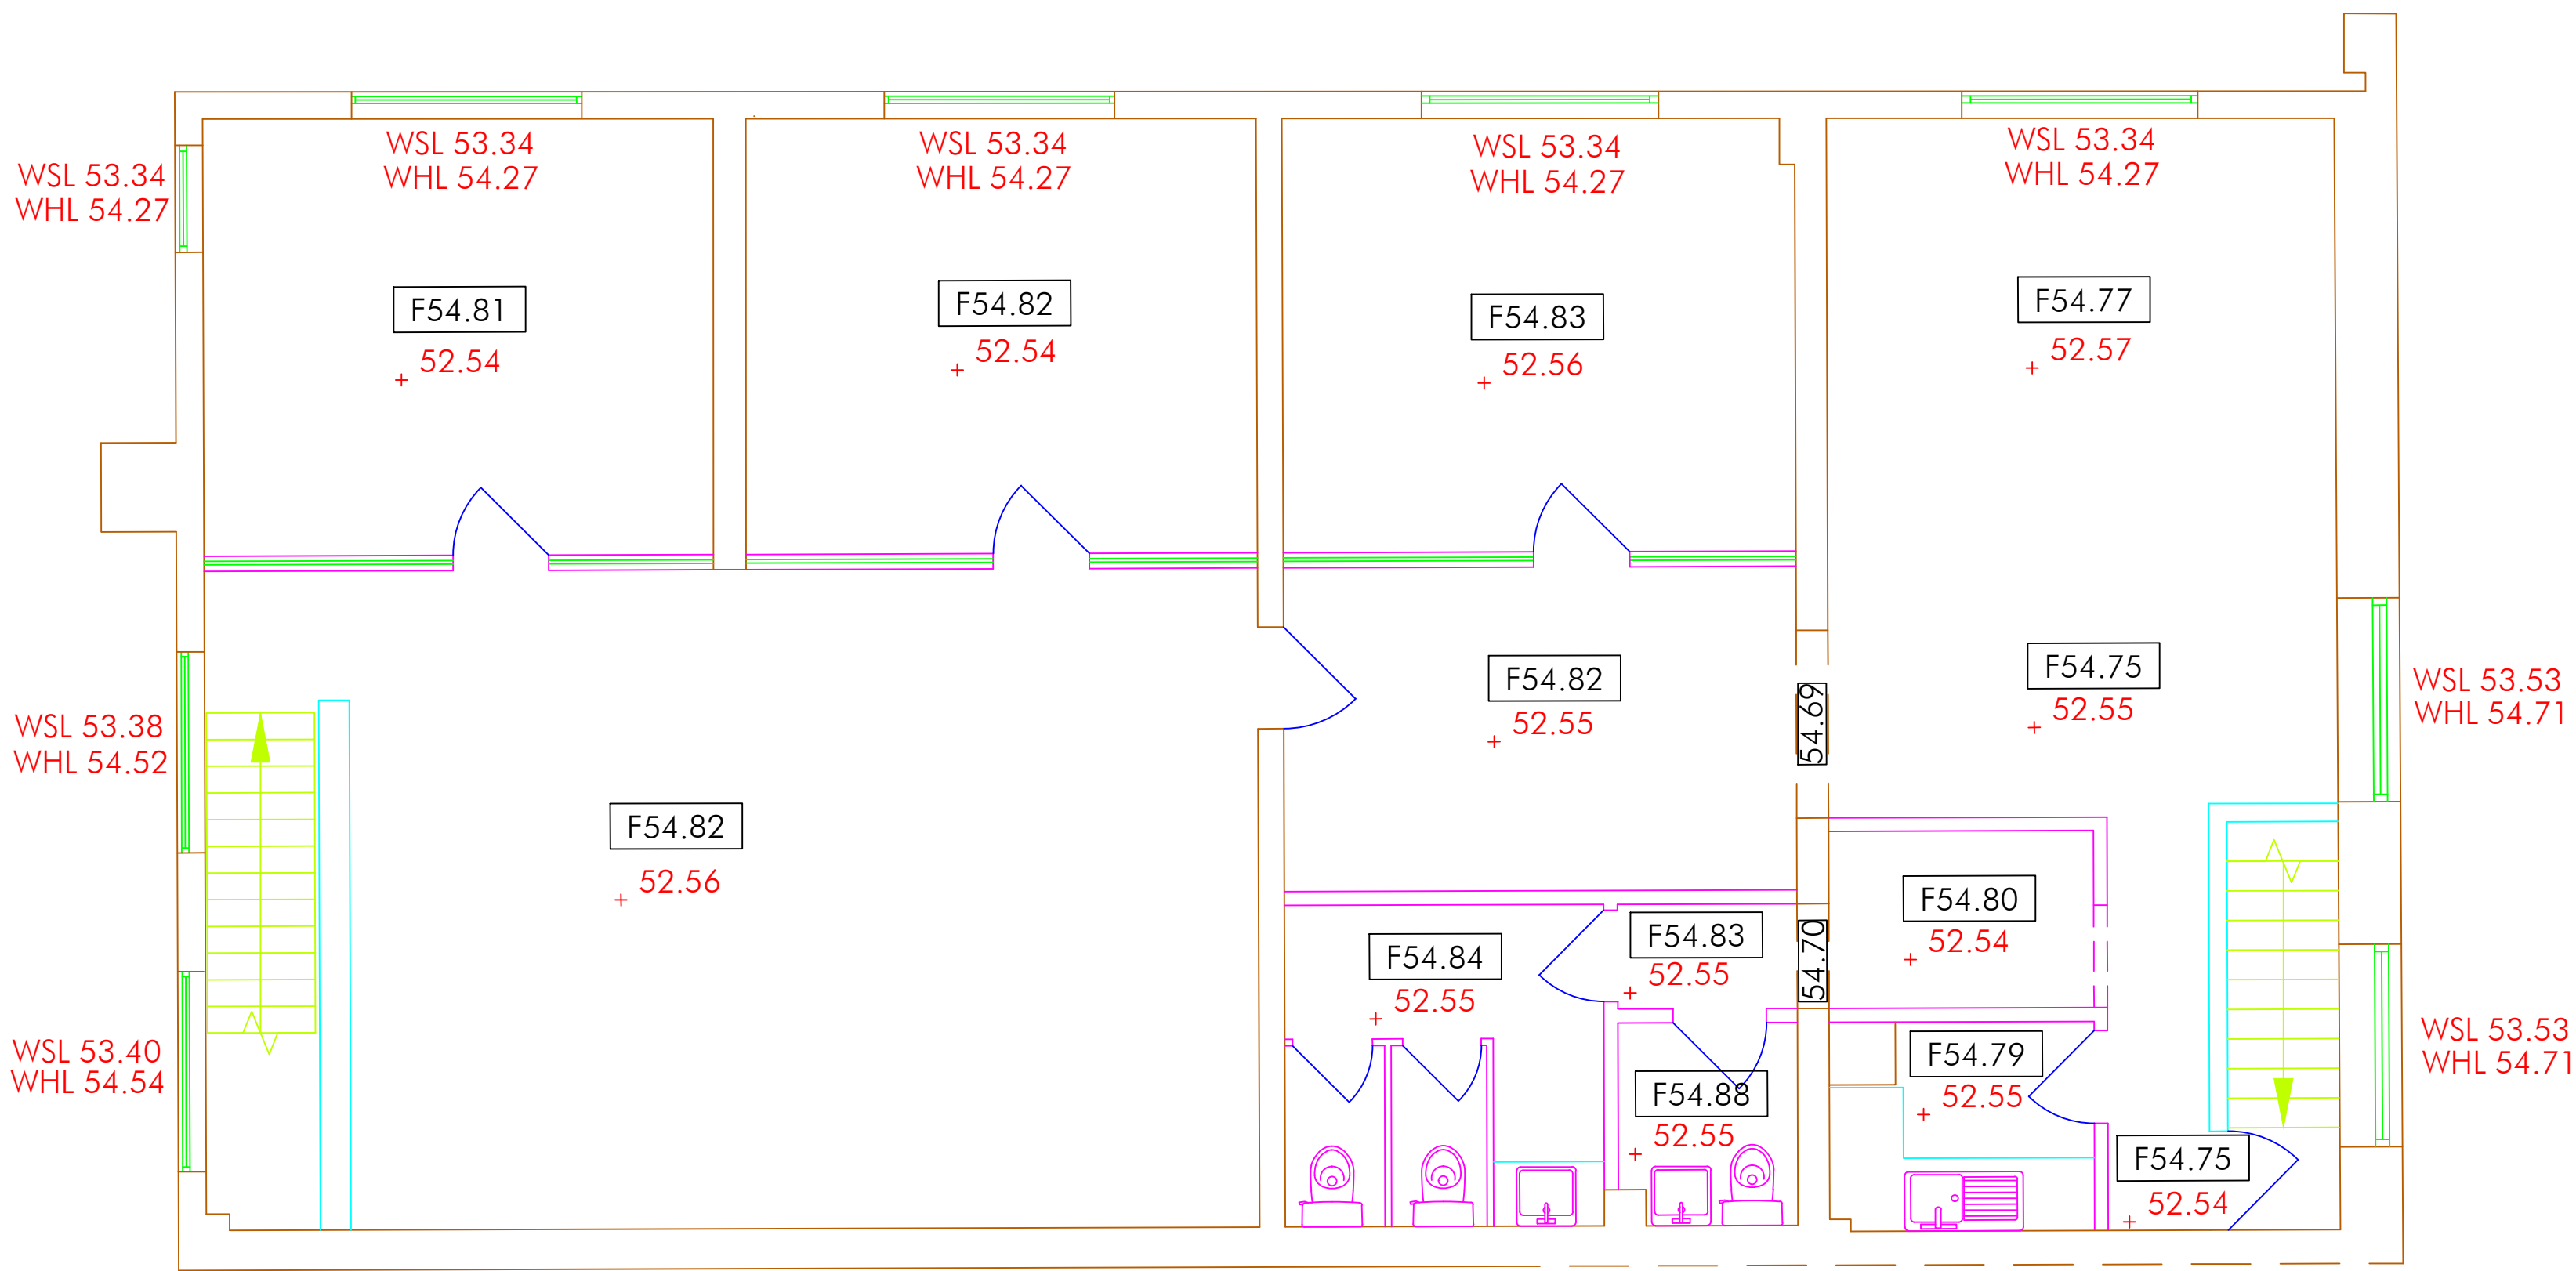
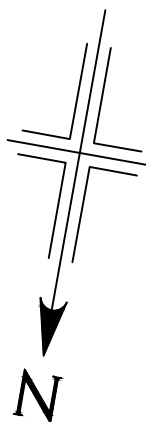


General Note:
Care should be taken when drawings are printed
to avoid image distortion.

Copyright:
This document and all information contained herein
is the sole property of T&T PJM UK, reproduction
in any form is strictly forbidden unless permission in
writing is obtained.

All levels are in metres and are above Arbitrary Site
Datum.

- + XX.XX Height from Arbitrary Survey Datum Line
- X.XX Ceiling Level
- FX.XX False Ceiling Level
- BSLX.XX Beam Soffit Level
- WSLxx.xx Window Sill Level
- WHLxx.xx Window Height Level
- X.XX Height from Finished Floor to Slab Above
- FX.XX Height from Finished Floor to False Ceiling Above
- BS X.XX Height from Finished Floor to Beam Above
- sxx.xx Height from Finished Floor to Window Sill
- hxx.xx Height from Finished Floor to Window Head

CBRE | Turner & Townsend

T&T PJM UK Limited, Henrietta House, Henrietta Place, London W1G 0NB
Switchboard : 0207 182 2000
Web : www.turnerandtownsend.com

Project:	Arden Grange
Address:	Arden Grange London Road, Albourne Hassocks, BN6 9BJ
Drawing:	First Floor Plan Proposed Floor Plan
Date:	23 September 2026Project No: 07626
Scale:	1 : 50@A1Alt Scale:
Drawn:	JSChecked: MF
Dwg. No.	07626-PFP-01
Rev. No.	A
Project Status:	FINAL