




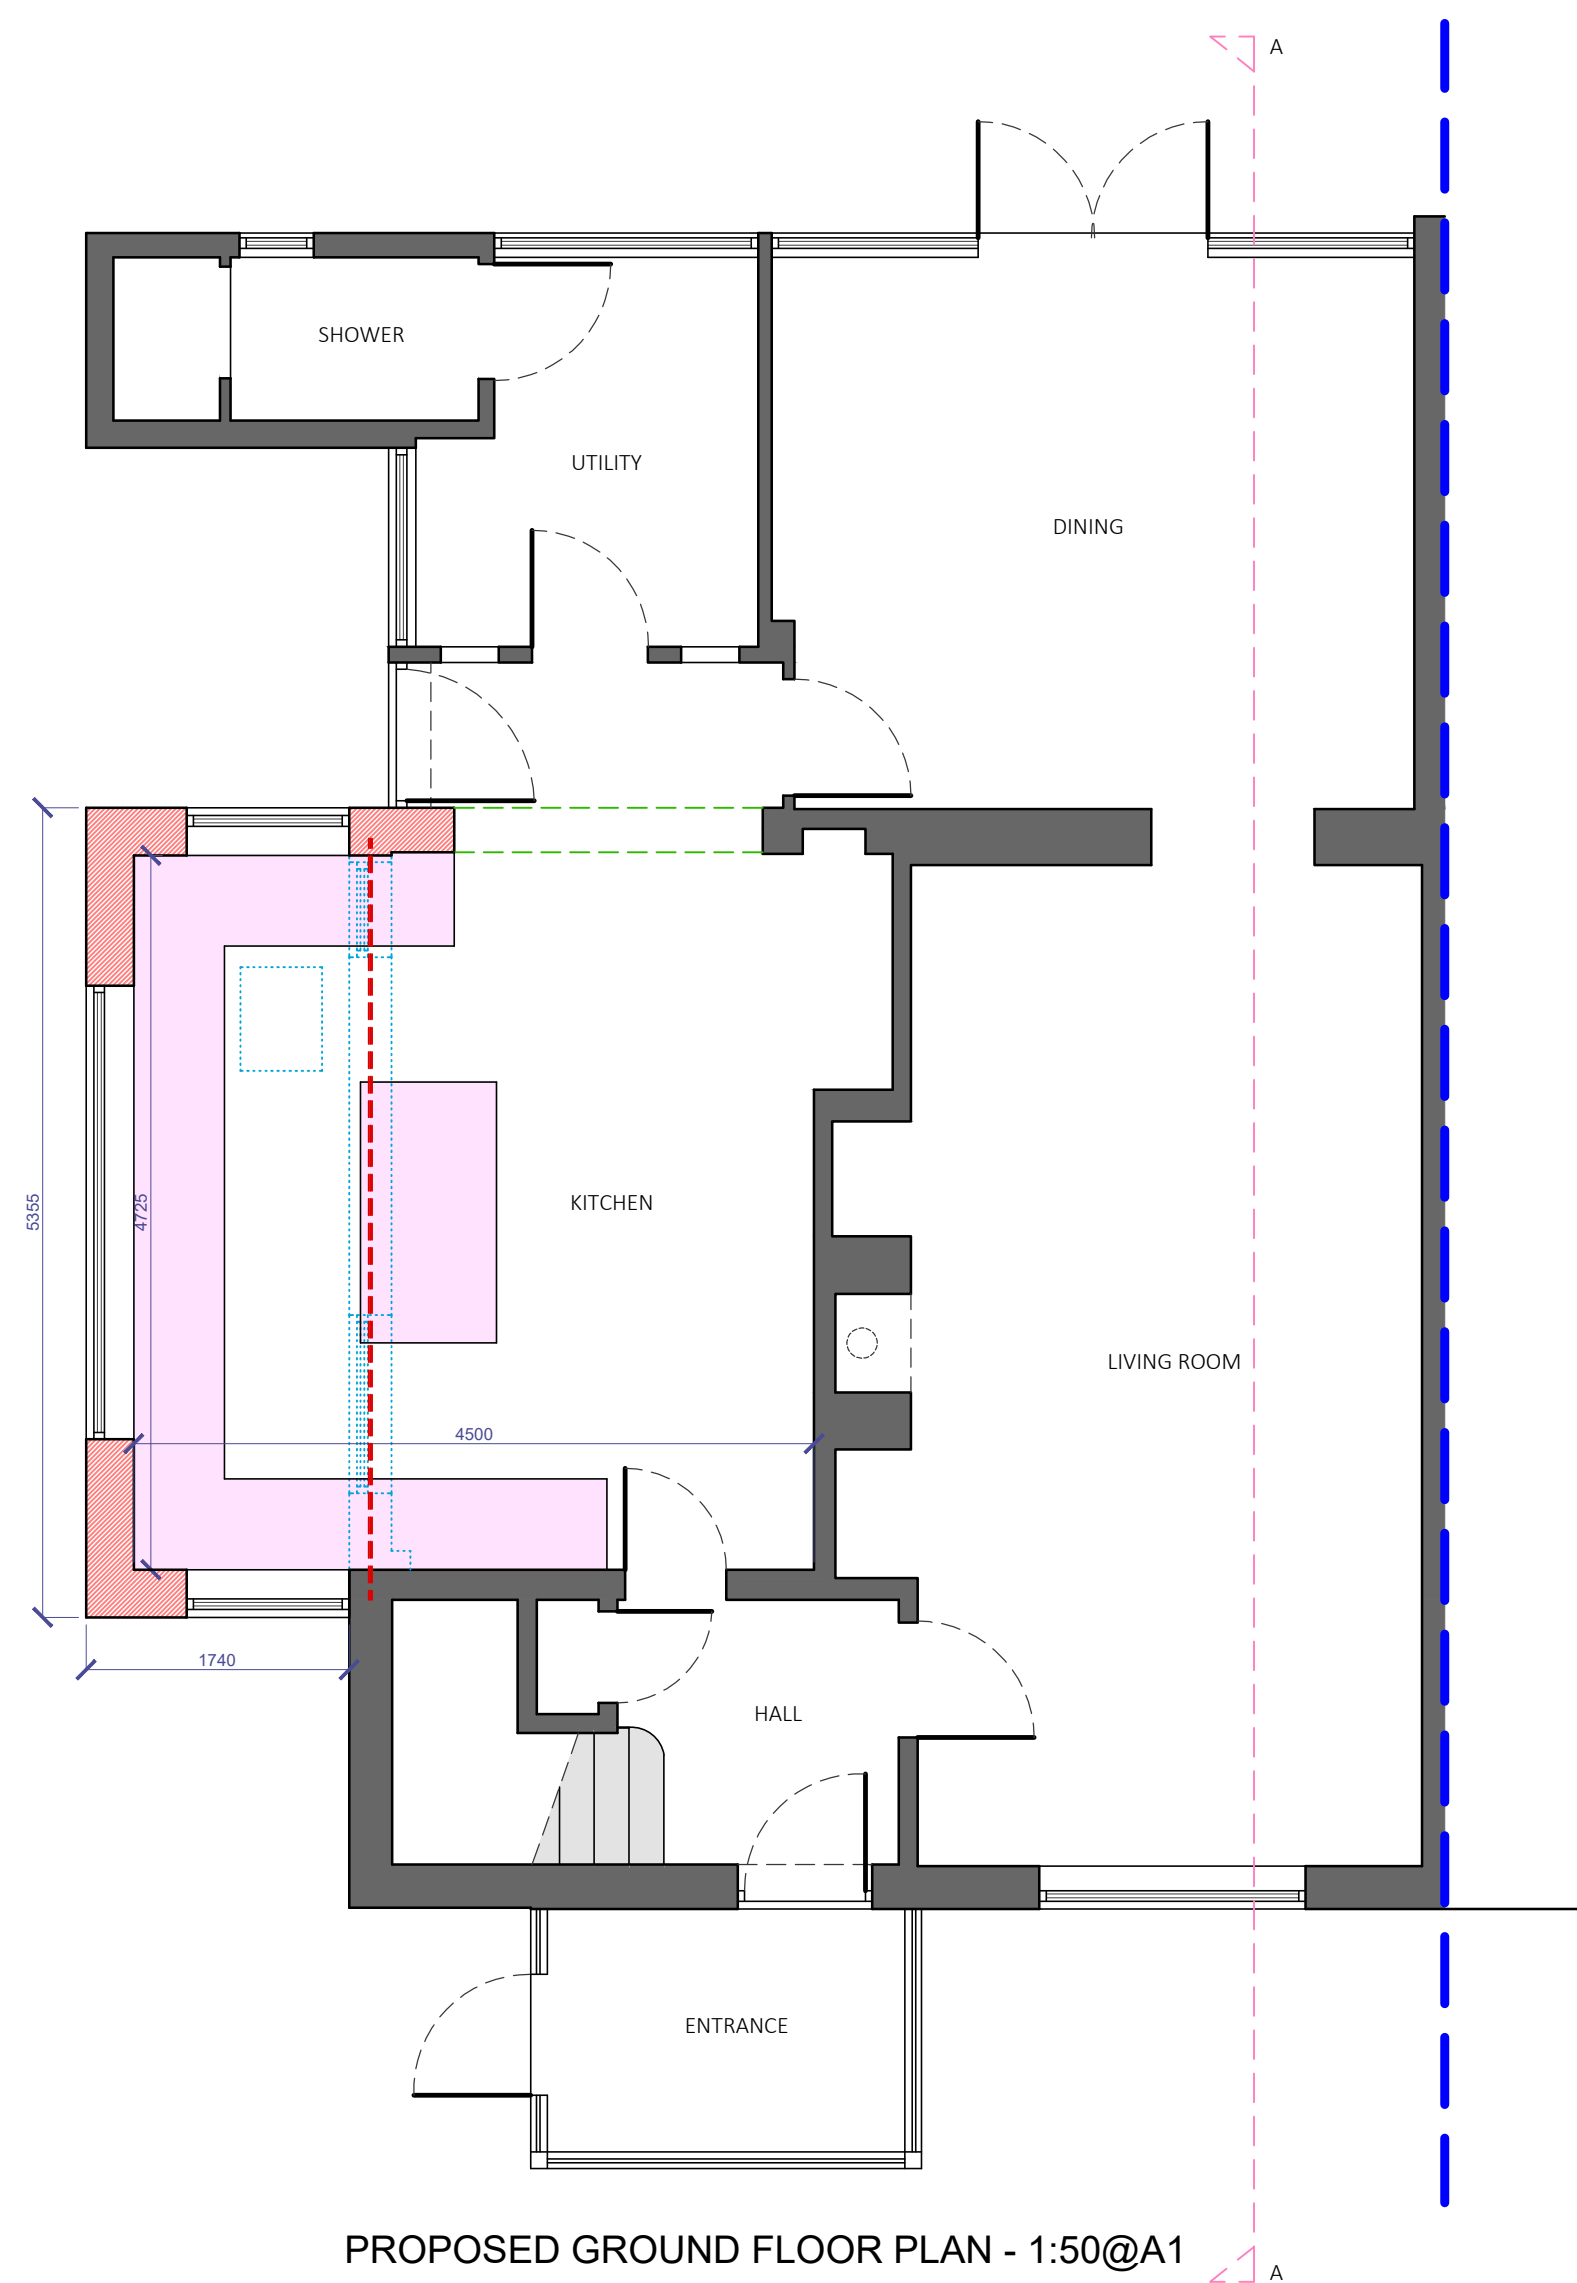


PROPOSED GROUND FLOOR PLAN - 1:50@A1

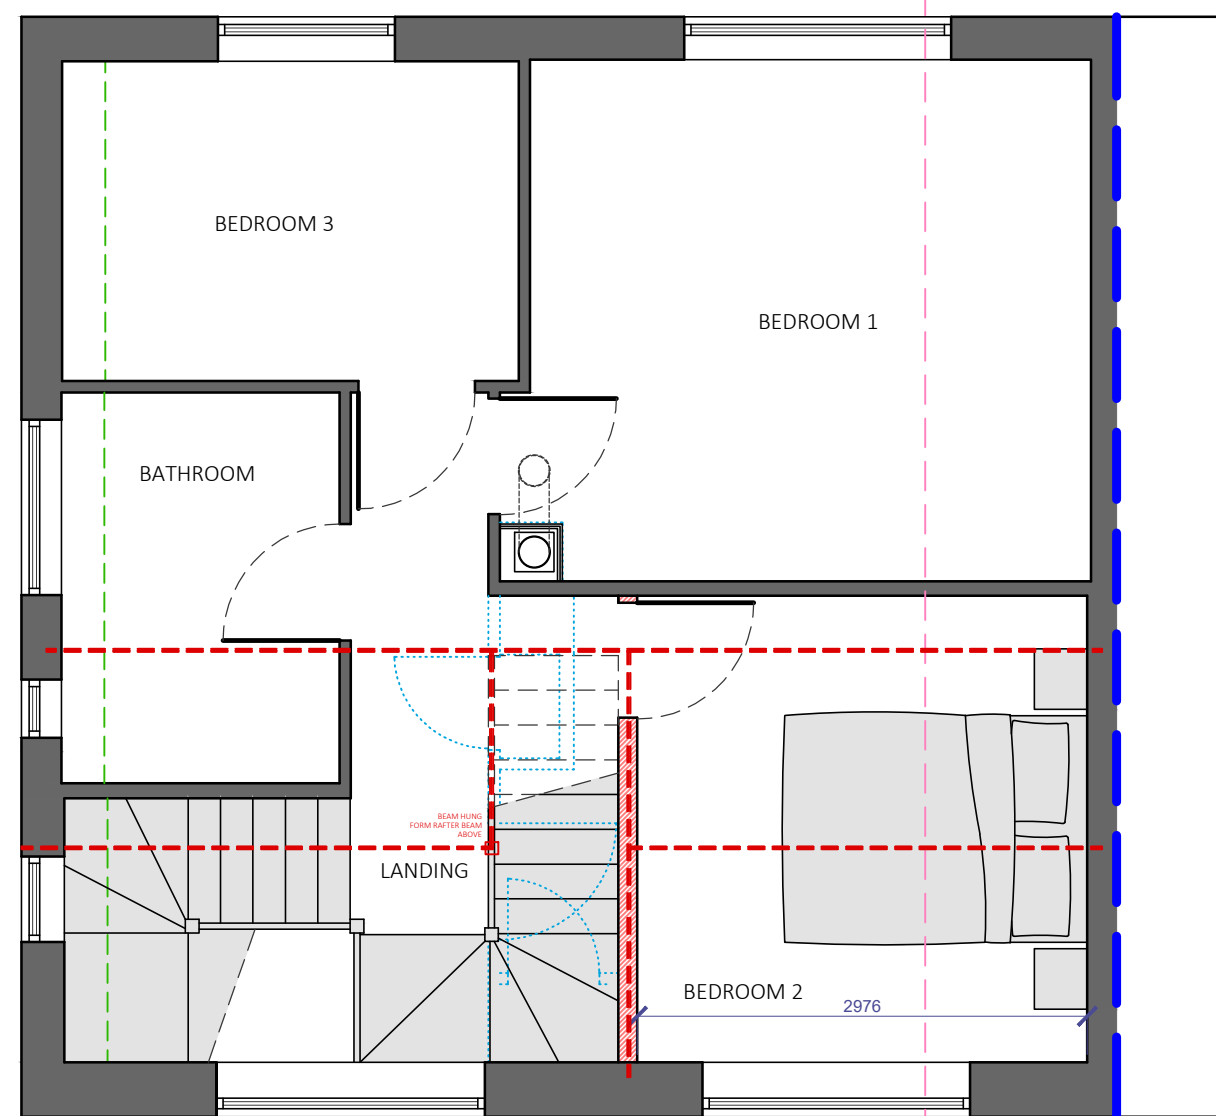

PROPOSED FIRST FLOOR PLAN - 1:50@A1

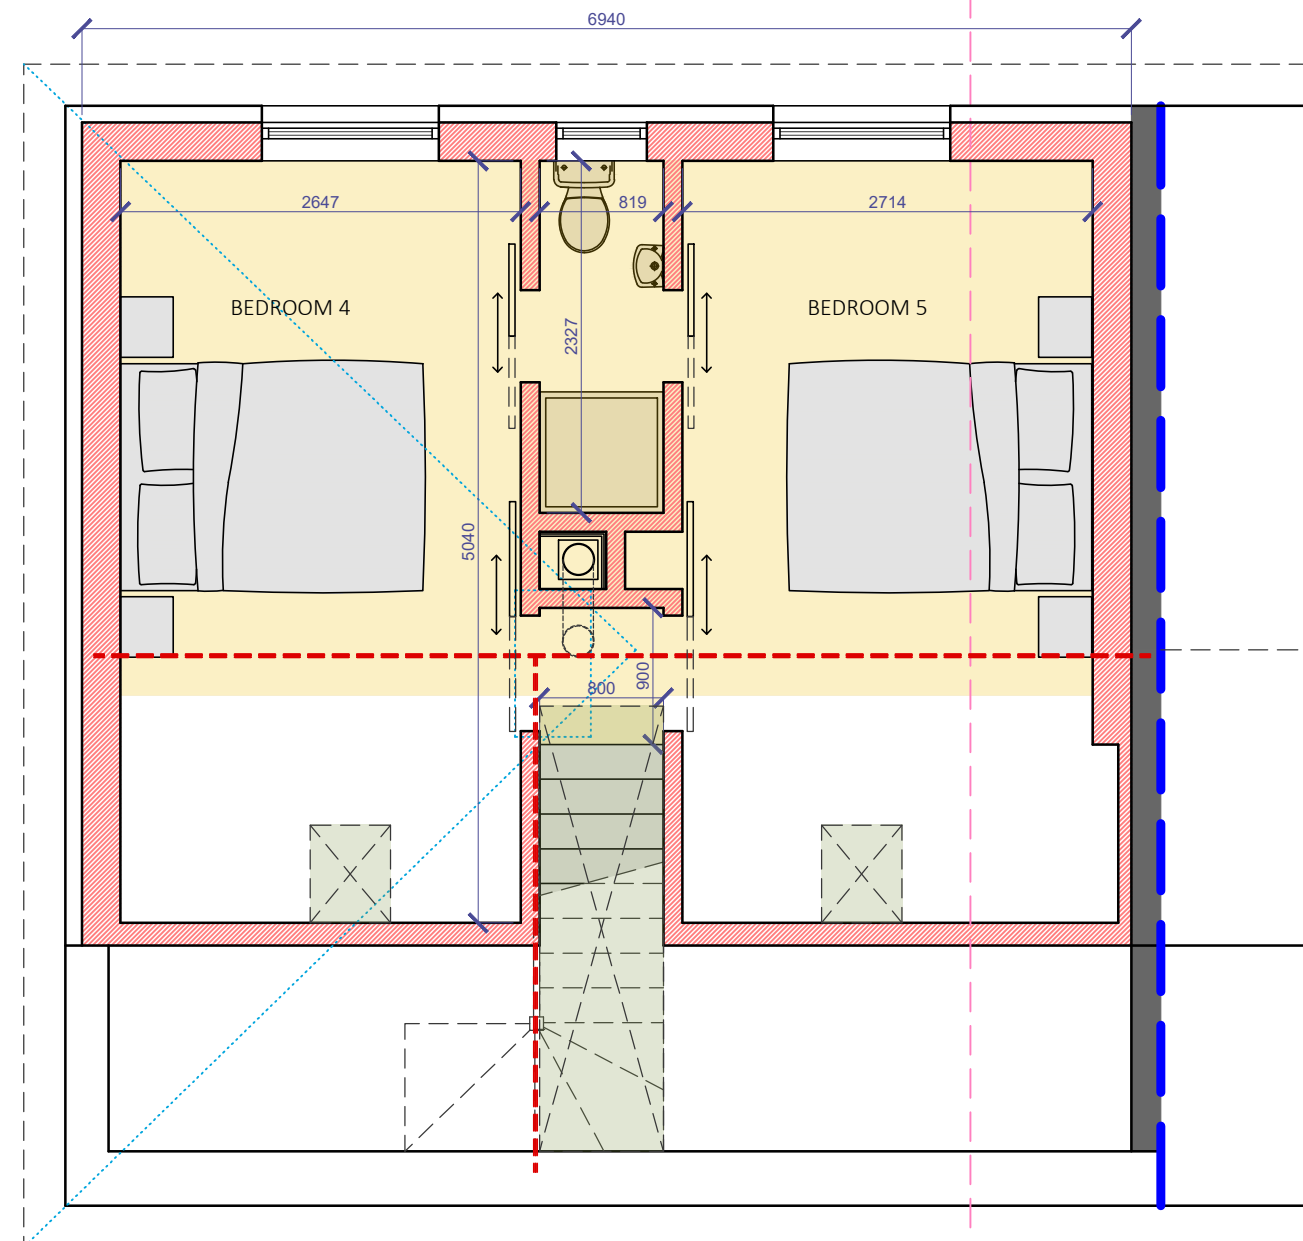

PROPOSED LOFT FLOOR PLAN - 1:50@A1

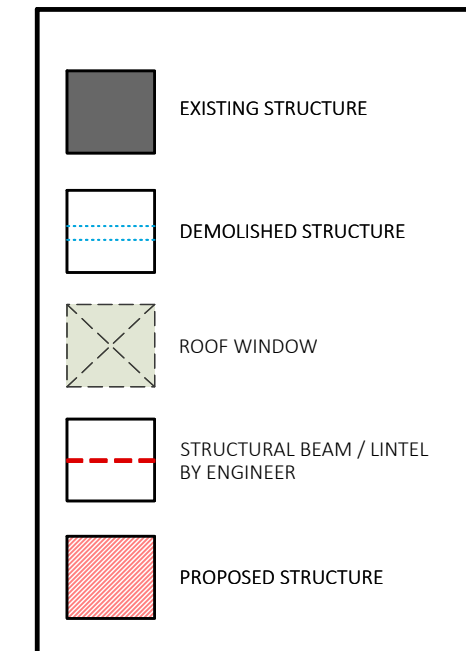


YELLOW SHADE REPRESENTS 2000MM HEADROOM. THE FRONT ROOF WINDOW IS ESSENTIAL TO MEET HEAD ROOM COMPLIANCE


HIP TO GABLE : CUBIC VOLUME CALCULATION:
(A) 7.224 x (B) 2.941 x (C) 4.049/ 6 = 14.33

DORMER EXTENSION : CUBIC VOLUME CALCULATION:
- PROFILE OF PROPOSED ROOF EXTENSION = 4.46 SQUARE METERS
- LENGTH OF PROPOSED ROOF EXTENSION = 6.940 MM
- CUBIC VOLUME OF PROPOSED ROOF EXTENSION = 3.96 X 5.616 = 30.95 CUBIC METERS


TOTAL ROOF EXTENSION: 14.33 + 30.95 = 45.28 CUBIC METERS

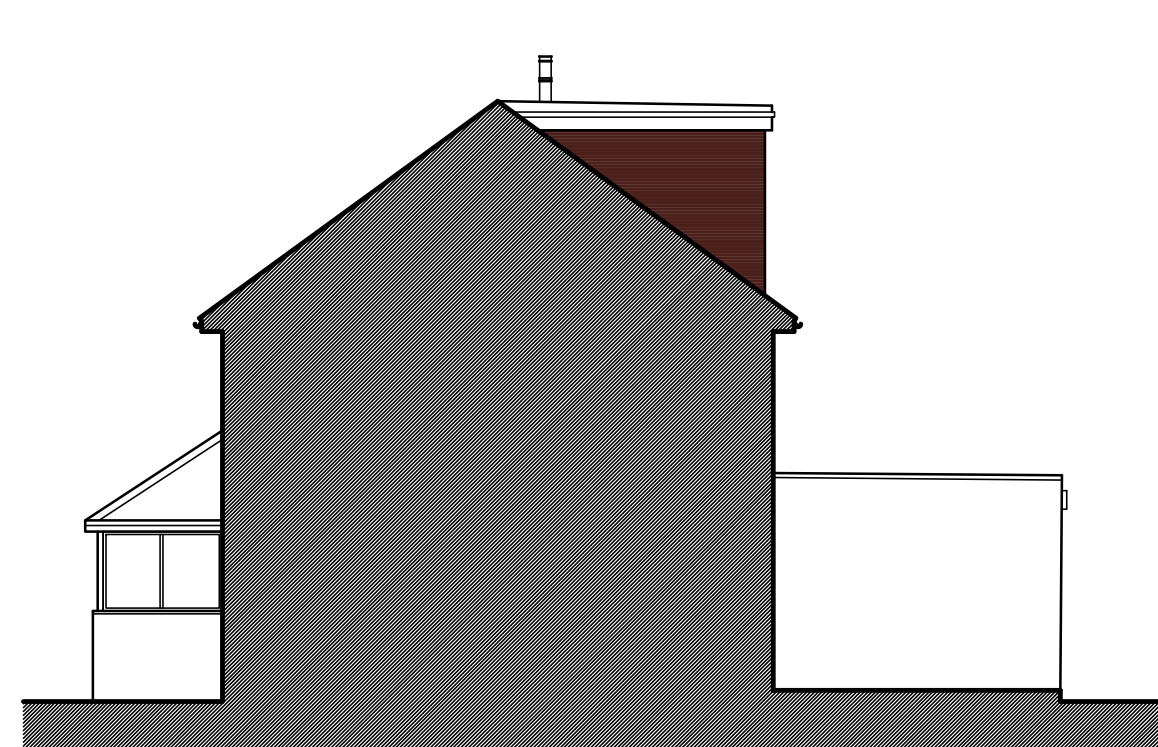


SIDE ELEVATION - 1:100@A1

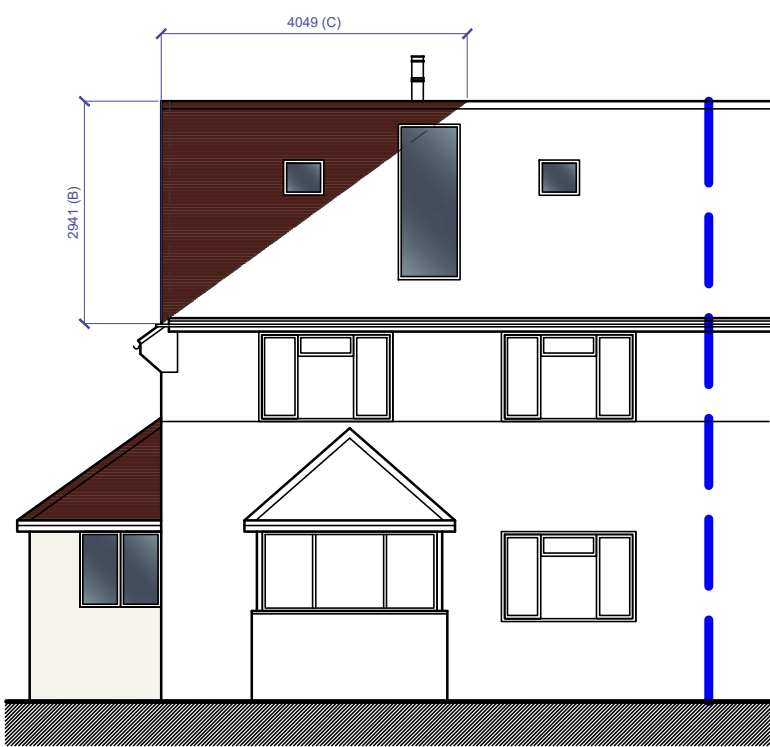

FRONT ELEVATION - 1:100@A1

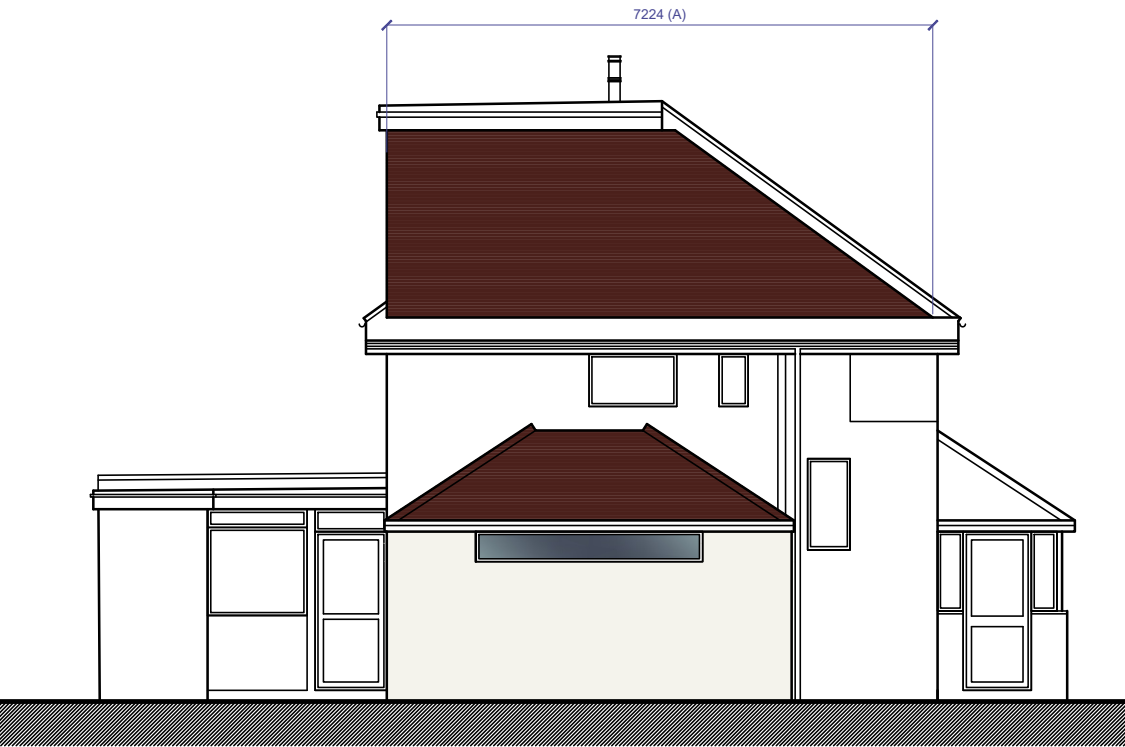


SIDE ELEVATION - 1:100@A1

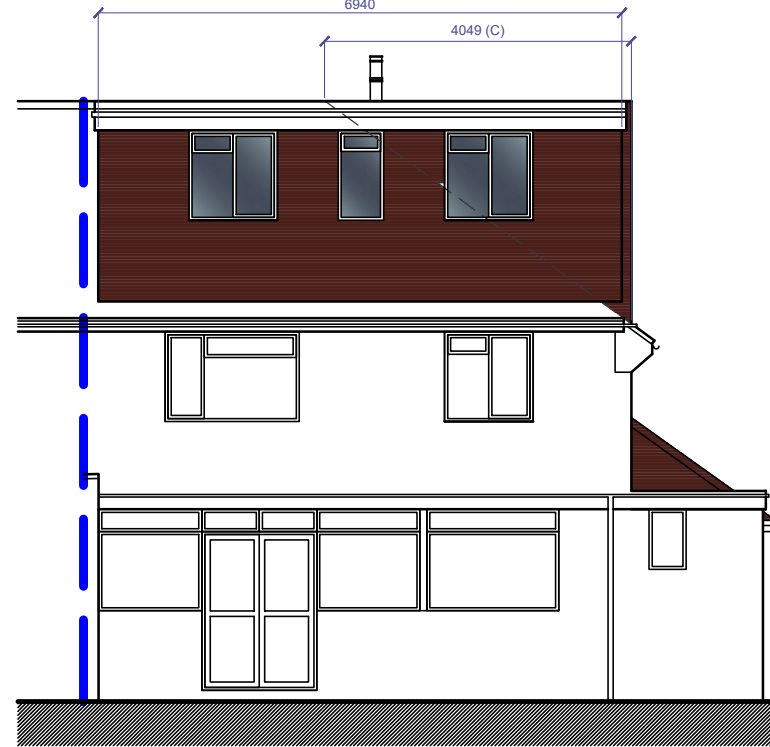

REAR ELEVATION - 1:100@A1

ALL PROPOSED MATERIALS MUST MATCH EXISTING

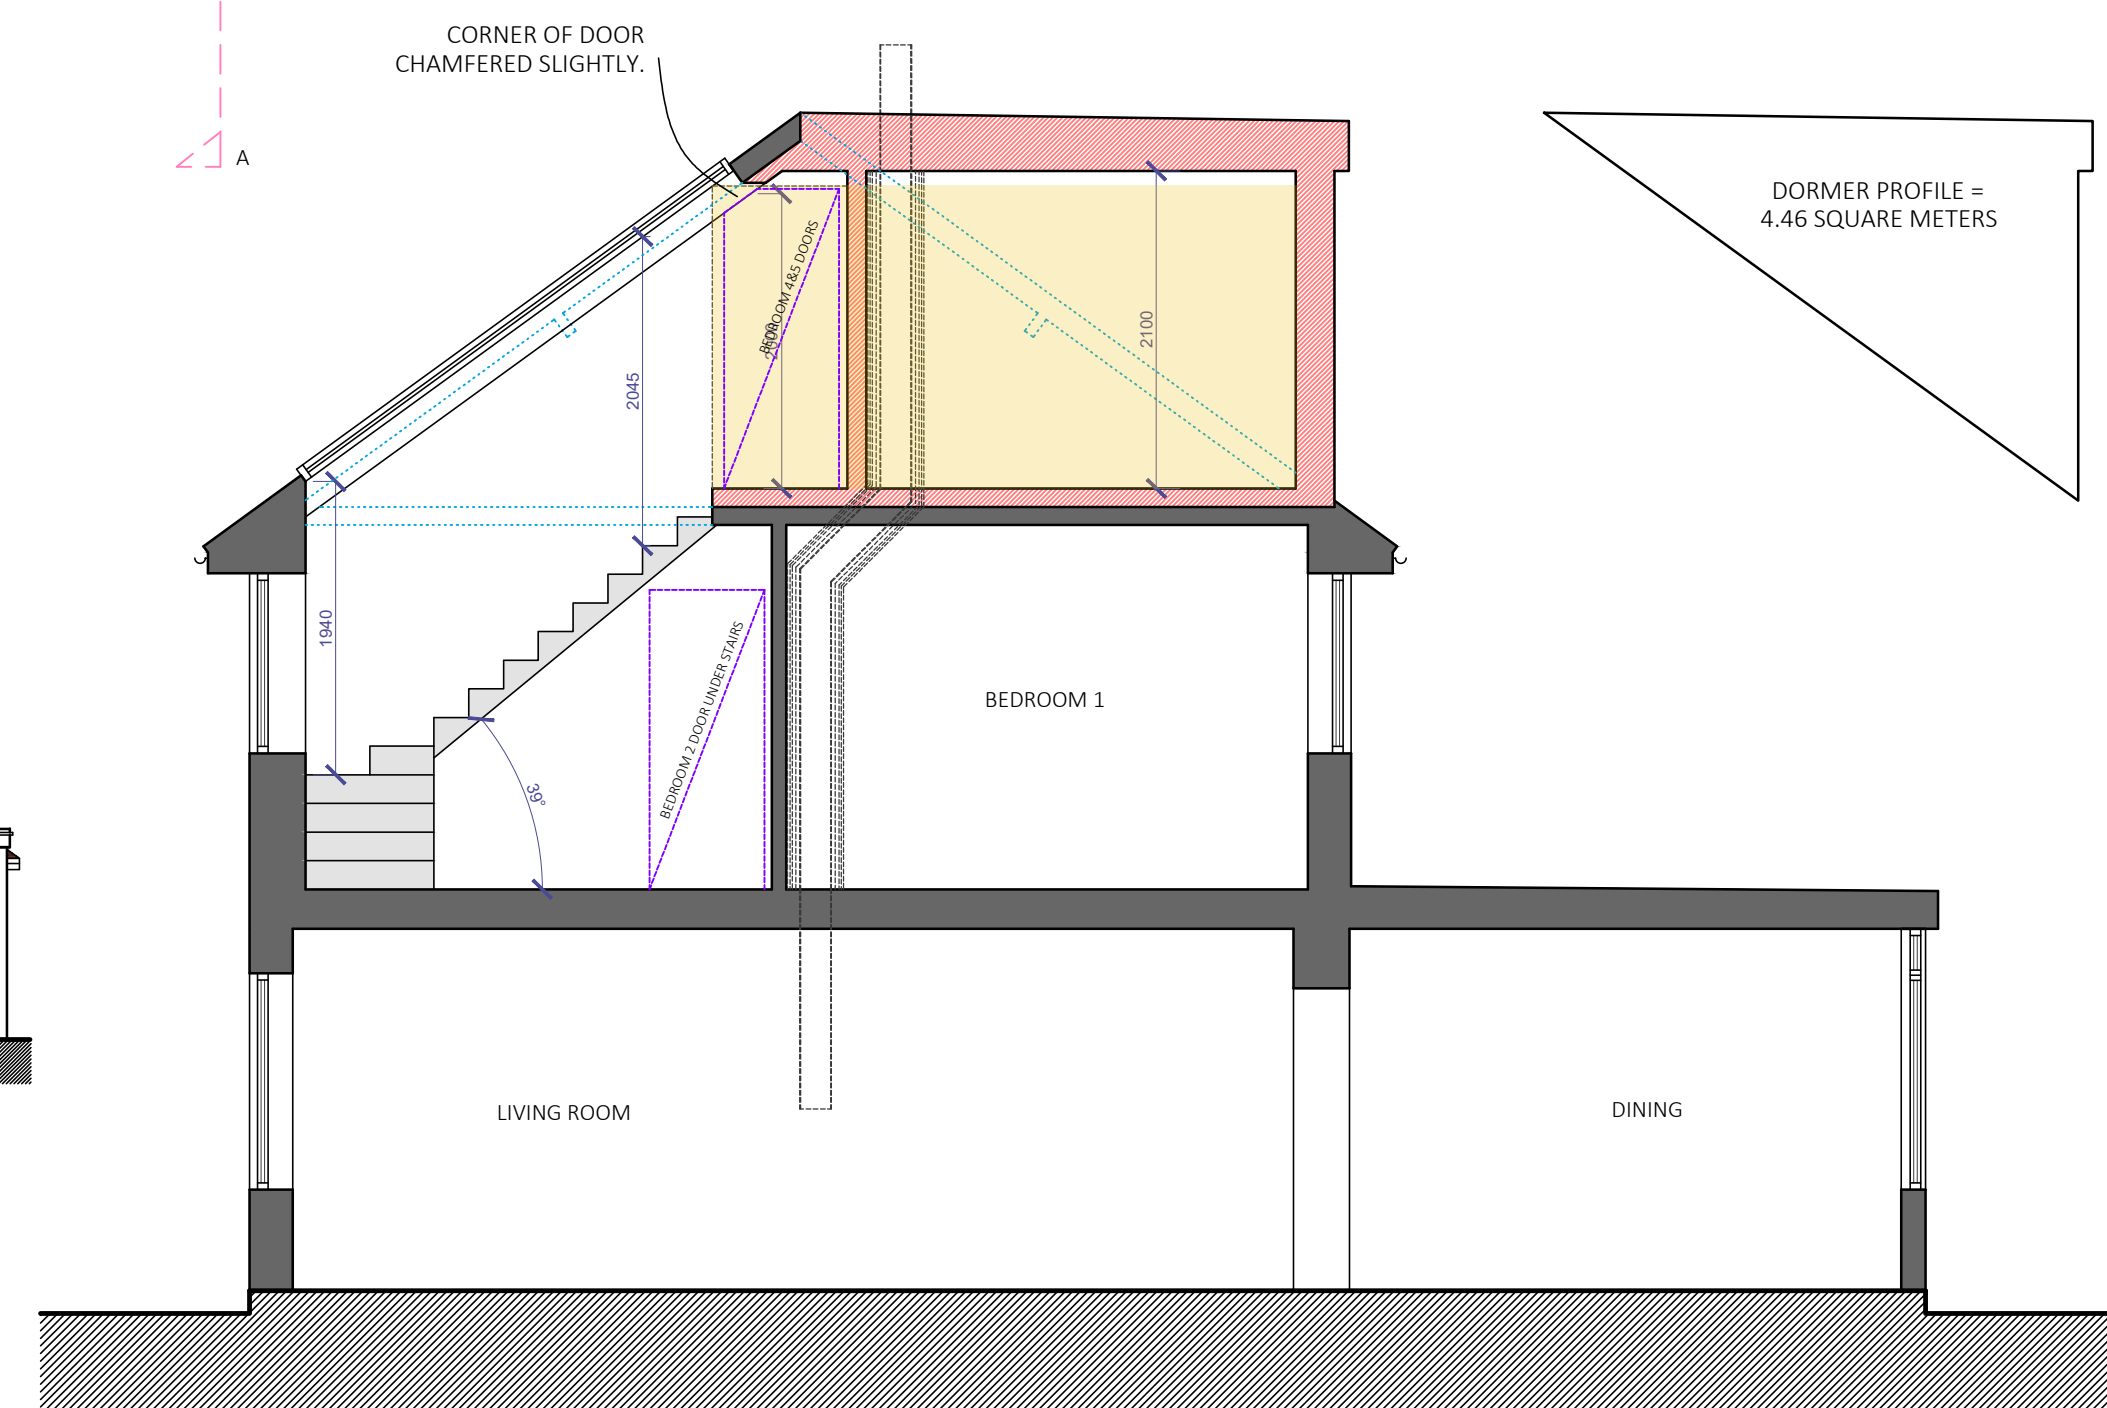

PROPOSED SECTION A-A - 1:50@A1



CONTACT INFO

E: Scott@EllisdonArchitecturalAssociates.co.uk
W: WWW.EllisdonArchitecturalAssociates.co.uk
M: 07828 189525

SCALE BARS



REVISION	DESCRIPTION	STATUS:	CLIENT:	MR & MRS SMITH	SITE ADDRESS:
0	FIRST ISSUE	PLANNING	JOB REF:	689	7 GRANGE ROAD CRAWLEY DOWN RH10 4JT
A	11.02.2026		DRG. NO:	02	
			DRG. TITLE:	PROPOSED PLANS	
			DATE:	DECEMBER 2025	
			SCALE:	1:50/100@A1	