


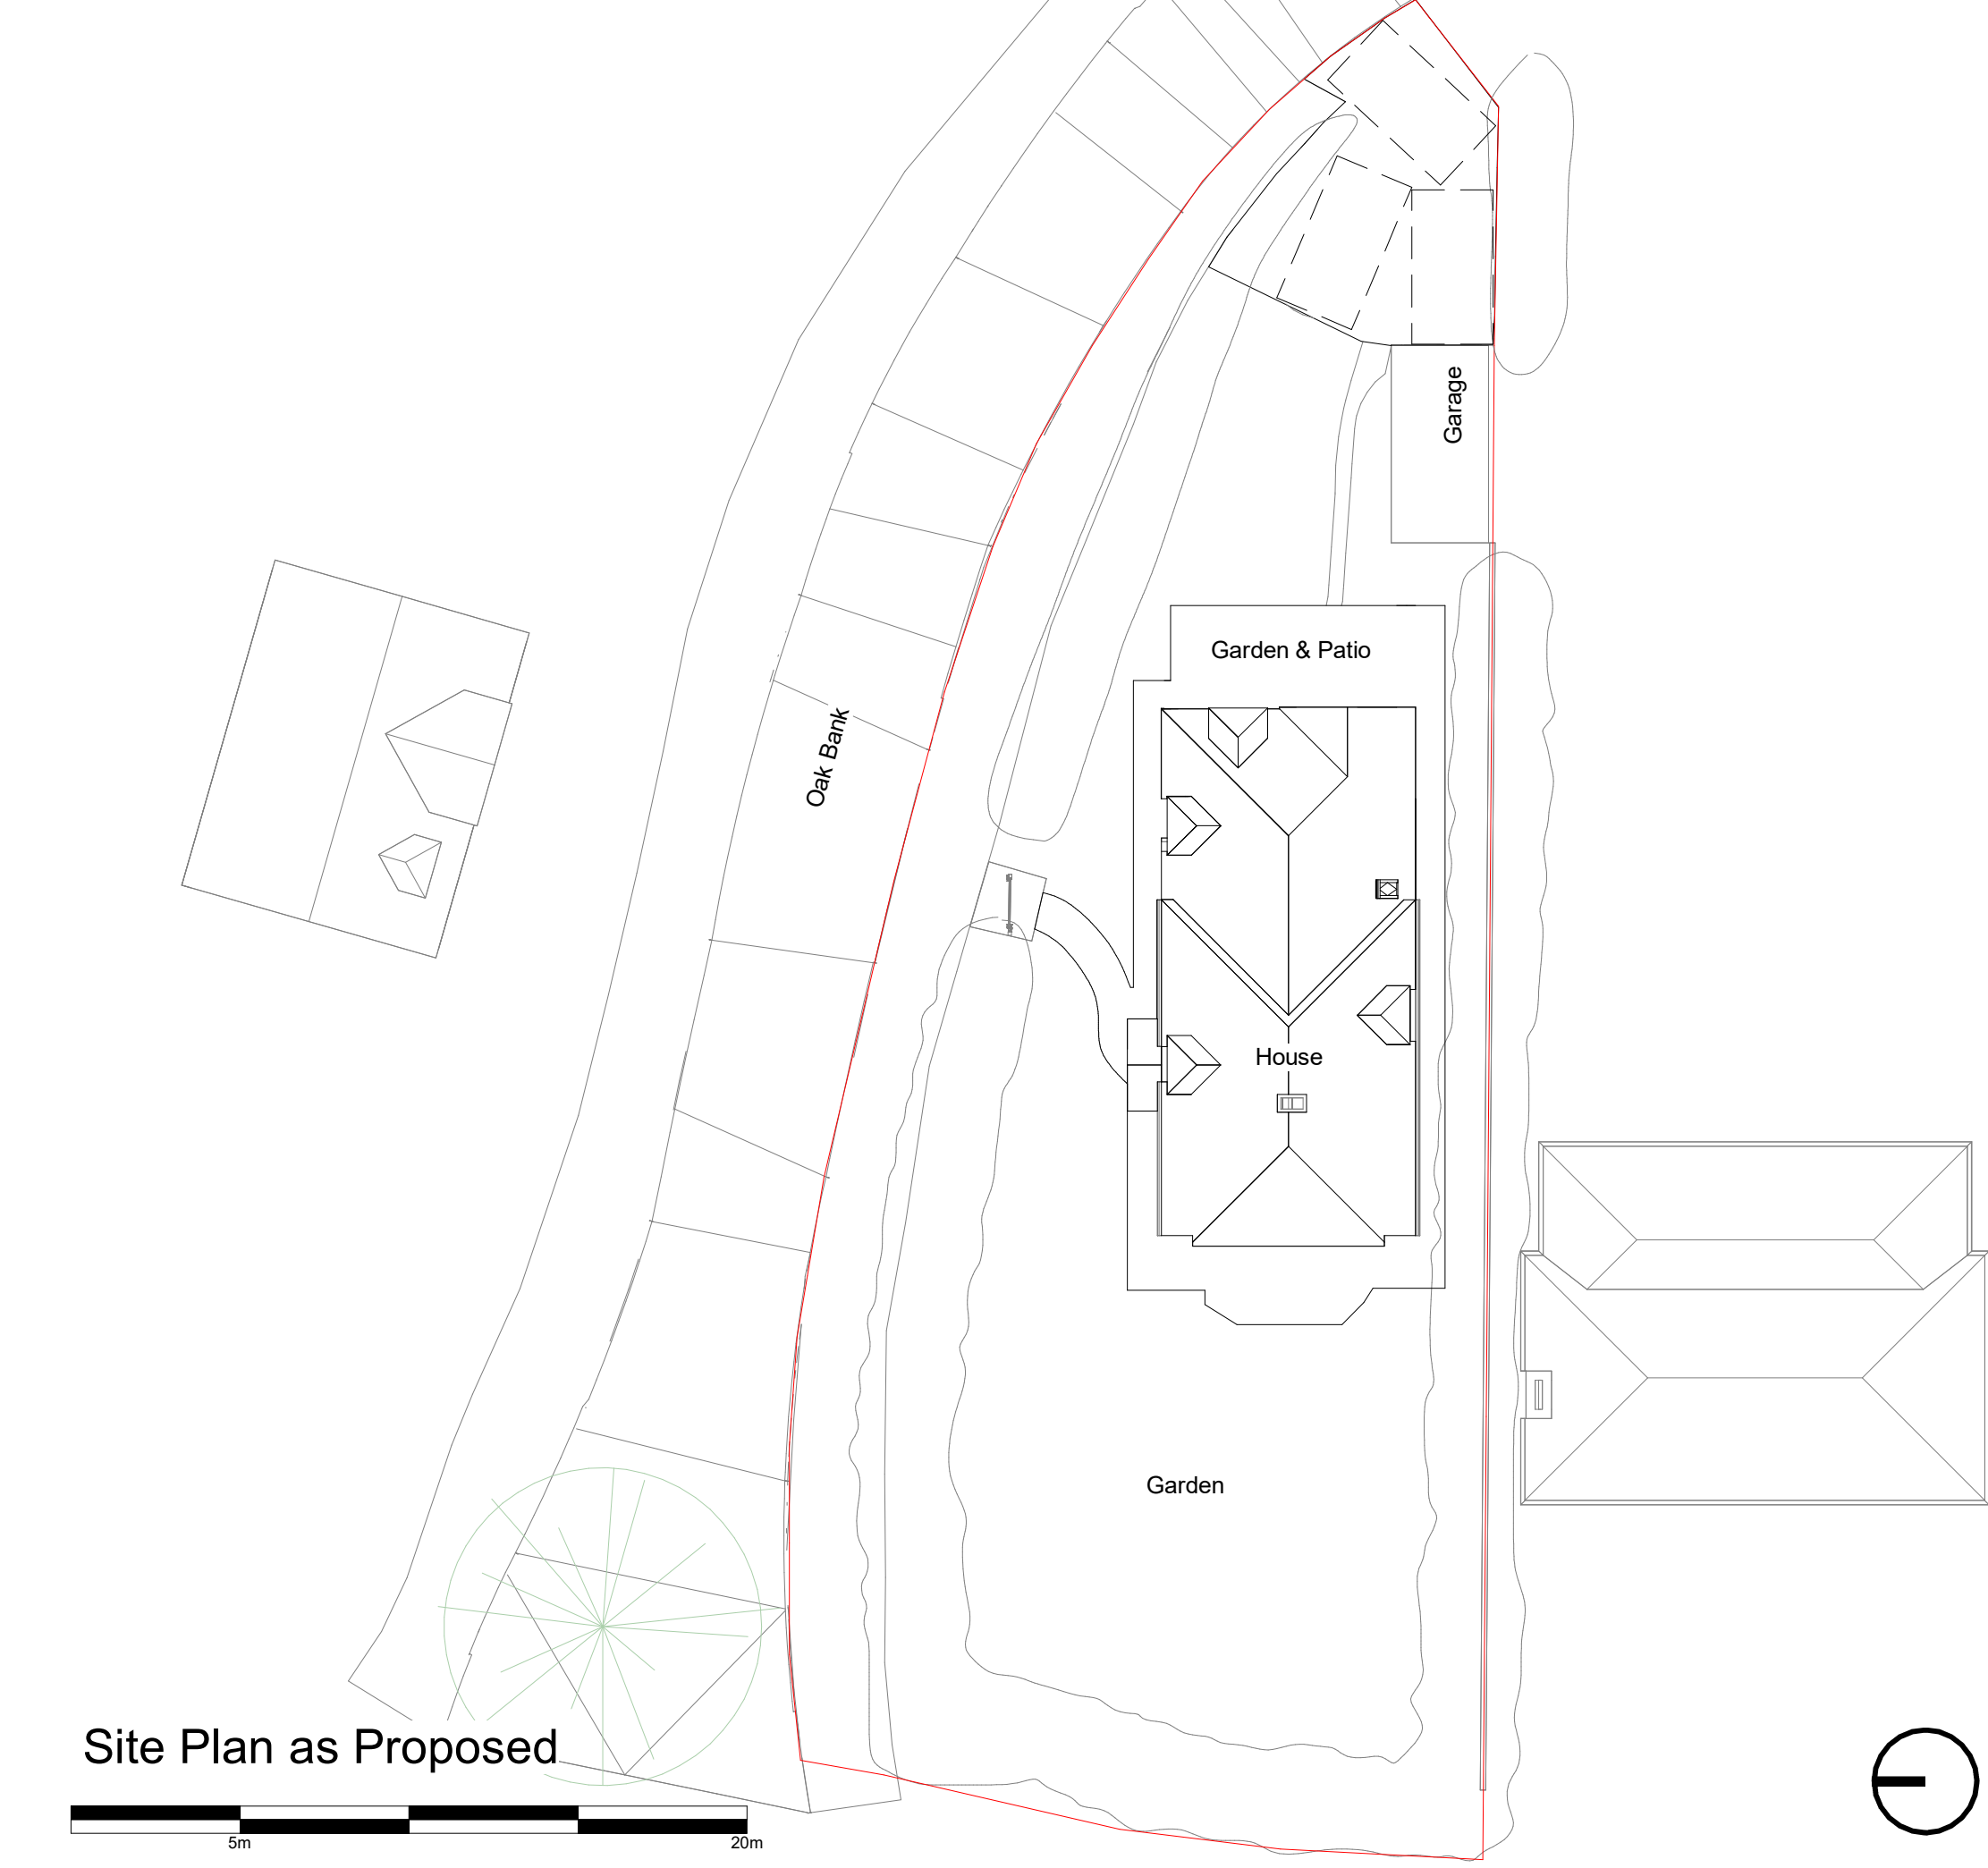

NOTES

Do not scale from this drawing.

Any discrepancies should be reported immediately.


This drawing is copyright. It must not be reproduced or disclosed to third parties without our prior permission.

This drawing is to be read in conjunction with all relevant consultants, specialist manufacturers drawings and specifications.

Any surveyed information incorporated within this drawing cannot be guaranteed as accurate unless confirmed by fixed dimension.

All dimensions are in millimetres unless noted otherwise.

Rev	Date	Author	Revision Description
-----	------	--------	----------------------

 

studio@dwellarchitecture.com
www.dwellarchitecture.com

Tel: 01444 831 800

Drawing Status

PLANNING

Client

Rebecca Helme

Project

1 Oak Bank, Lindfield, Haywards Heath, RH16 1RR

Title

Site Plan as Proposed

Dwg.

1408 SI 11

Rev.

Job No.	Date	Scale	Drawn	Checked
1408	04/11/25	1 : 200@A3	SC	Checker