



No. 123
ORCHARD ROAD


No. 125
ORCHARD ROAD

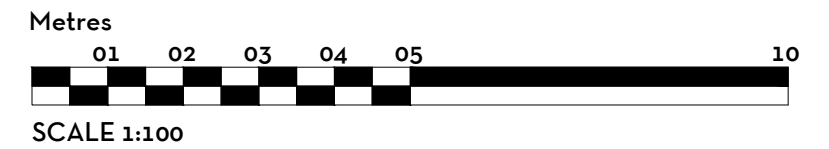

NORTH WEST ELEVATION

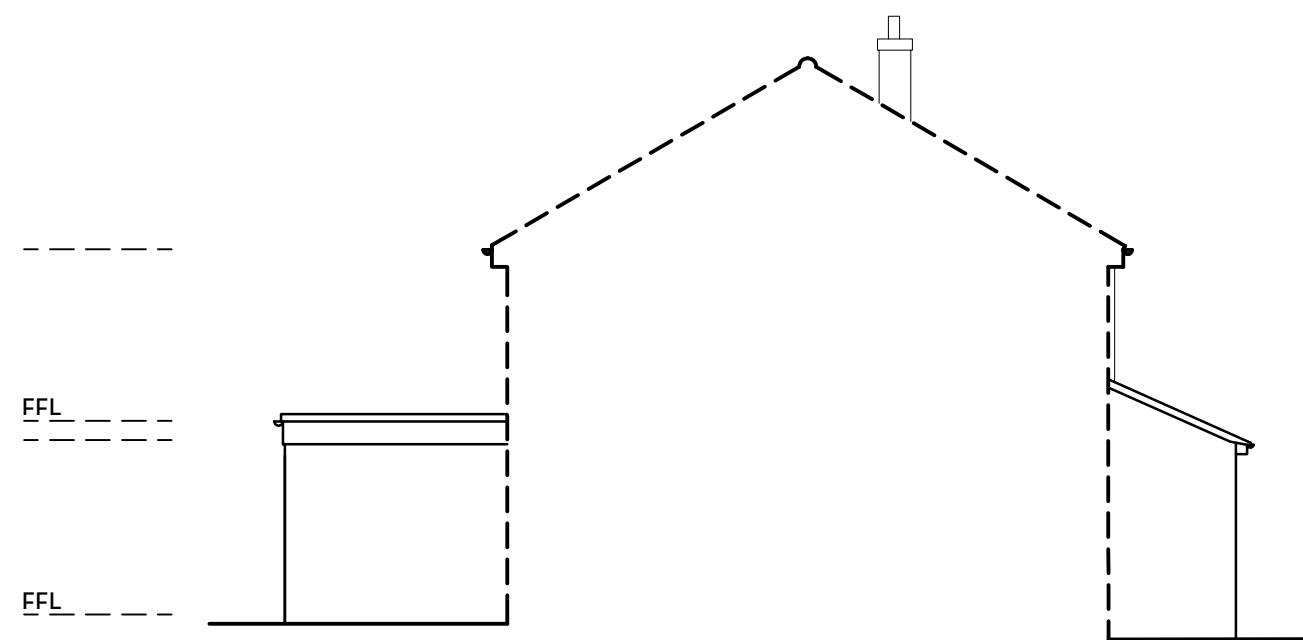

NORTH EAST ELEVATION

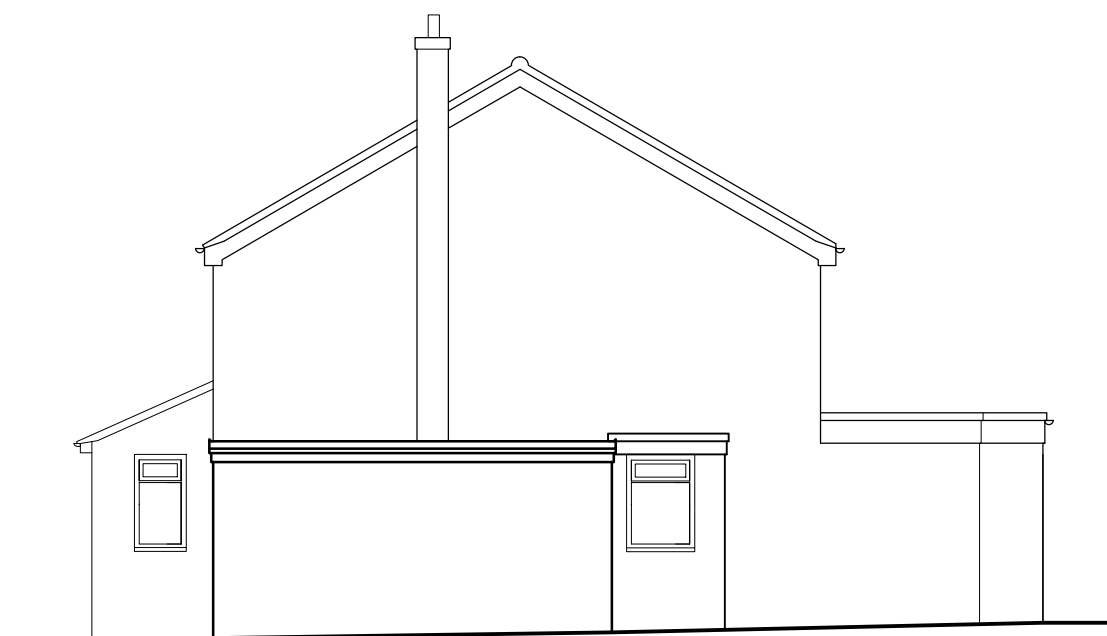

SOUTH WEST ELEVATION



SOUTH EAST ELEVATION

REVISIONS

ref	date		drawn
-	-	-	-

DESIGN INTENT ONLY NOTES FOR CONSTRUCTION:

1. Dimensions shall be checked and verified prior to work being commenced on site.
2. This drawing is issued for the sole and exclusive use of the named recipient. Distribution to any third party is on the strict understanding that no liability is accepted by KM Architecture for any discrepancies, errors or omissions that may be present and no guarantee is offered as to the accuracy of the information shown.

KM ARCHITECTURE CHARTERED ARCHITECT

46 VALEBRIDGE DRIVE
BURGESS HILL
WEST SUSSEX
RH15 0RW

07862 093 254
kelly@kmarchitecture.co.uk
www.kmarchitecture.co.uk

job

125 ORCHARD ROAD
BURGESS HILL
WEST SUSSEX
RH15 9PJ

PLANNING
DRAWING

title

PORCH:
ELEVATIONS AS PROPOSED

scale 1:100 @ A3

date 24/09/25

drawn KMM

drawing number 2096_00_14

revision -