



Ground Floor Plan

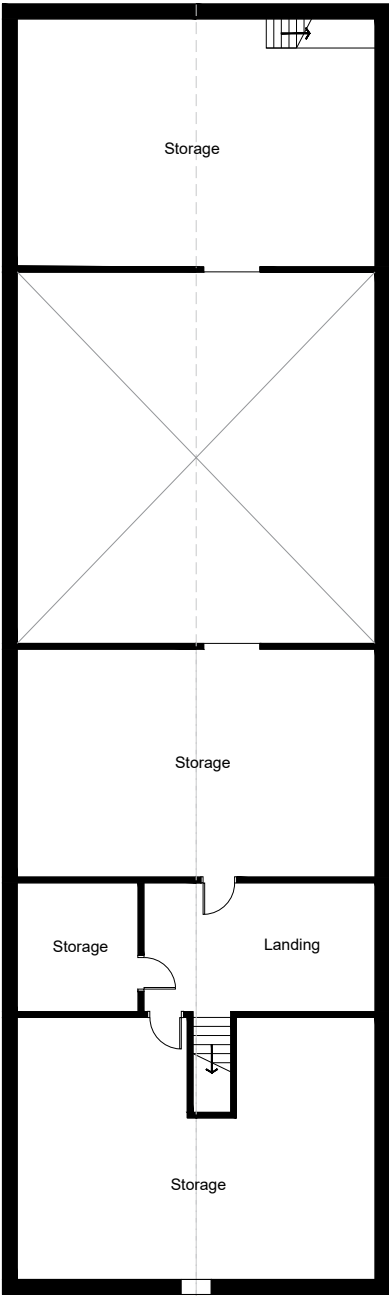

First Floor Plan

As Existing Floor Plans

 

Rev	Date	Description
 Surrey Office 5 Pool House Bancroft Rd Reigate RH2 7RP London Office No.1 Croydon 12-16 Addiscombe Rd Croydon CR0 0XT T. 01737 225711 T. 02038 281180 www.wspa.co.uk admin@wspa.co.uk		
Date Nov 2025		Drawn By CT
Scale 1:200@A3		Checked BW
Client Mr Paul Batten		
Project Floran Farm, Hophurst Hill, Crawley Down, RH10 4LP		
Title As Existing Floor Plans		
Drawing No. J005353-DD-04		Rev.