




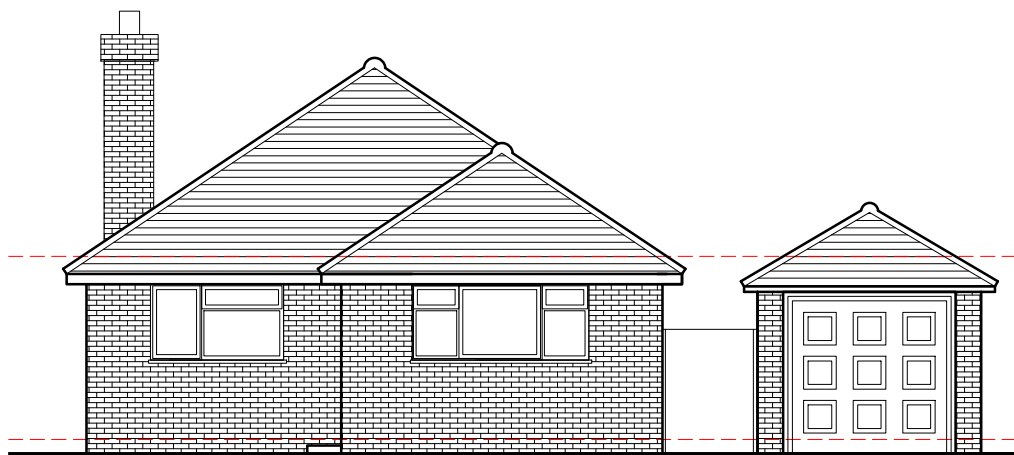

A) Existing Front Elevation

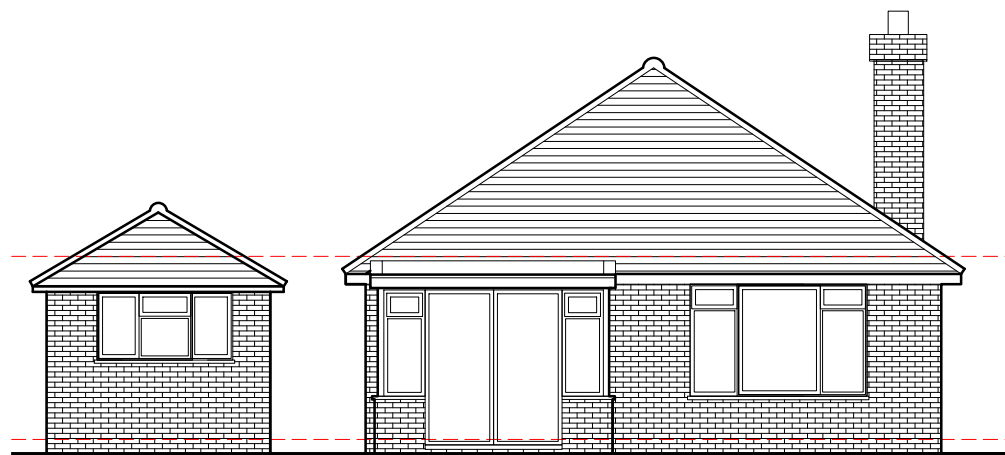

B) Existing Rear Elevation

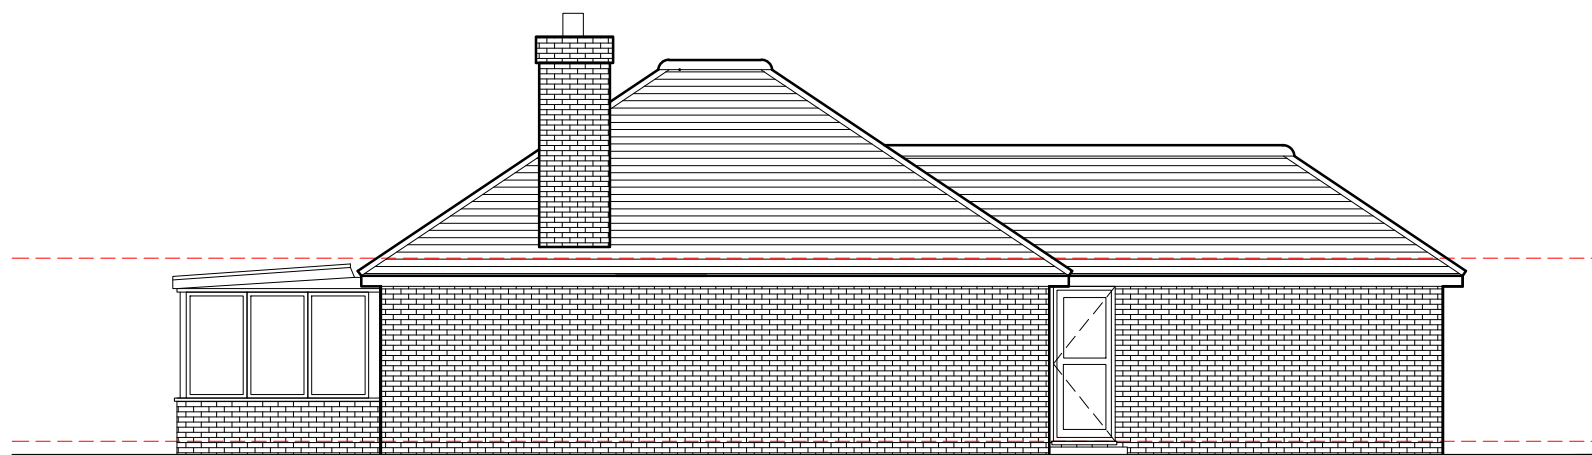


C) Existing Side Elevation



D) Existing Side Elevation

PLANNING DRAWING

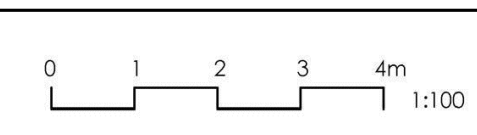

SARAH BREEZE RIBA

Client

Sara Nash and Neill Kefford

Project

15 Midfields Close
Burgess Hill
West Sussex RH15 8EW

Title

Existing Elevations

Drawn by

SB

Checked by

NK&SK

Scale

A3 @ 1:100

Date

24.09.25

Project no.

BA212

Dwg. no.

01

Revision

--

Prelim.