



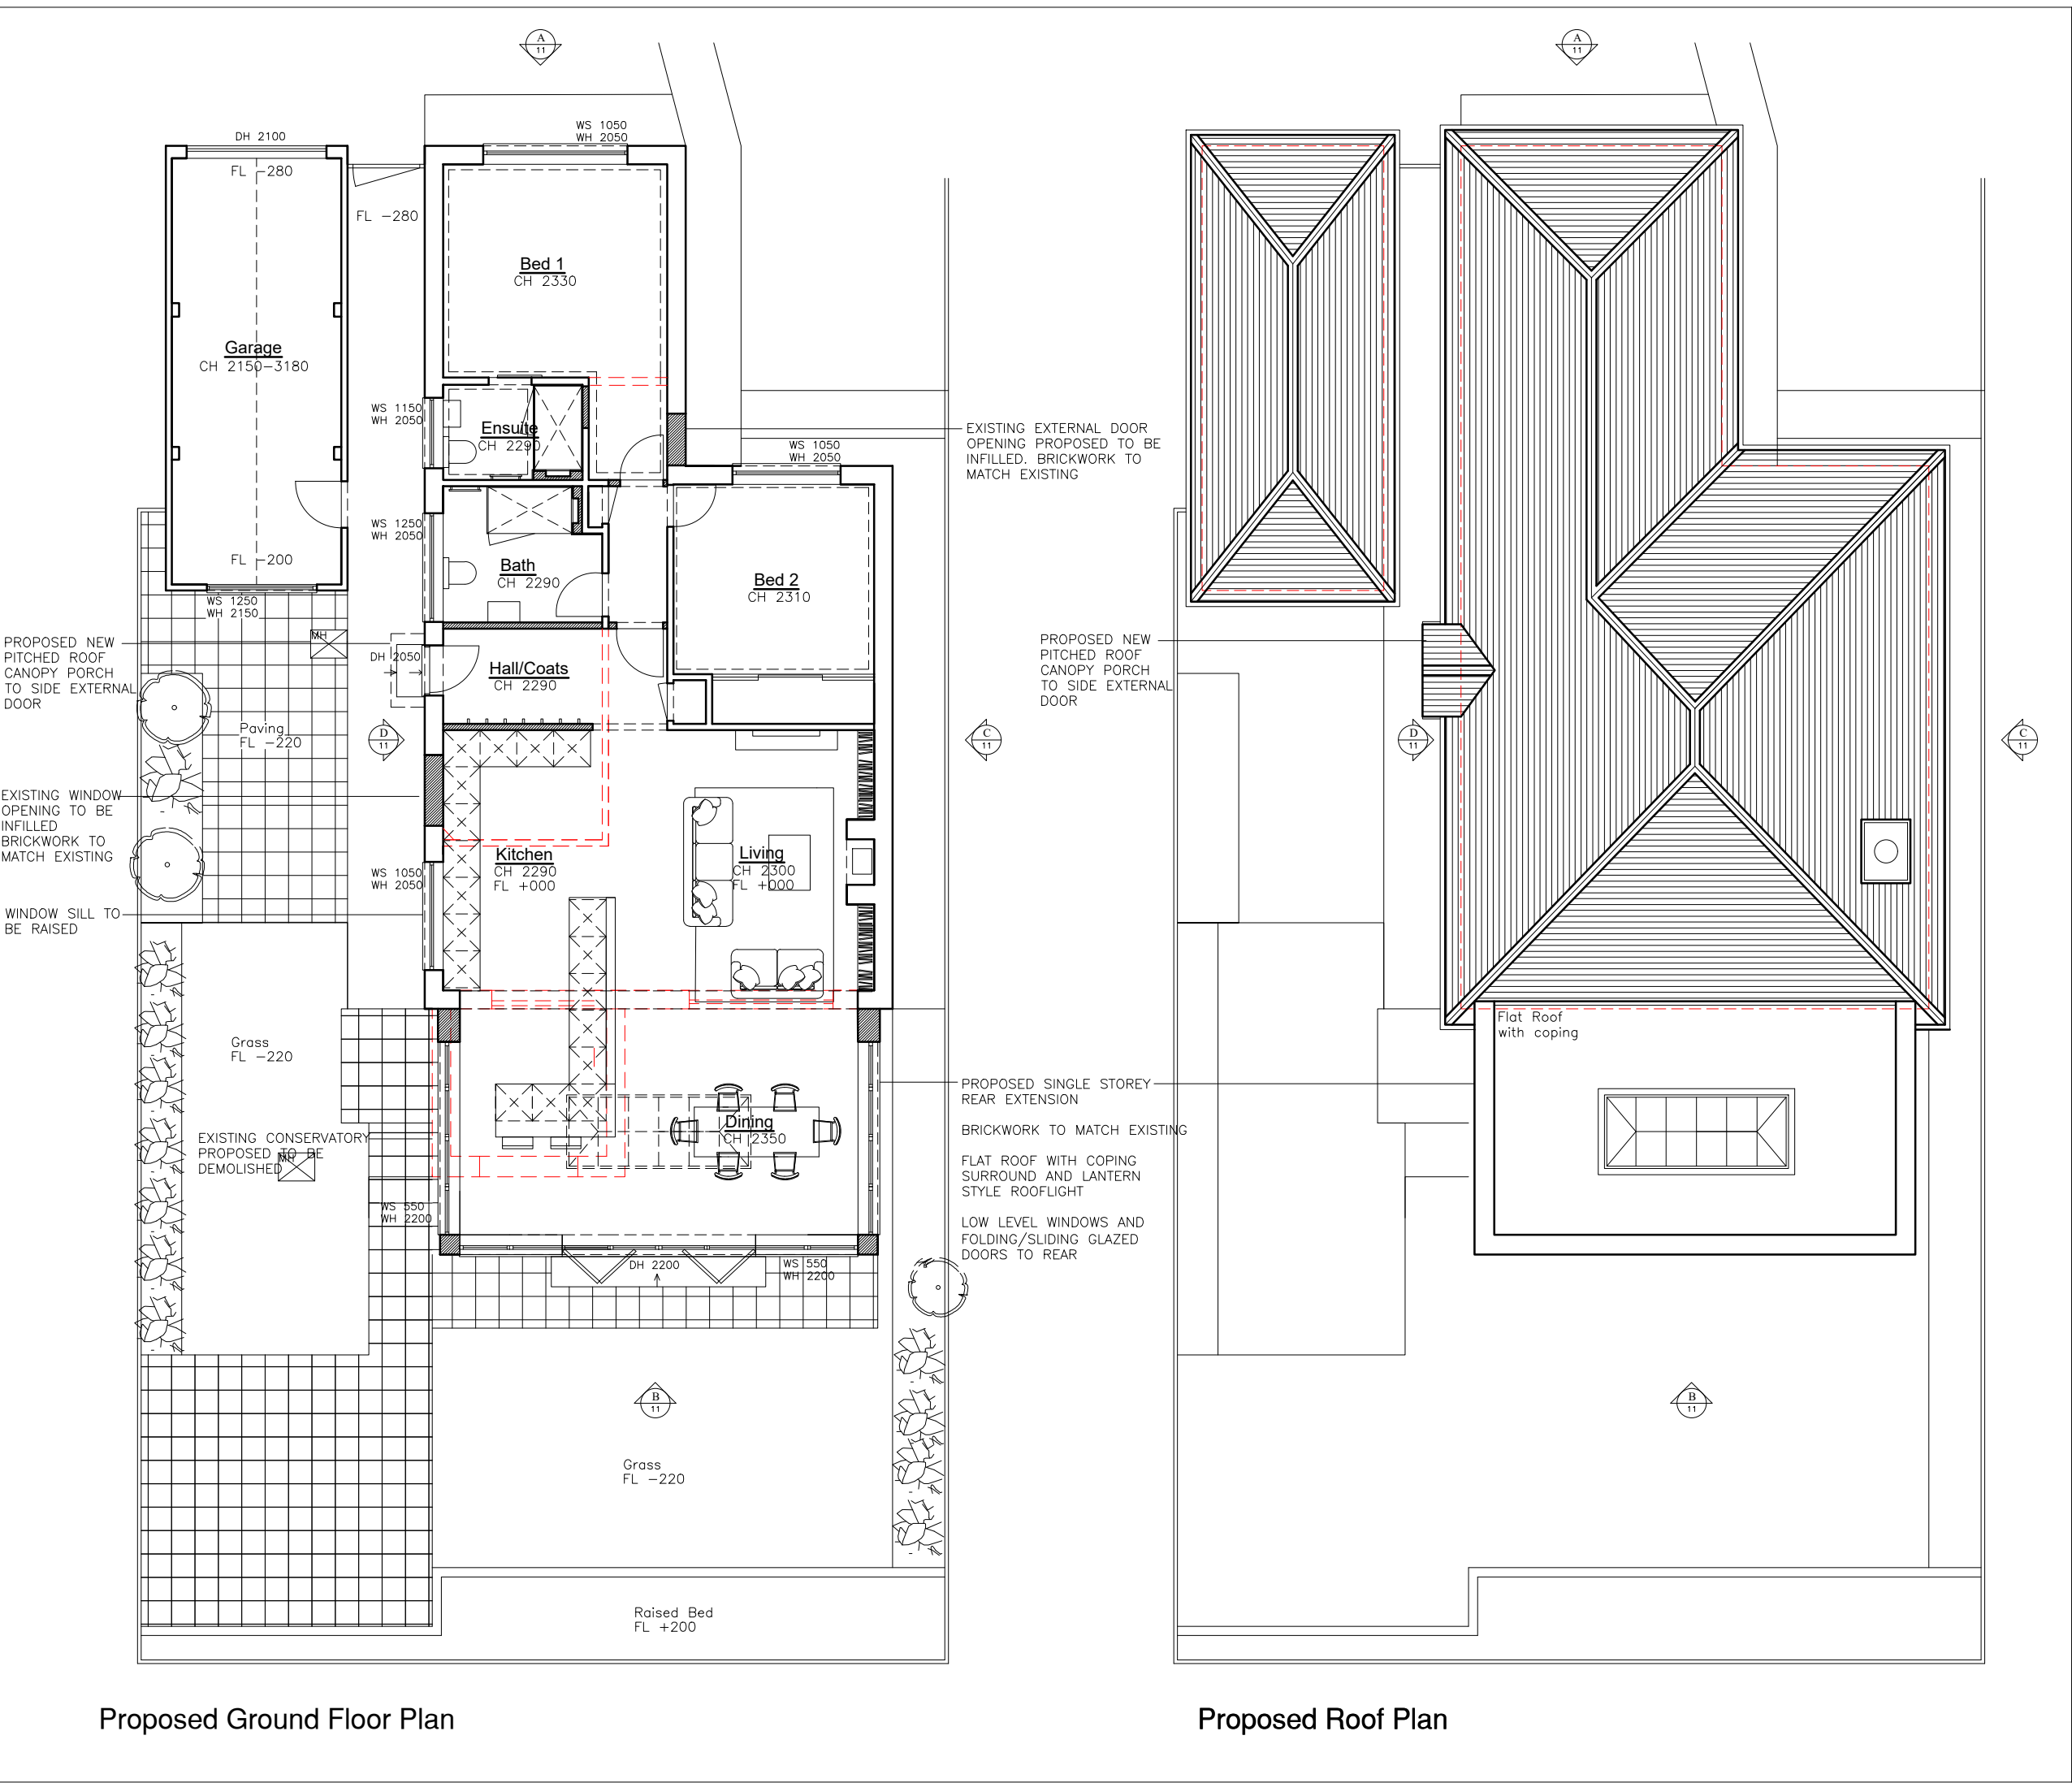

PLANNING DRAWING

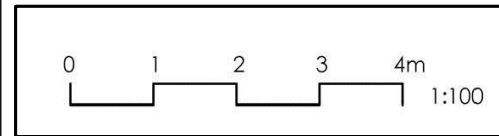

SARAH BREEZE RIBA

Client
Sara Nash and Neill Kefford

Project
15 Midfields Close
Burgess Hill
West Sussex RH15 8EW

Title
Proposed Ground Floor Plan
& Roof Plan

Drawn by SB **Checked by** NK&SK

Scale A3 @ 1:100 **Date** 24.09.25

Project no. **Dwg. no.** **Revision** **Prelim.**

BA212 10 --