




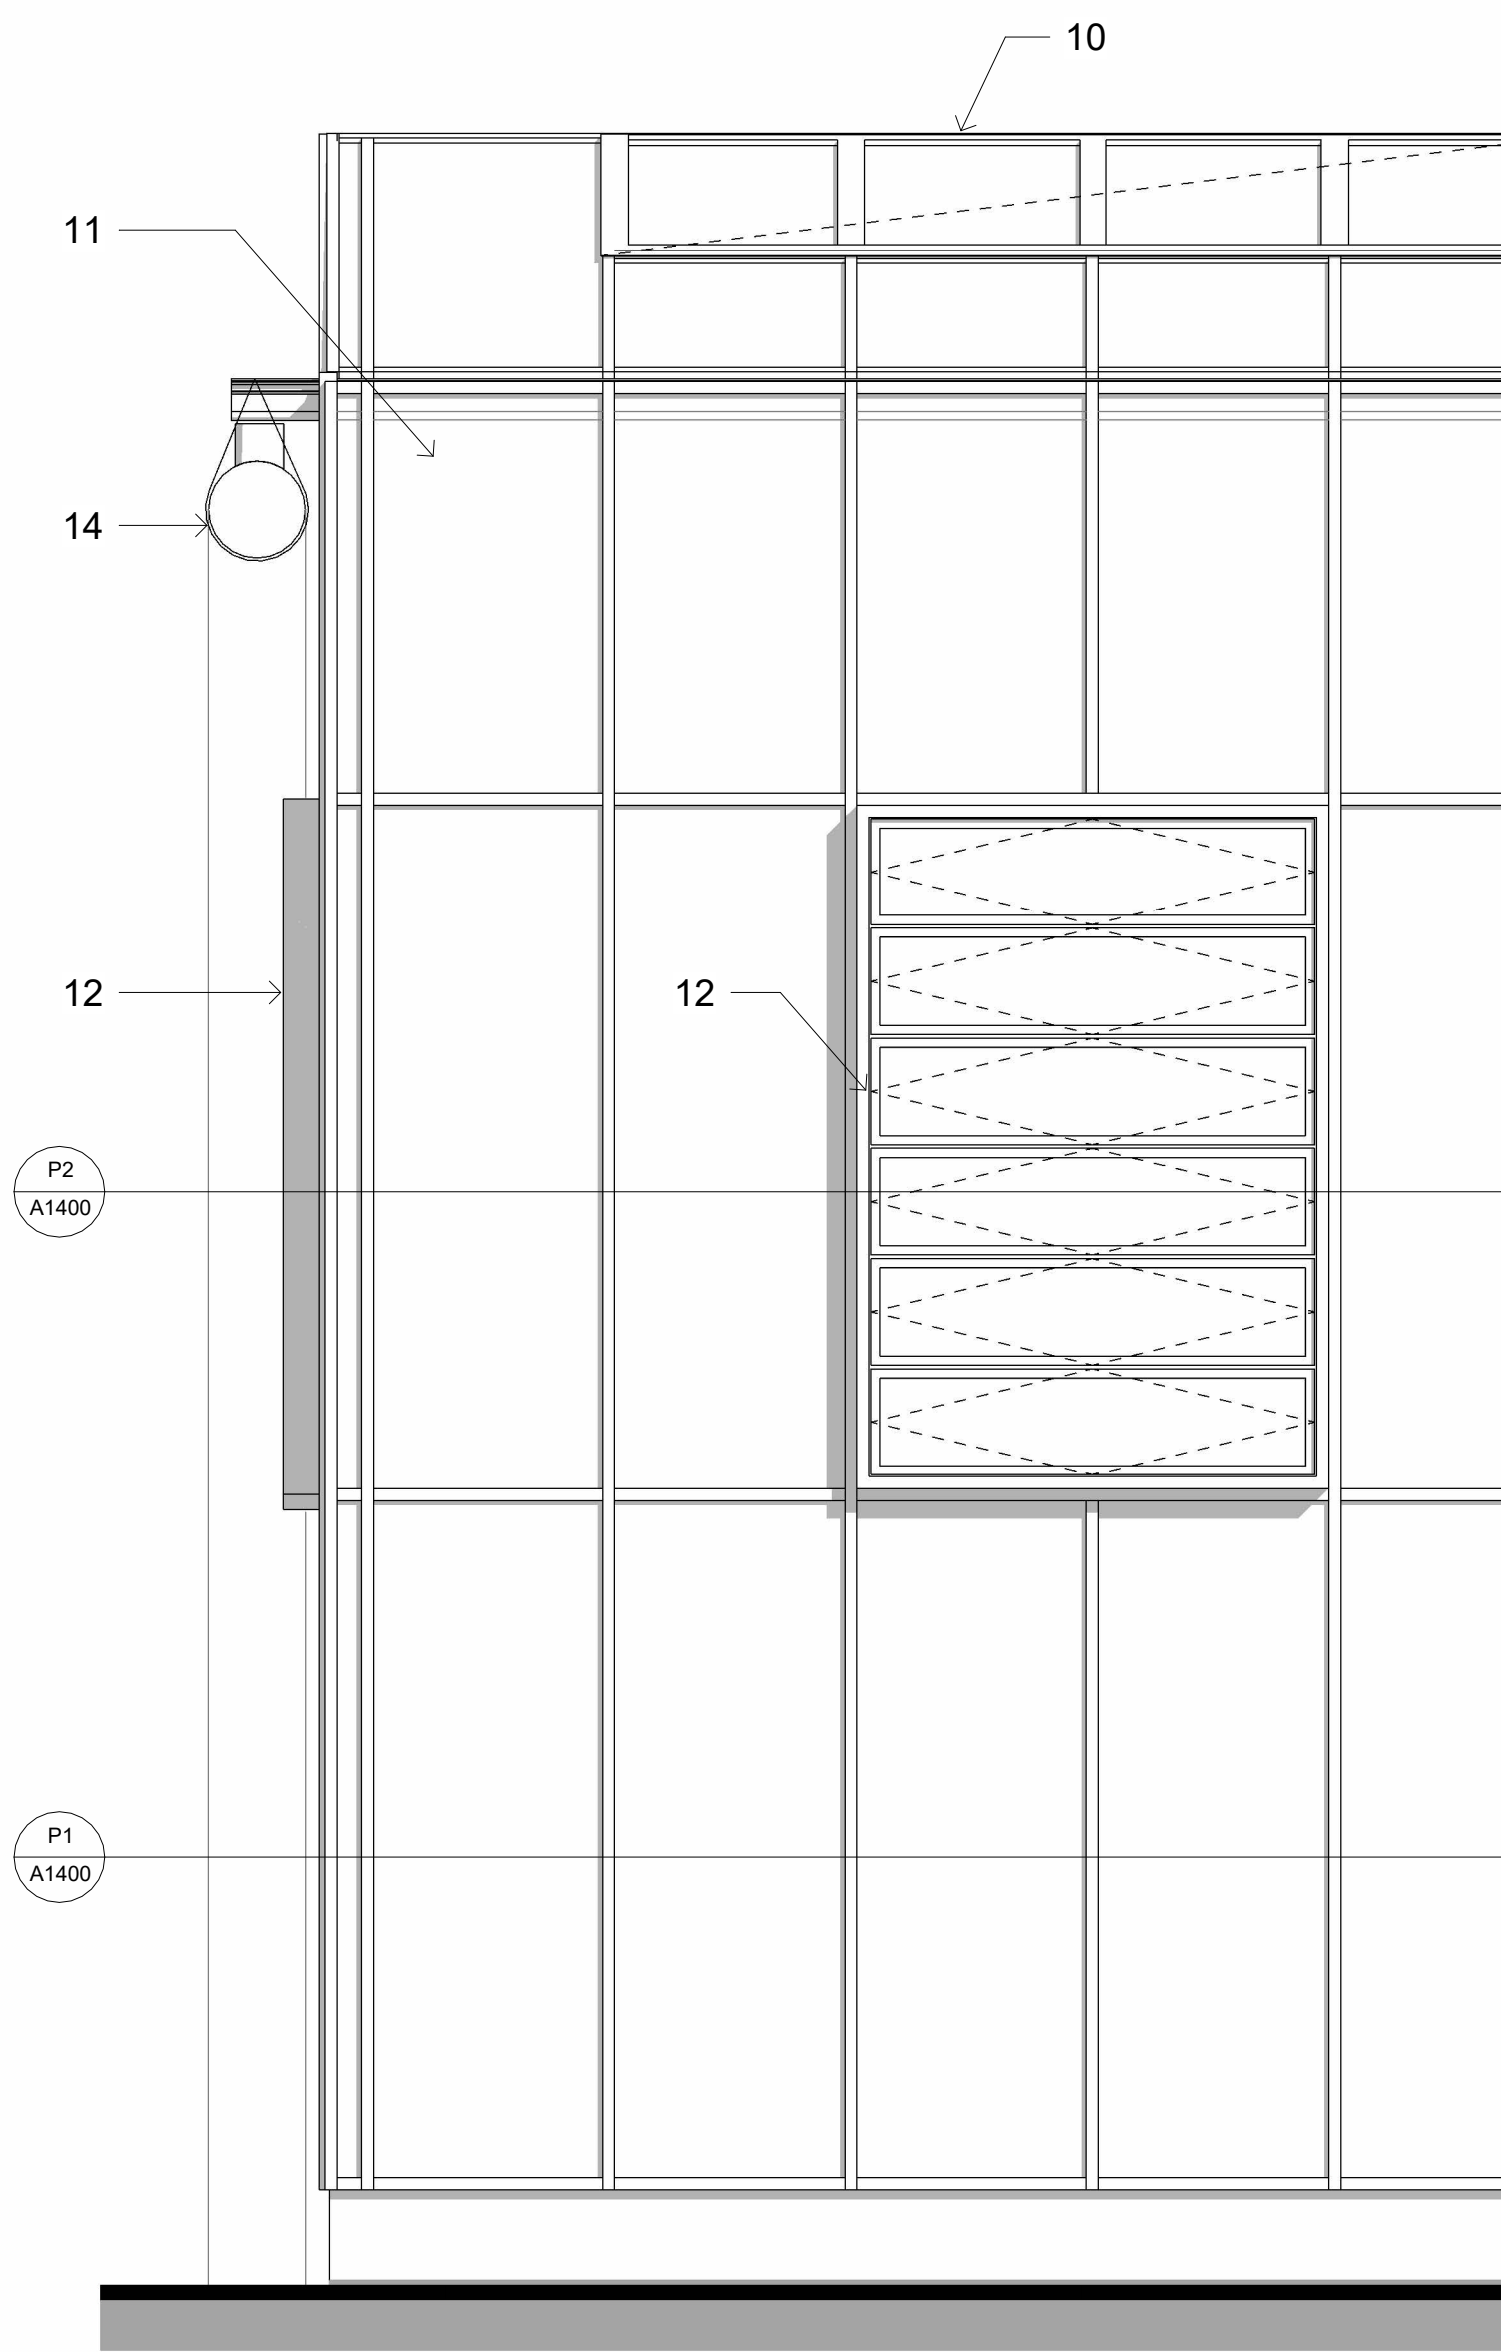



ELEVATION DETAIL
1:25

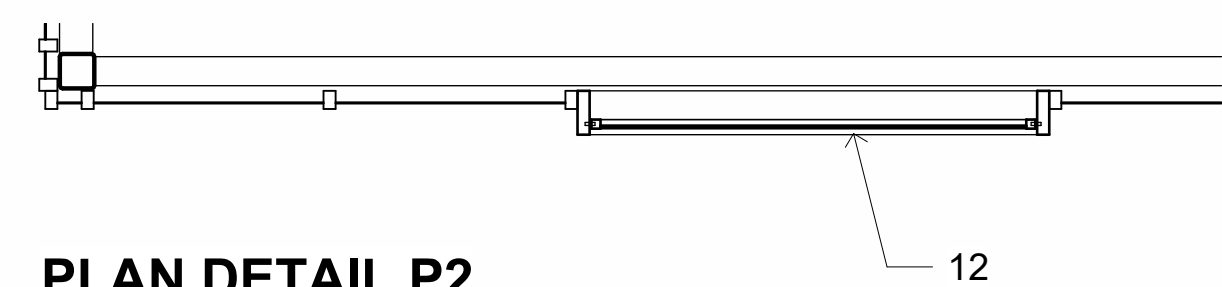

PLAN DETAIL P2
1:25

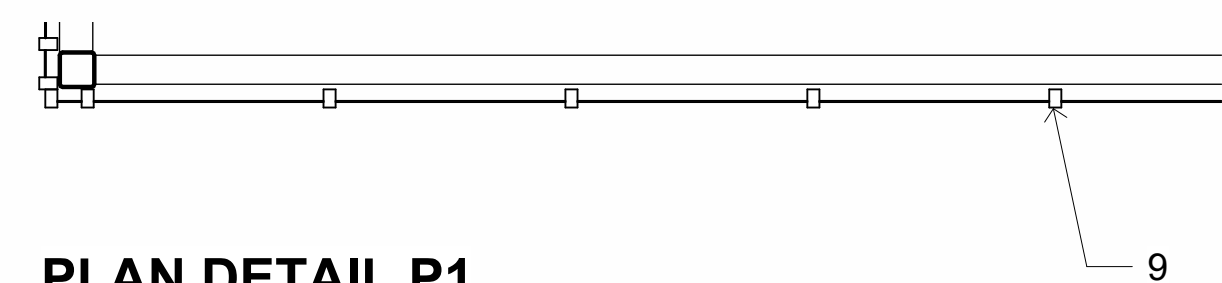

PLAN DETAIL P1
1:25

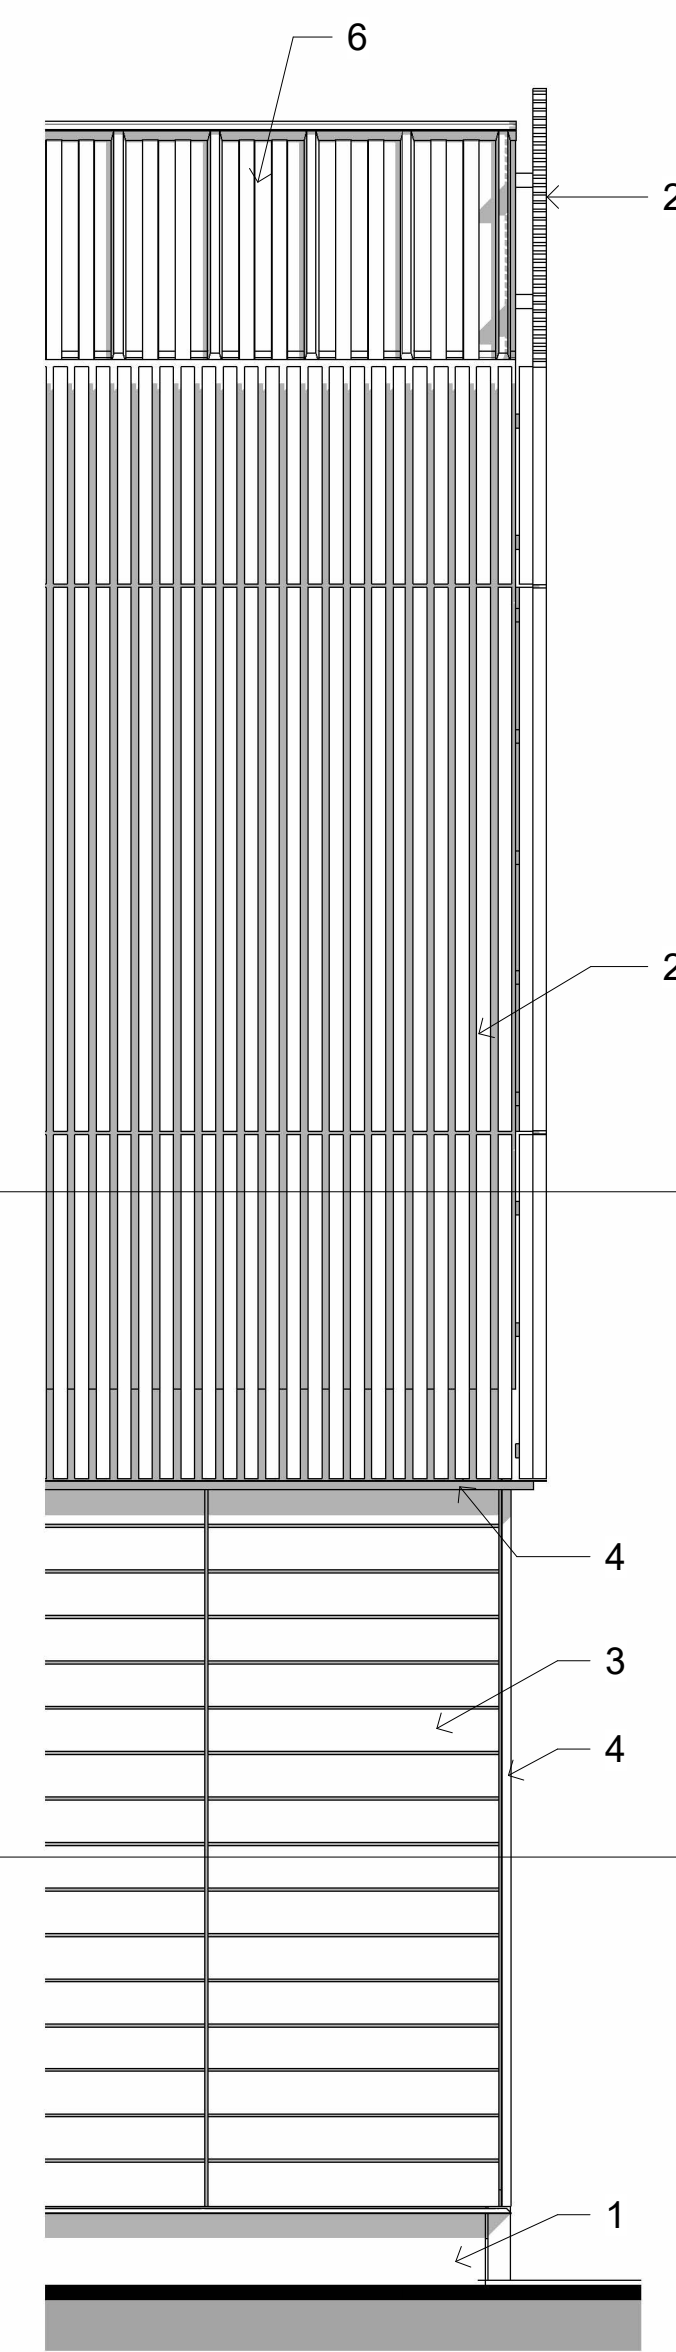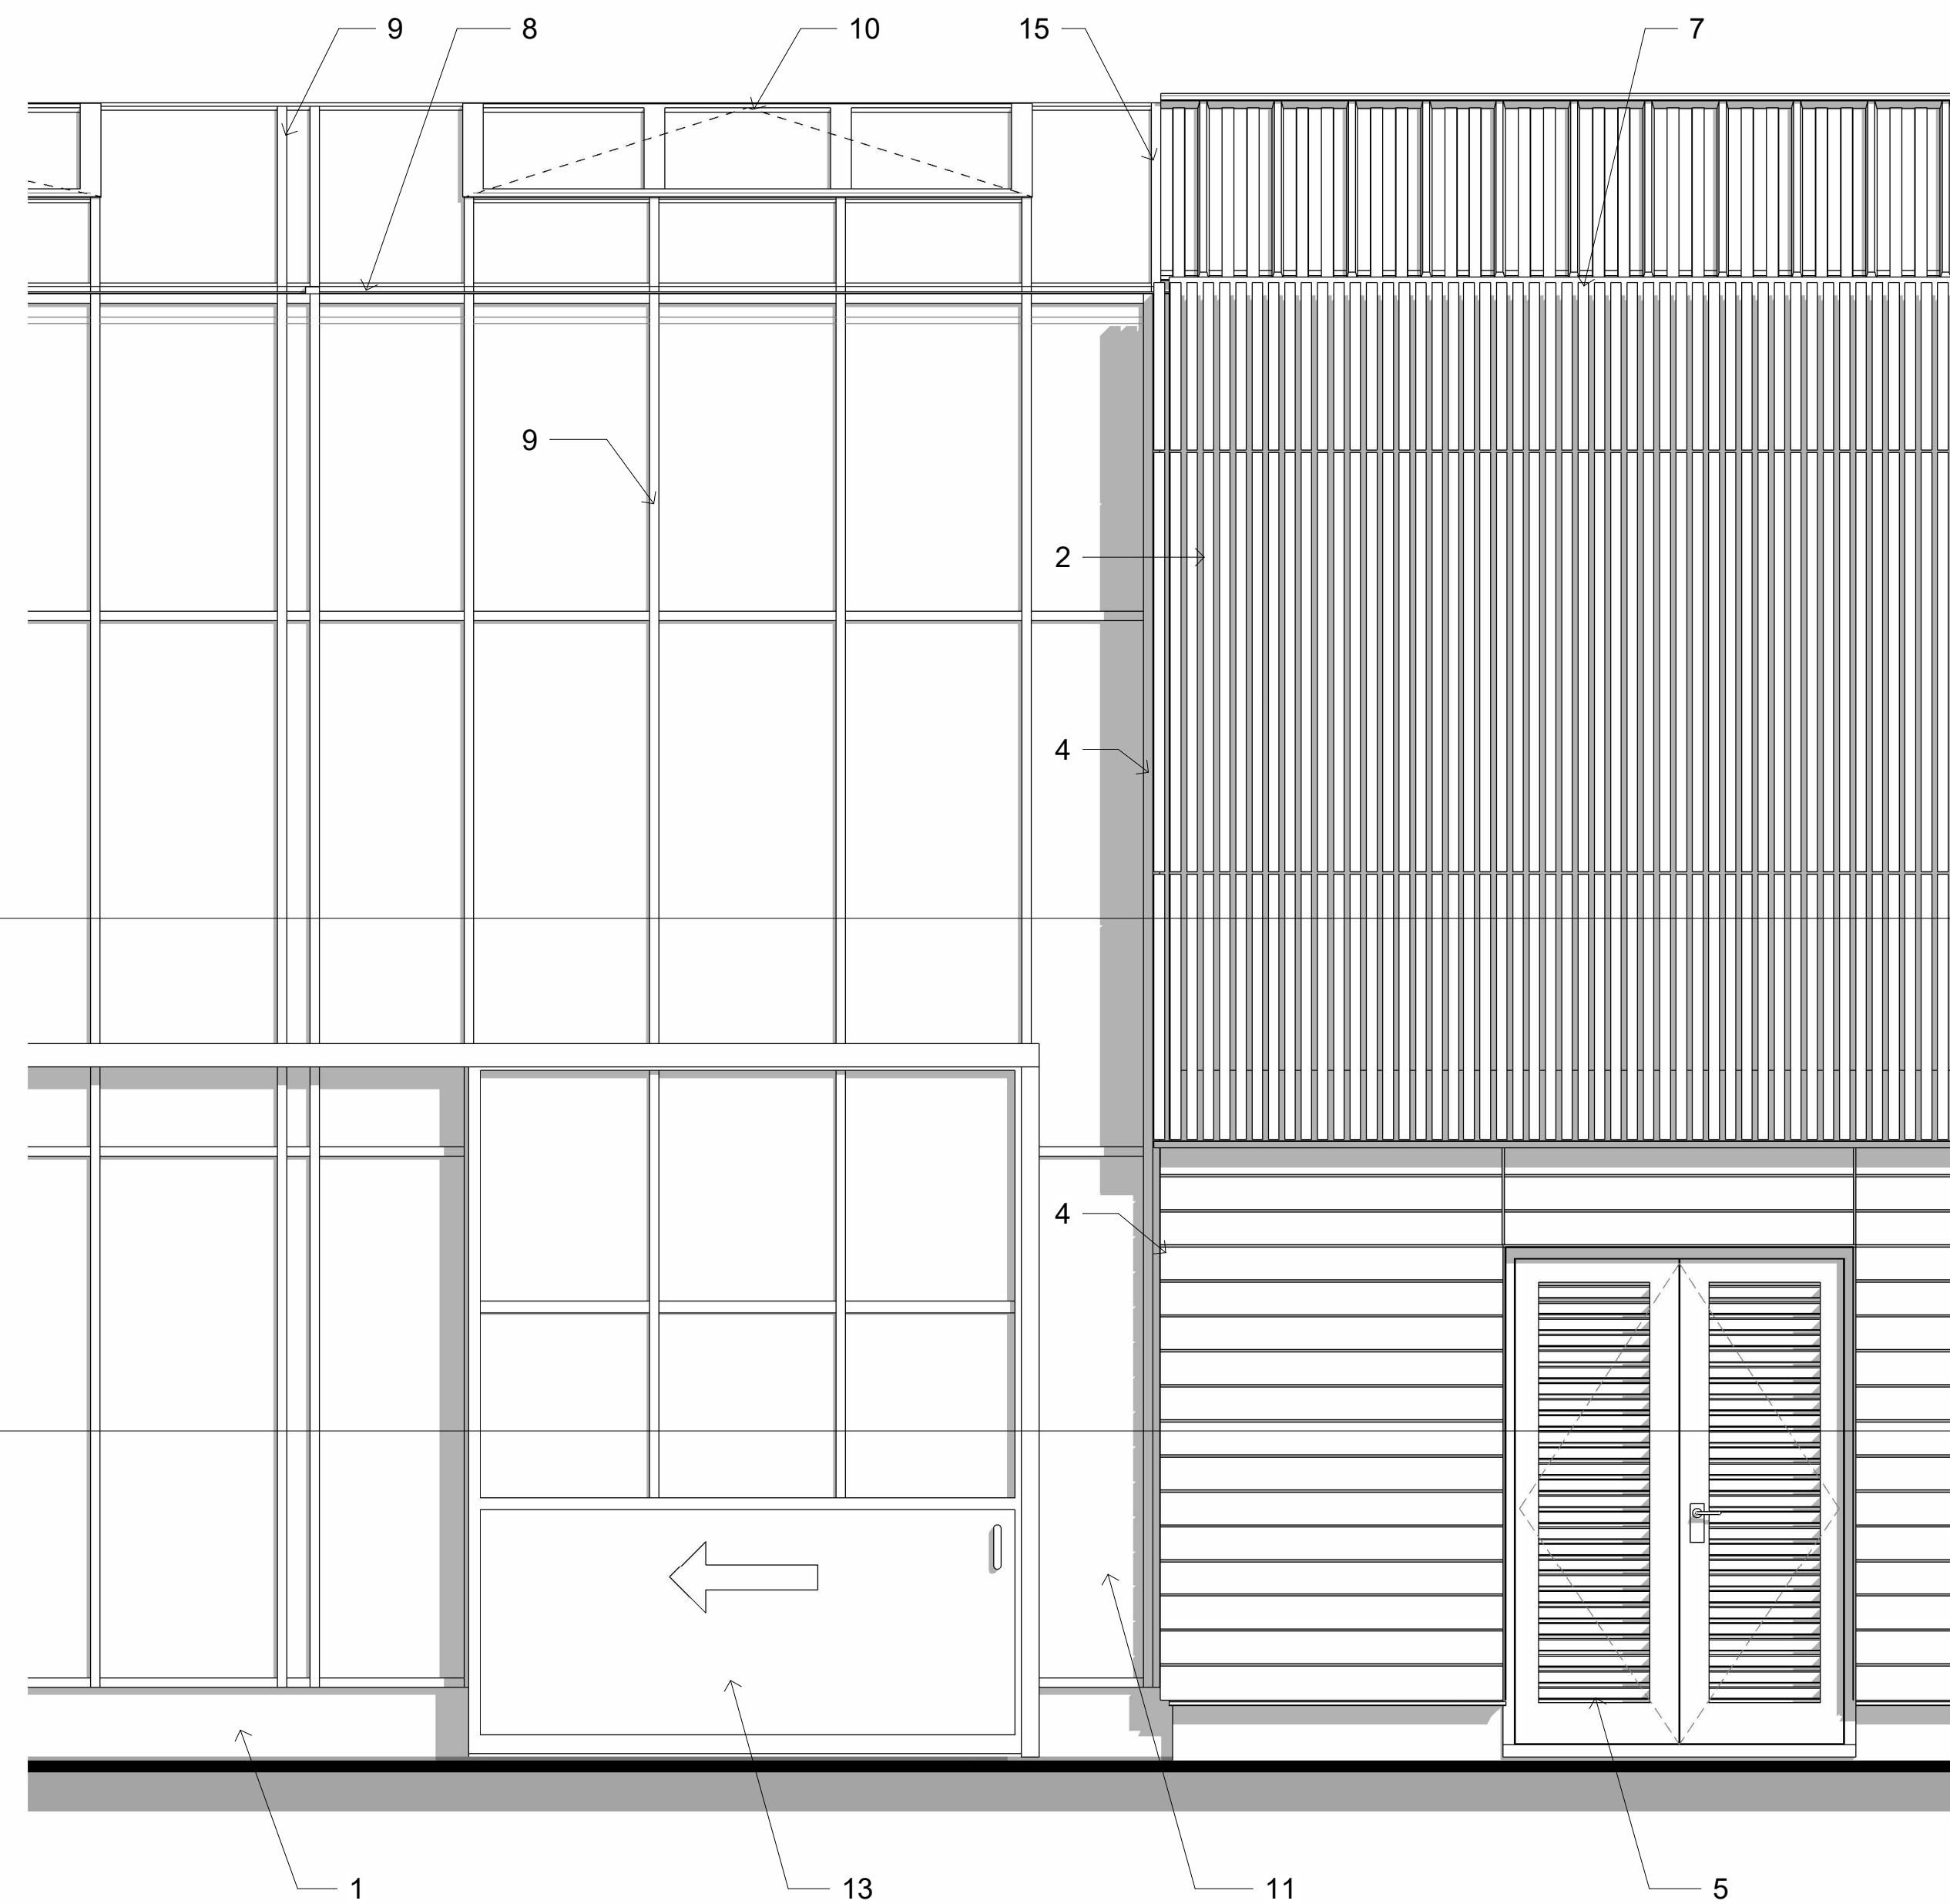

KEY

1. CAST-IN-SITU CONCRETE UPSTAND
2. STAINED TIMBER BATTENS
3. STAINED TIMBER BOARDS
4. POWDER COATED METAL TRIMS / FLASHINGS
5. POLYESTER POWDER COATED STEEL LOUVRED DOORS
6. PLASTIC-COATED METAL COMPOSITE ROOFING PANEL (NOTE: LOW-PROFILE PHOTOVOLTAIC PANELS TO SOUTH-FACING ROOF SLOPES NOT VISIBLE HERE)
7. GUTTER CONCEALED BEHIND TIMBER RAINSCREEN
8. ALUMINIUM RAINWATER GUTTER INTEGRAL TO GLASSHOUSE SYSTEM
9. ALUMINIUM GLAZING BARS WITH PLASTIC OUTER CAPPINGS
10. GLAZED, ALUMINIUM FRAMED (MILL FINISH) RIDGE VENTS
11. TOUGHENED GLASS
12. GLAZED, ALUMINIUM FRAMED (MILL FINISH) LOUVRE-TYPE SIDE VENT
13. GLAZED, ALUMINIUM FRAMED (MILL FINISH) SLIDING DOOR
14. PLASTIC RAINWATER COLLECTOR PIPE (DROPS TO GROUND AT SOUTHEAST CORNER)
15. ROOFING PANELS DRESSED INTO END GLAZING BAR OF ROOF SYSTEM

P1 Issued for Planning 03.03.2026

Rev	Description	Date
-----	-------------	------

Client

Royal Botanic Gardens
Kew

Project
**Lansdown Conservation Research
Nursery
Wakehurst**

Sheet
GLASSHOUSE 1 NORTH ELEVATION
DETAILED DRAWING

Status DRAFT Scale 1 : 25 @ A1

Drawing Number Revision
286-B1-A1400 P1

Designed: Author Approved: Checker

Originator
**HUGH
BROUGHTON
ARCHITECTS**

0 1 2 3m