
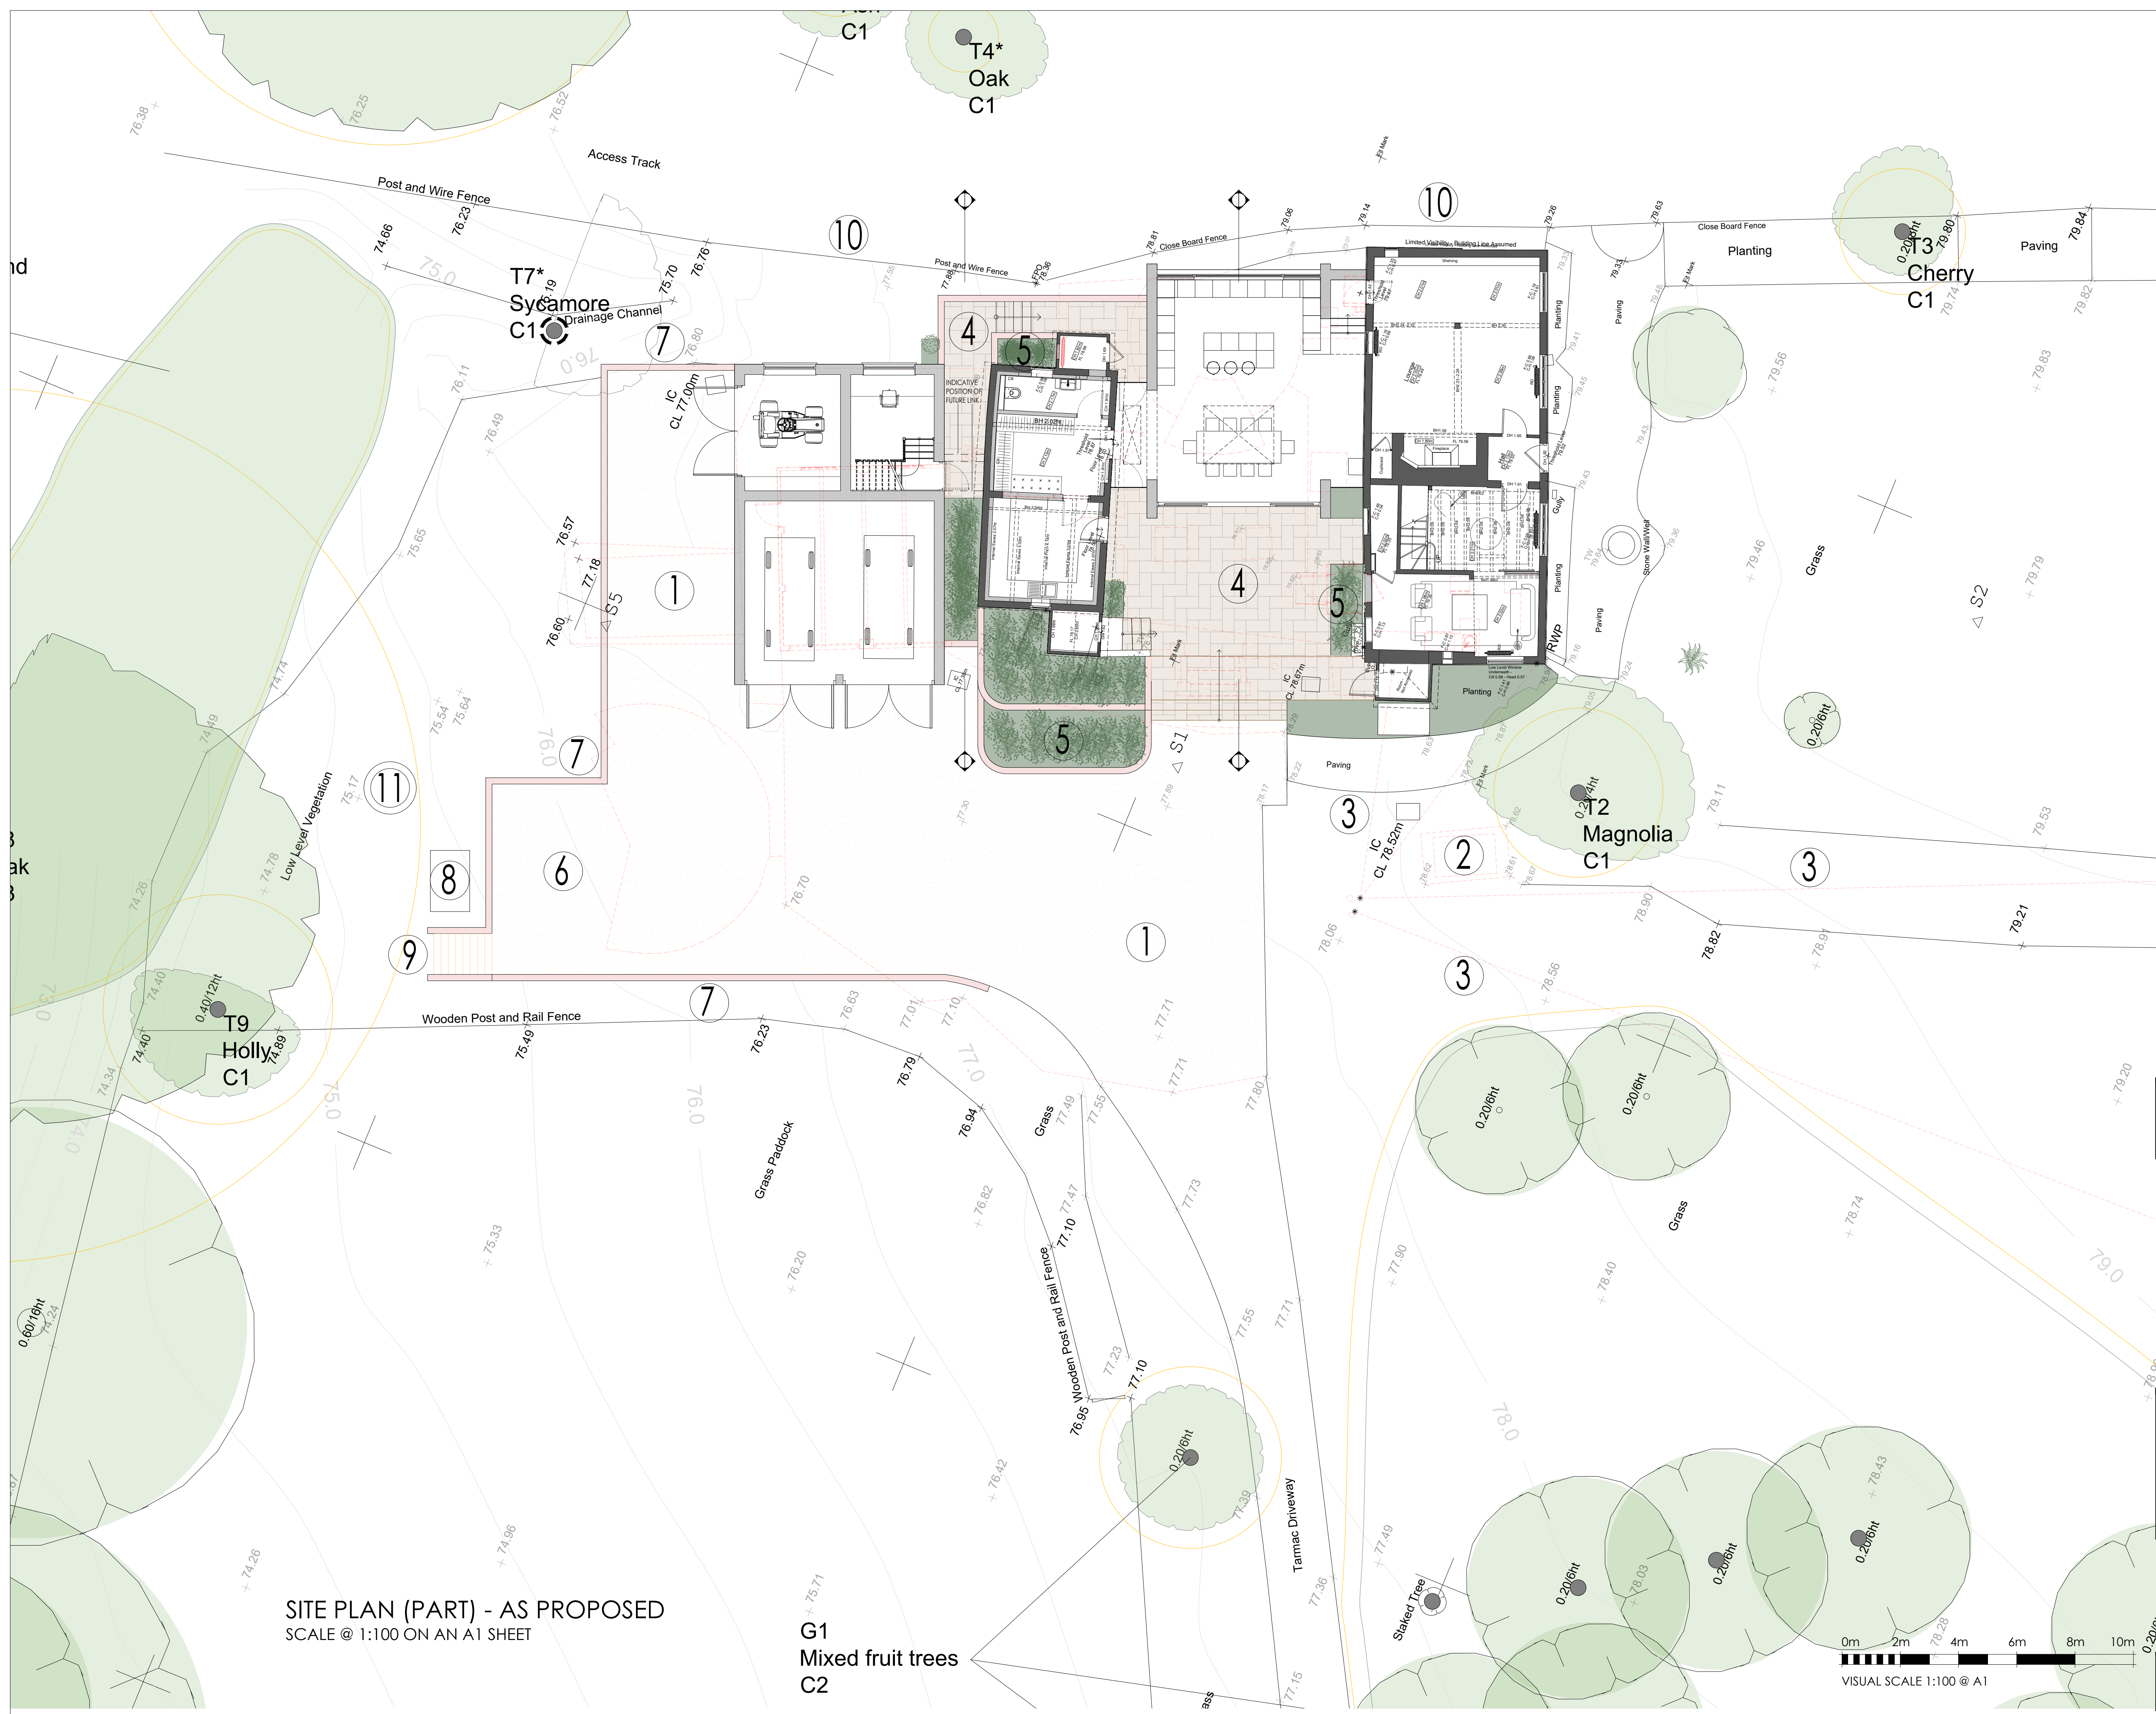


FOR PLANNING
AND LISTED
BUILDING CONSENT
PURPOSES ONLY

NOT FOR CONSTRUCTION

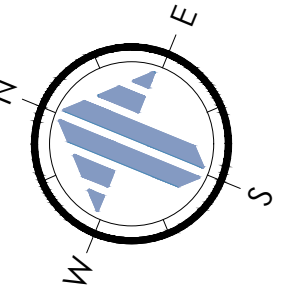

SITE PLAN (PART) - AS PROPOSED
SCALE @ 1:100 ON AN A1 SHEET

A	06.03.25	RH	Tree survey data added	
REV.	DATE.	BY.	AMENDMENT.	CHK.

PLANNING

gould baxter

2 Lucastes Mews, Paddockhall Road,
Haywards Heath,
West Sussex, RH16 1HE
(01444) 452604
hb@gouldbaxter.co.uk
www.gouldbaxter.co.uk

NOTES:
DO NOT SCALE OFF THIS DRAWING UNLESS FOR PLANNING PURPOSES.
CHECK ALL DIMENSIONS ON SITE BEFORE ANY WORK IS COMMENCED.
ALL GOODS MATERIALS AND WORKMANSHIP MUST CONFORM WITH
CURRENT BUILDING REGULATIONS, BRITISH STANDARDS AND CODES OF
PRACTICE.
COPYRIGHT OF THIS DRAWING IS RETAINED BY GOULD PROPERTY
CONSULTANTS LLP VIA GOULD BAXTER AND IT MUST NOT BE REPRODUCED
WITHOUT WRITTEN CONSENT.

CLIENT: Mr. & Mrs. Hillary		
PROJECT: Barlands The Street, Warminglid West Sussex RH17 5SZ		
DRAWING: Site Plan (Part) As Proposed		
DATE: 22.11.2024	SCALE AT A1: 1:100	DRAWN BY: RH CHECKED BY: MC
JOB NO. GH553	DRAWING NO. PL.02	REV. A

