



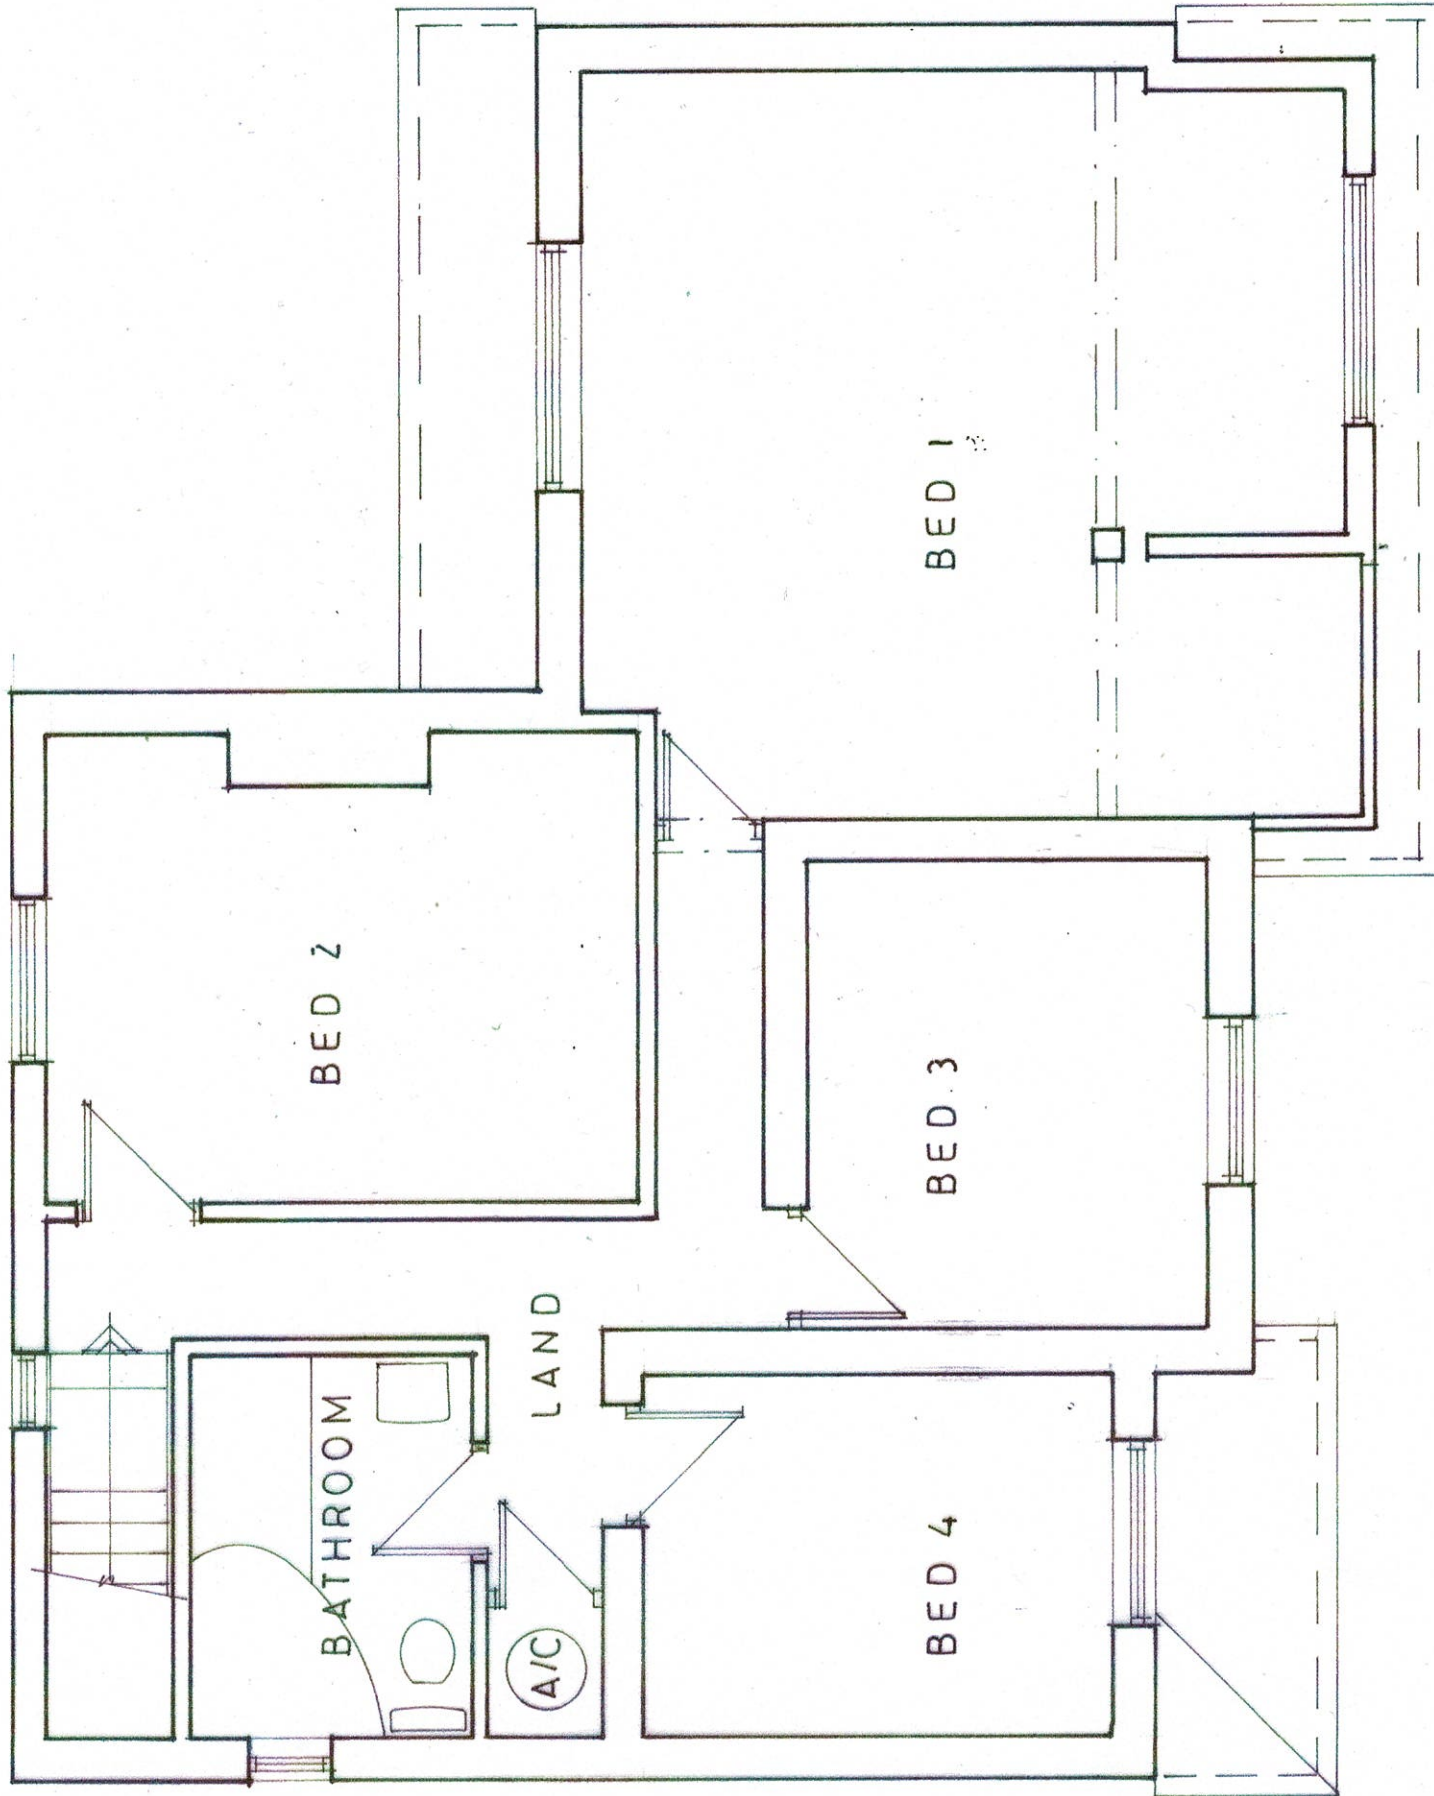

WHOLE FIRST FLOOR PLAN

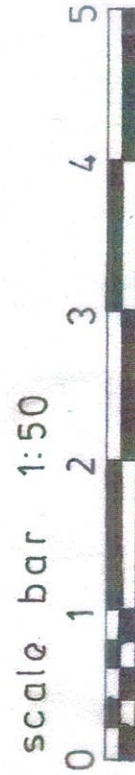

**Belmont Designs Practice
Limited**

37 Ashenground Road
Haywards Heath
West Sussex
RH16 4PS

email: james@belmont-designs.co.uk

Architectural Practice

Client	Mr R Cooke & Ms S Hall	Date	March 2025
Site	16 The Highlands	Scale	1:50 @ A3
	Cuckfield	Drawn	JTM
	RH17 5HL	Drawing No	B.040.24.10
Project	Proposed first floor extension and internal alterations		

copyright and all dimensions to be checked prior to commencement

Existing Whole First Floor Plan