



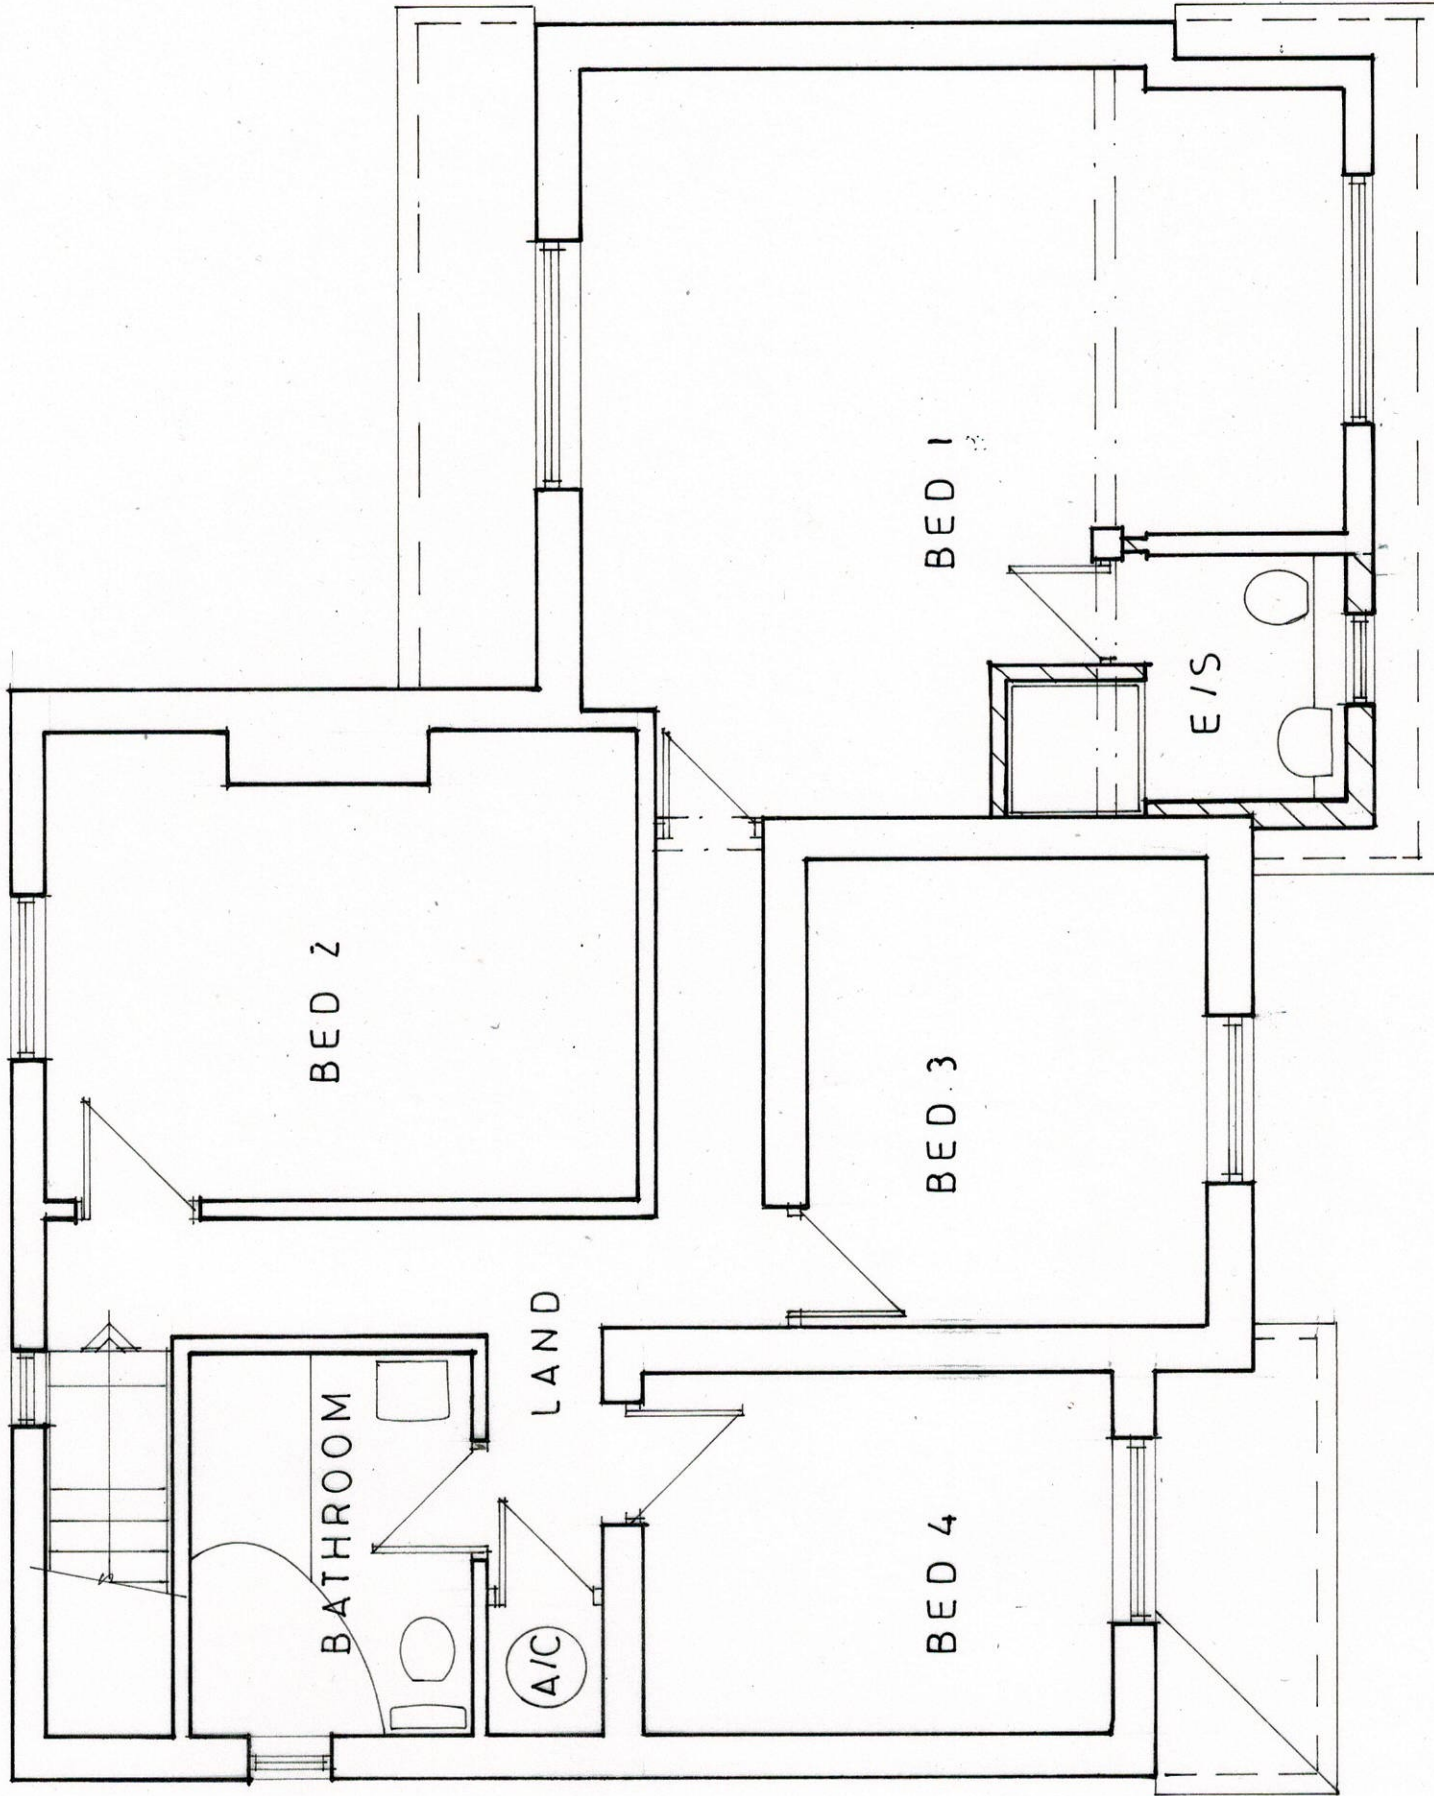

WHOLE FIRST FLOOR PLAN

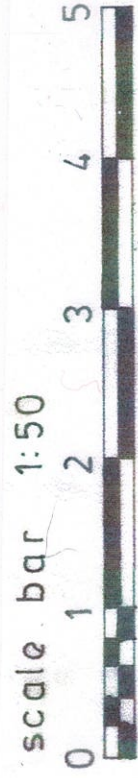

**Belmont Designs Practice
Limited**

37 Ashenground Road
Haywards Heath
West Sussex
RH16 4PS

email:james@belmont-designs.co.uk

Architectural Practice

Client Mr R Cooke & Ms S Hall

Date March 2025

Scale 1:50 @ A3

Drawn JTM

Drawing No B.040.24.11

Project RH17 5HL

Proposed first floor extension and internal alterations

copyright and all dimensions to be checked prior to commencement

Proposed Whole First Floor Plan