

NOTES

Do not scale from this drawing.


Any discrepancies should be reported immediately.

This drawing is copyright. It must not be reproduced or disclosed to third parties without our prior permission.

This drawing is to be read in conjunction with all relevant consultants, specialist manufacturers drawings and specifications.


Any surveyed information incorporated within this drawing cannot be guaranteed as accurate unless confirmed by fixed dimension.

All dimensions are in millimetres unless noted otherwise.

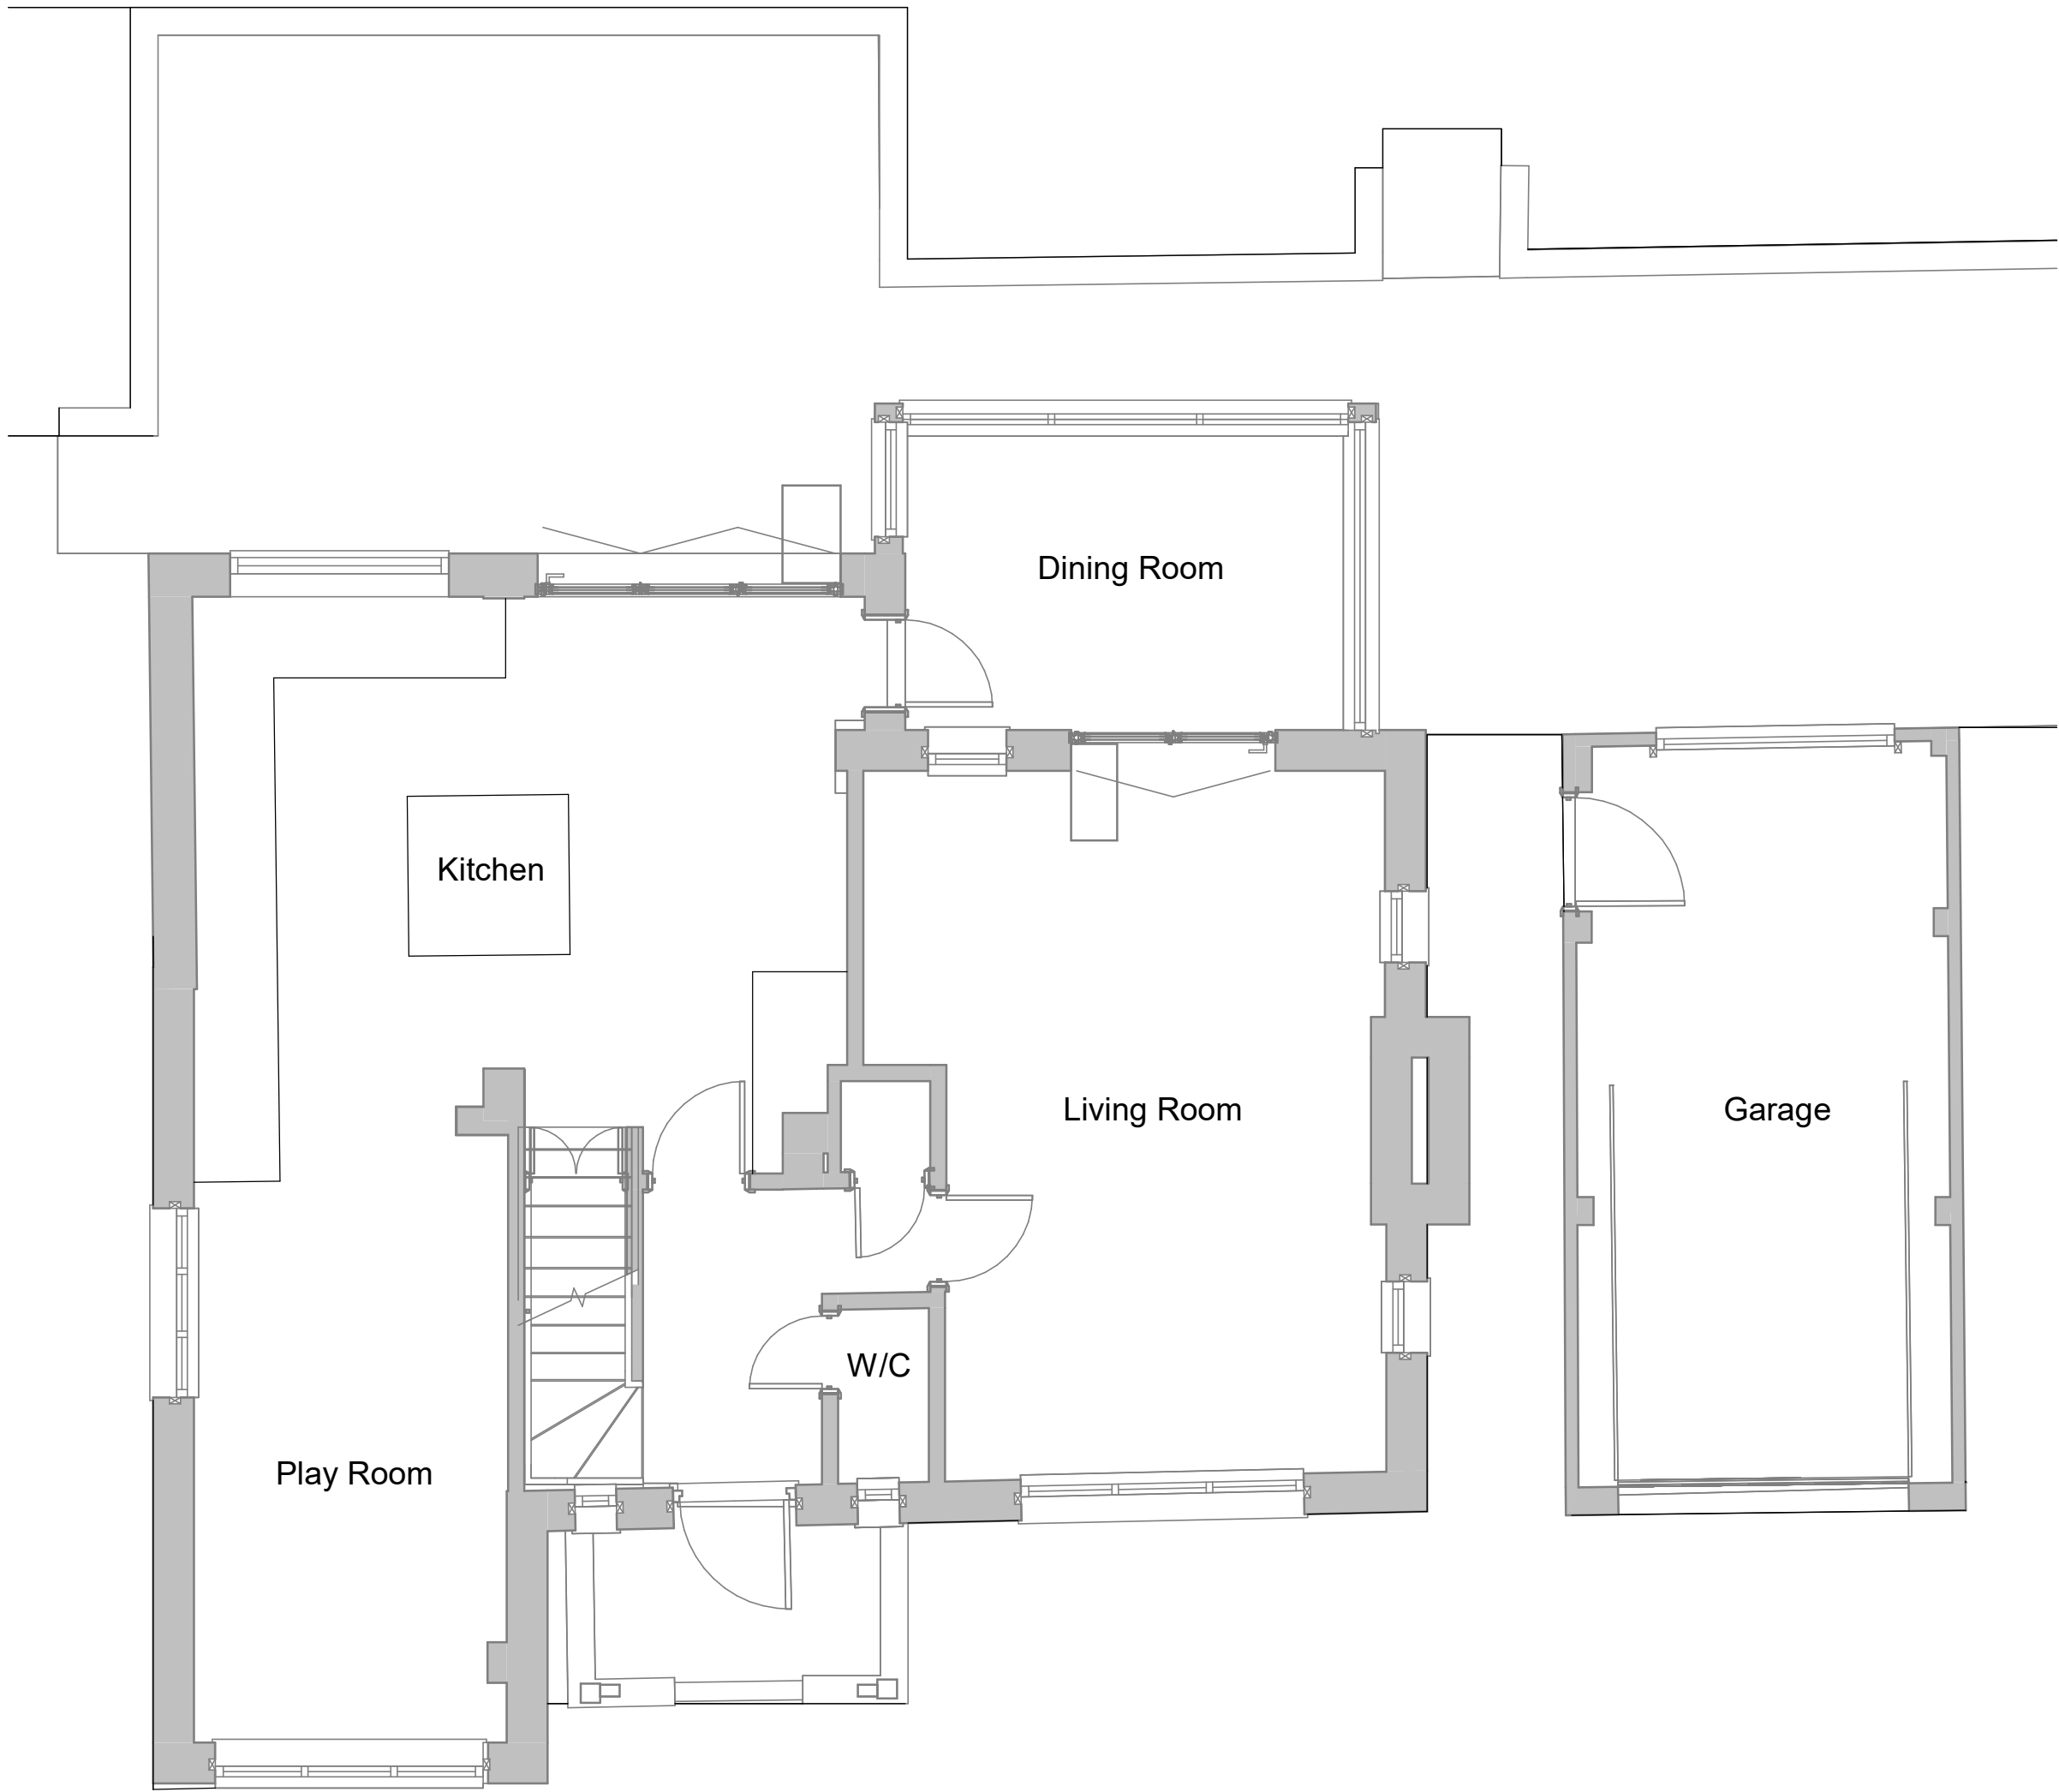


Ground Floor as Existing


1 : 50

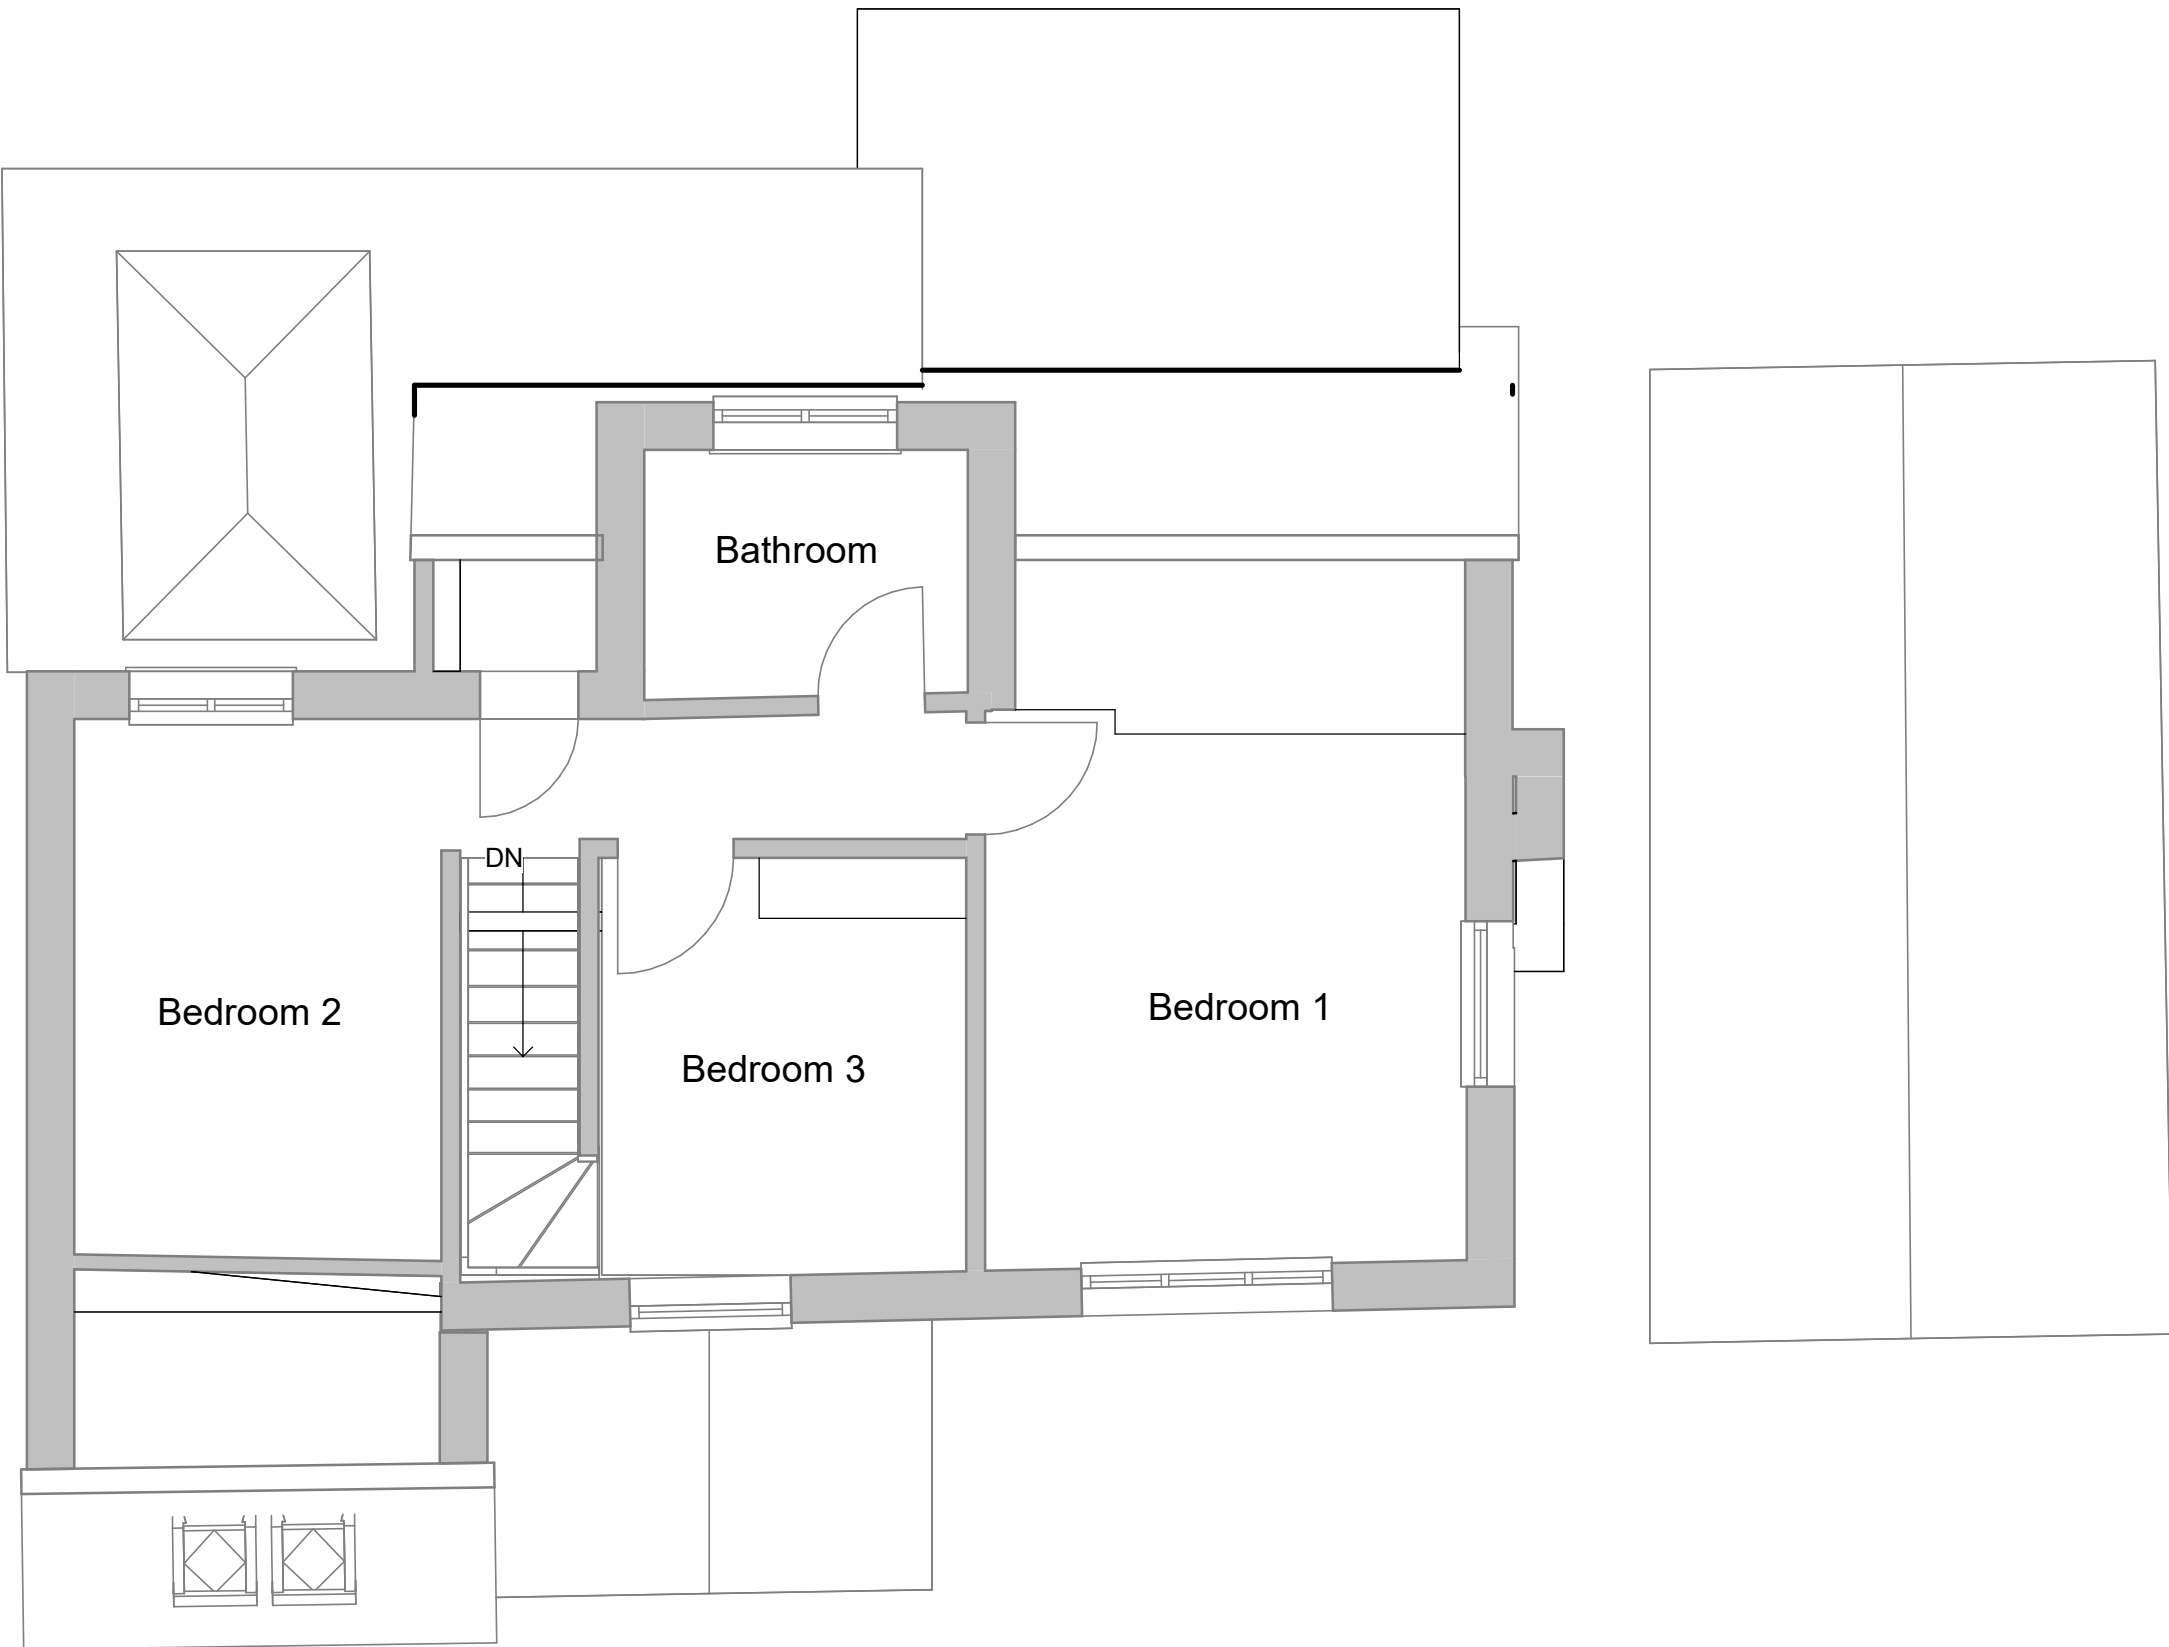

First Floor as Existing

1 : 50

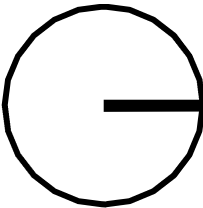

 Rev	Date	Author	Revision Description	
 dwelling architecture + design				
studio@dwellingarchitecture.com www.dwellingarchitecture.com			Tel: 01444 831 800	
Drawing Status				
MEASURED SURVEY				
Client Mr & Mrs Payne				
Project Extension and Alterations 61 Turners Mill Road, Haywards Heath, RH16 1NH				
Title Floor Plans as Existing				
Dwg.		Rev.		
1399 GA 01				
Job No. 1399	Date 01/22/25	Scale 1 : 50	Drawn	Checked Checker