


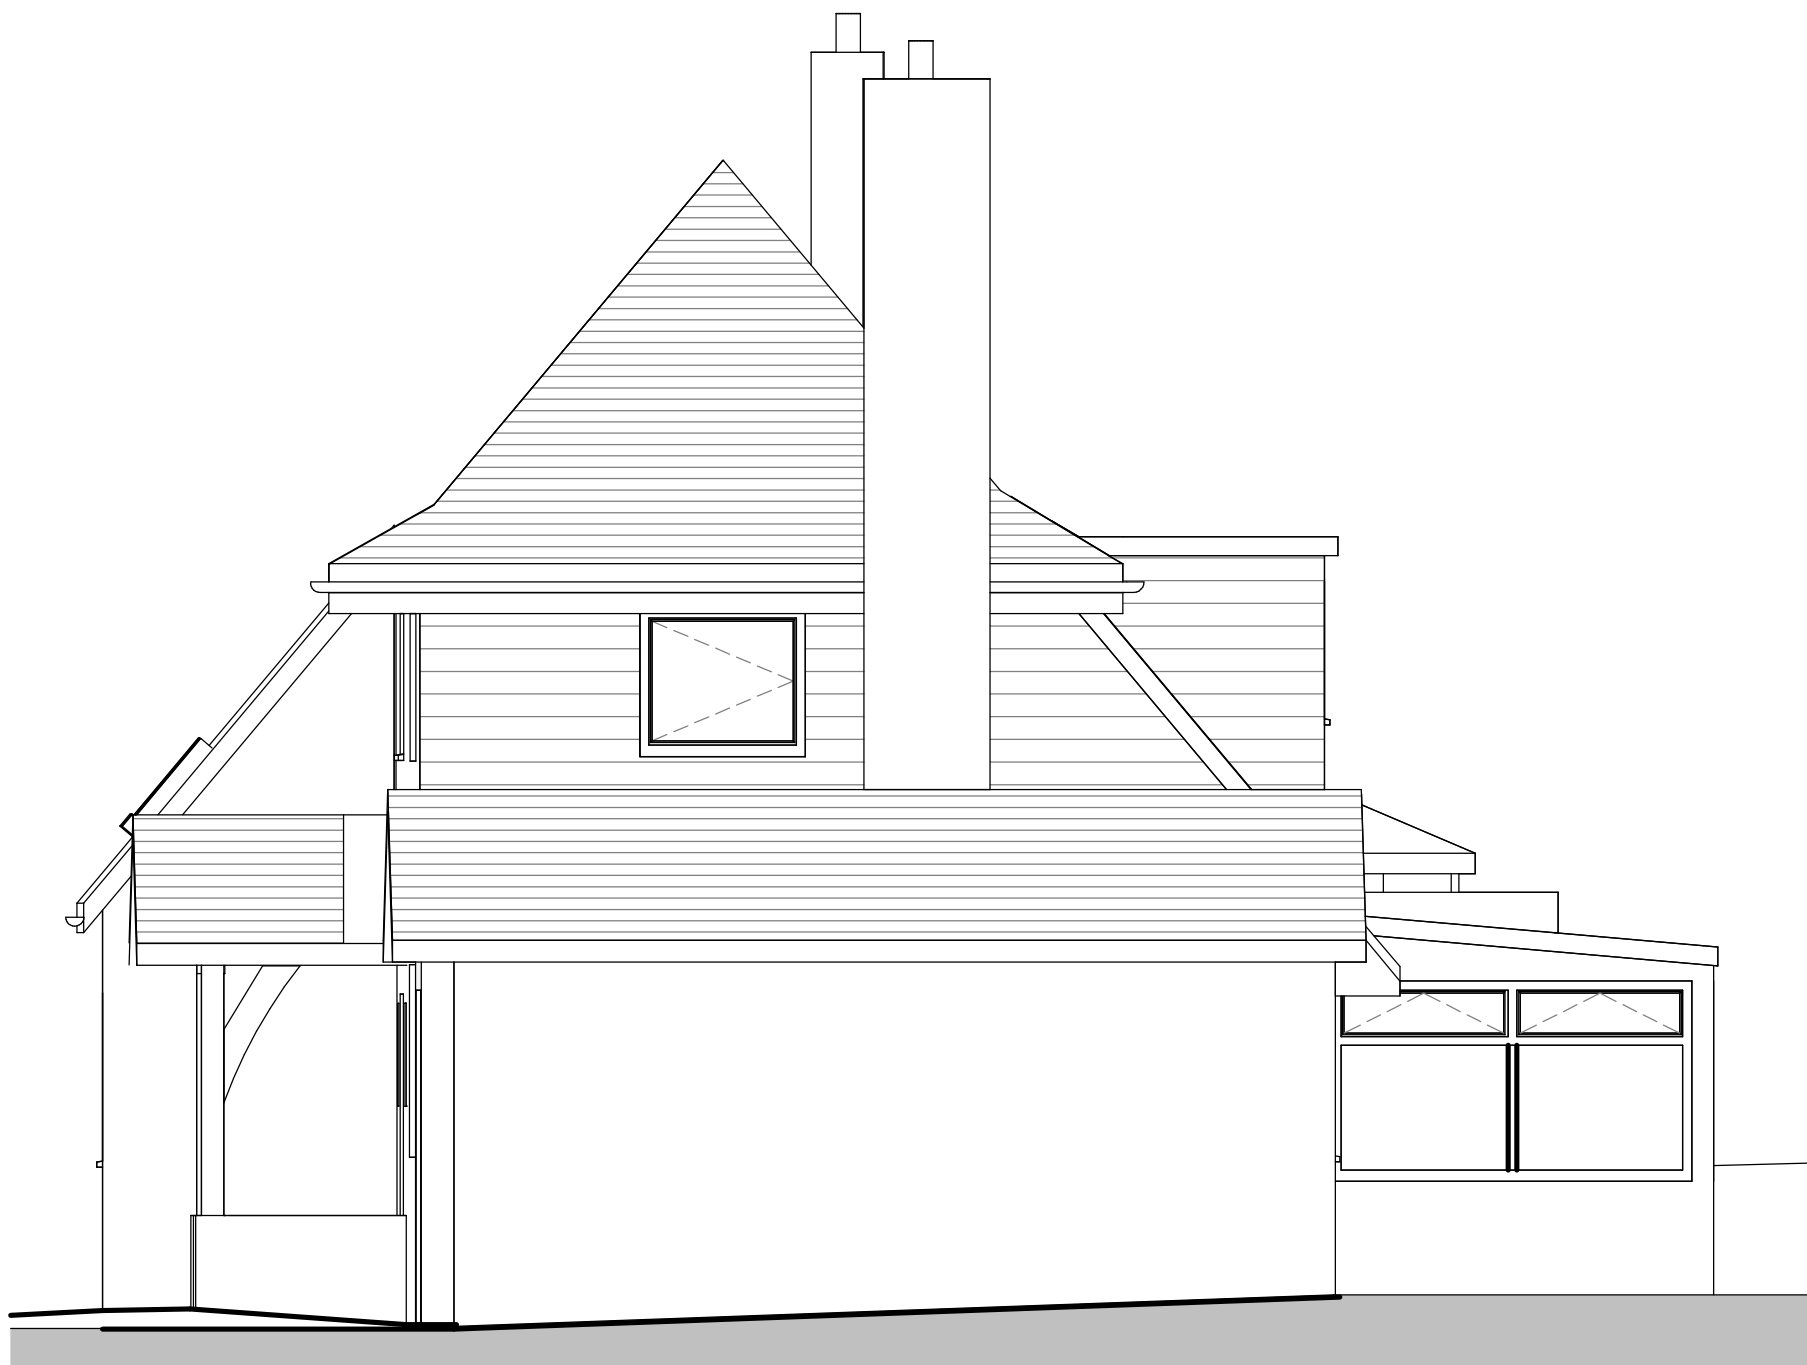

East Elevation as Existing
1 : 50



North Elevation as Existing
1 : 50




South Elevation as Existing
1 : 50



West Elevation as Existing
1 : 50

NOTES
Do not scale from this drawing.
Any discrepancies should be reported immediately.
This drawing is copyright. It must not be reproduced or disclosed to third parties without our prior permission.
This drawing is to be read in conjunction with all relevant consultants, specialist manufacturers drawings and specifications.
Any surveyed information incorporated within this drawing cannot be guaranteed as accurate unless confirmed by fixed dimension.
All dimensions are in millimetres unless noted otherwise.

 Rev	Date	Author	Revision Description	
 studio@dwellingarchitecture.com www.dwellingarchitecture.com Tel: 01444 831 800				
Drawing Status				
MEASURED SURVEY				
Client				
Mr & Mrs Payne				
Project				
Extension and Alterations 61 Turners Mill Road, Haywards Heath, RH16 1NH				
Title				
Elevations as Existing				
Dwg.			Rev.	
1399 GA 02				
Job No.	Date	Scale	Drawn	Checked
1399	01/22/25	1 : 50		Checker