

NOTES

Do not scale from this drawing.


Any discrepancies should be reported immediately.

This drawing is copyright. It must not be reproduced or disclosed to third parties without our prior permission.

This drawing is to be read in conjunction with all relevant consultants, specialist manufacturers drawings and specifications.


Any surveyed information incorporated within this drawing cannot be guaranteed as accurate unless confirmed by fixed dimension.

All dimensions are in millimetres unless noted otherwise.

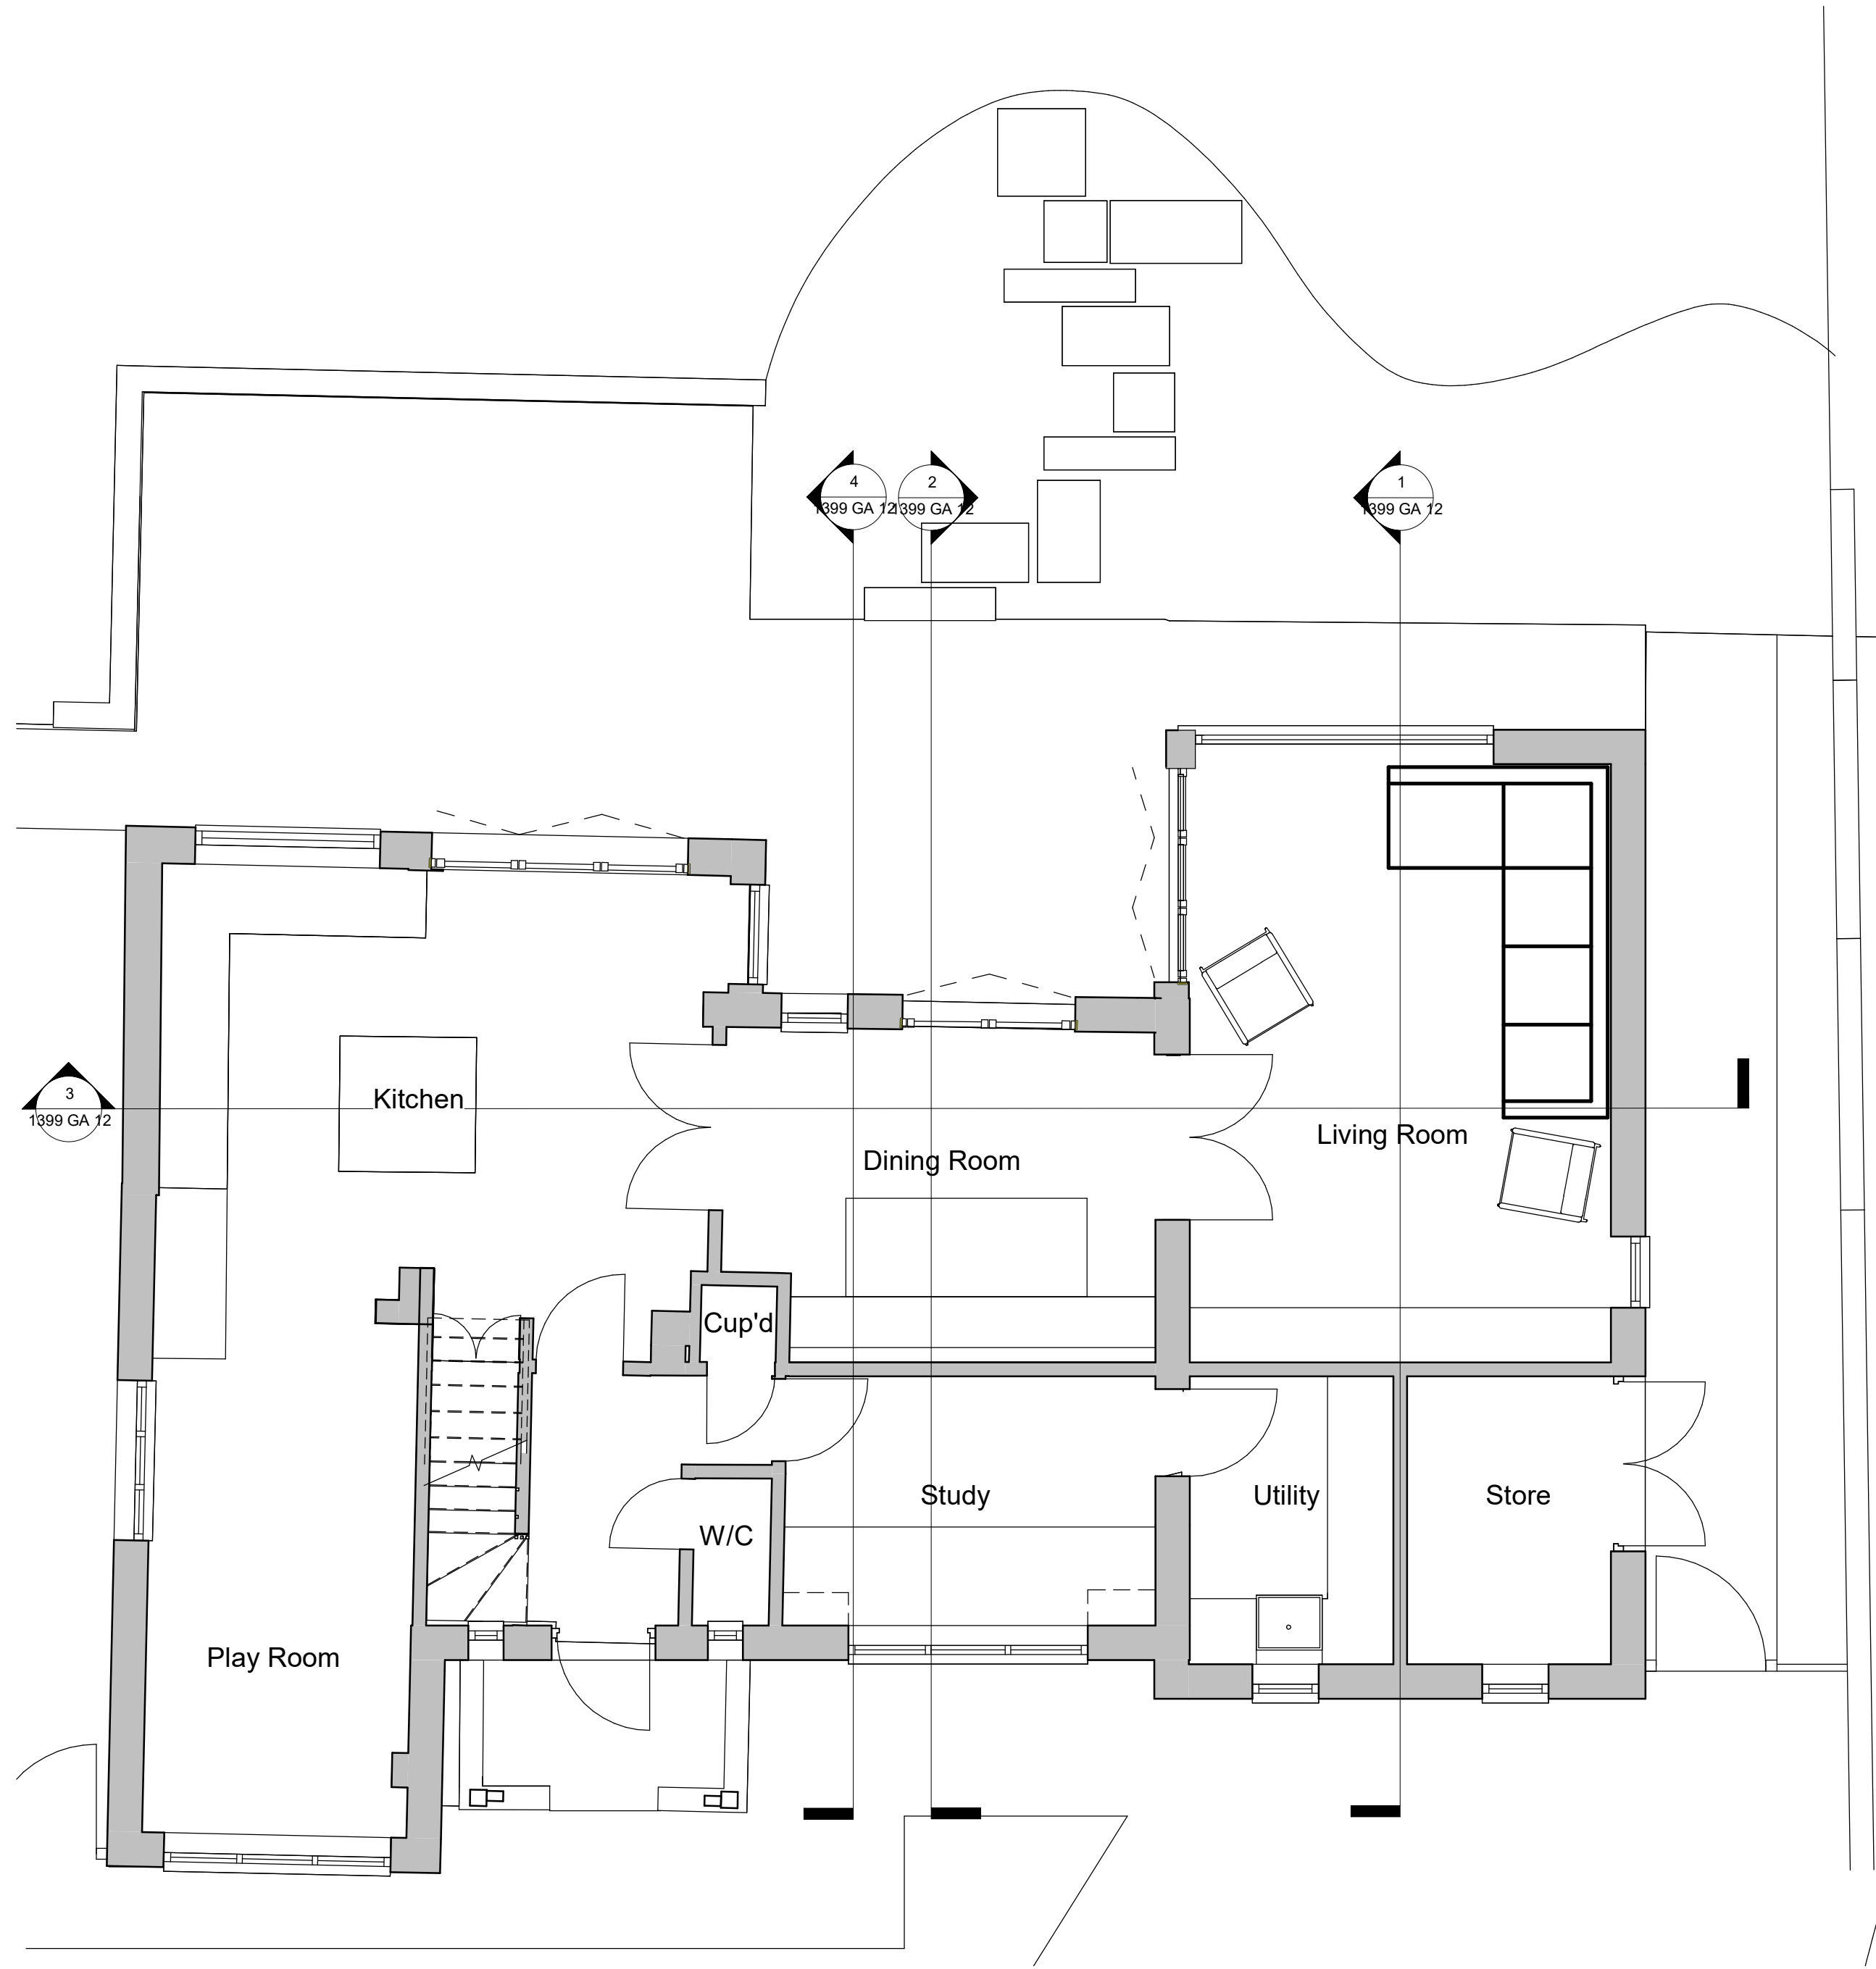

Ground Floor as Proposed

1 : 50

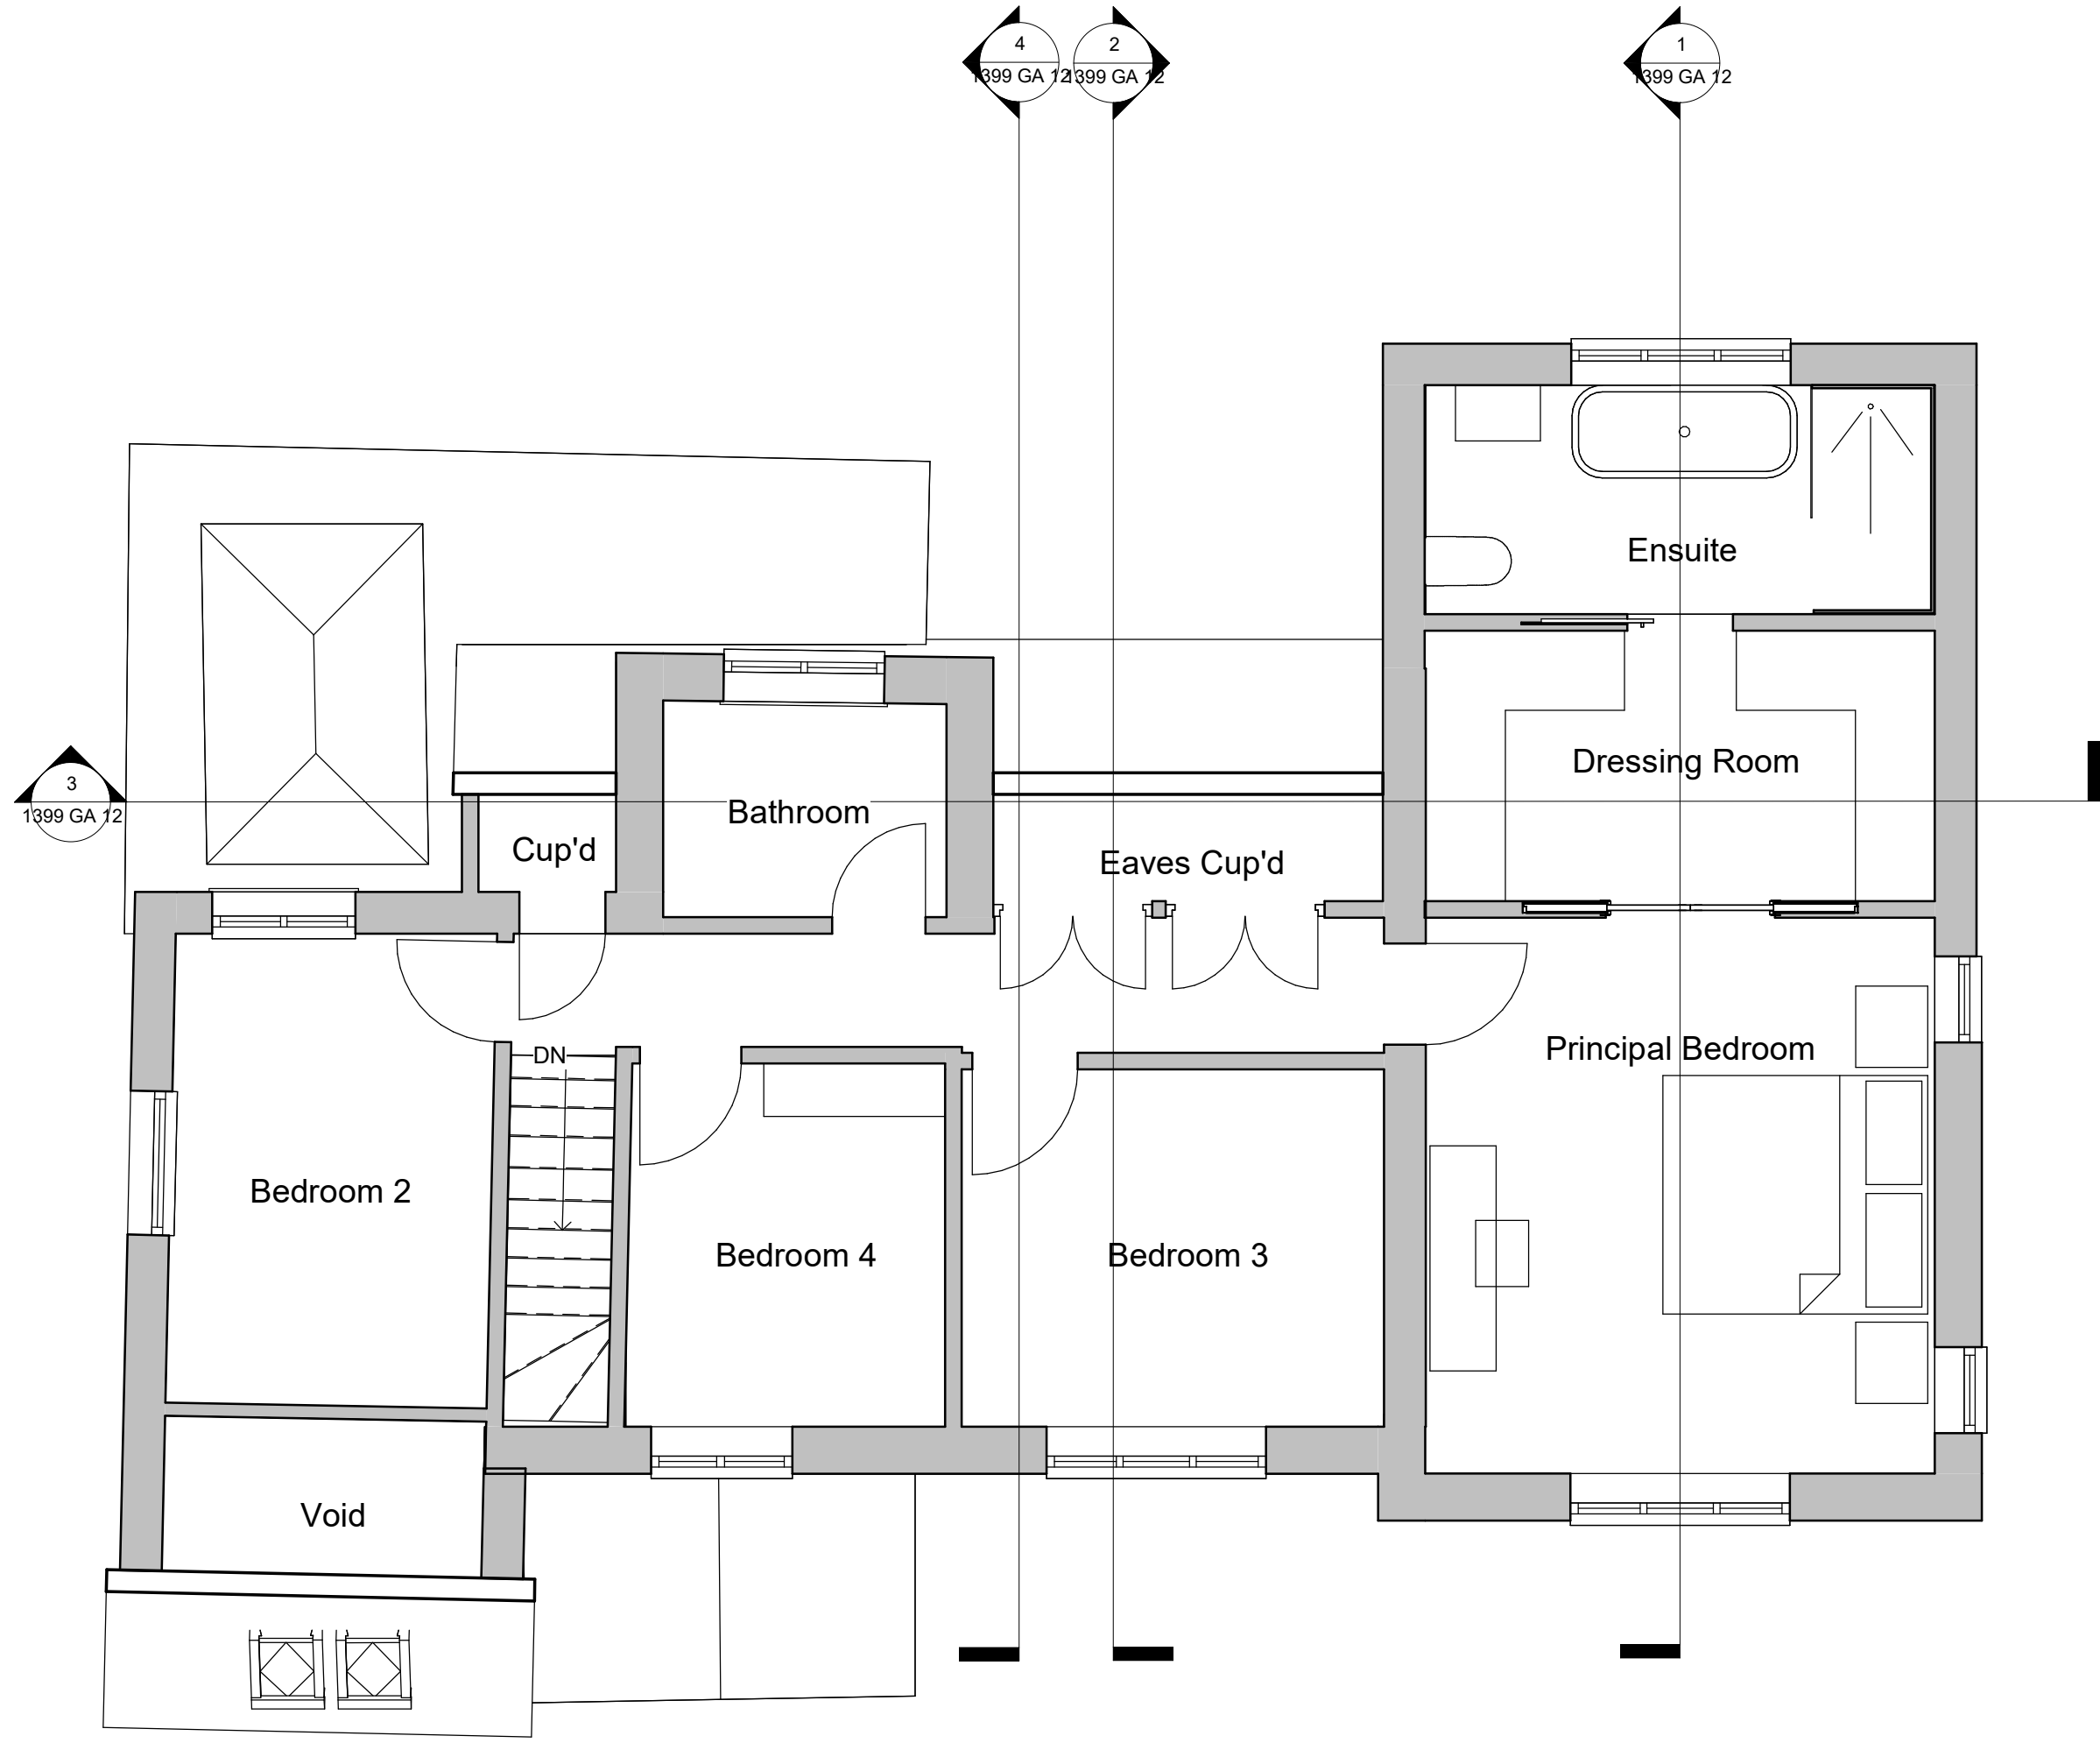

First Floor as Proposed

1 : 50

2	25/02/25	SC	Prepared for planning
1	03/02/25	SC	Incorporated client comments

Rev	Date	Author	Revision Description
 dwelling architecture + design studio@dwellingarchitecture.com www.dwellingarchitecture.com Tel: 01444 831 800 Drawing Status PLANNING Client Mr & Mrs Payne Project Extension and Alterations 61 Turners Mill Road, Haywards Heath, RH16 1NH Title Floor Plans as Proposed Dwg. 1399 GA 10 Rev. 2 Job No. 1399 Date 21/02/25 Scale 1 : 50 Drawn Checked			