

NOTES

Do not scale from this drawing.


Any discrepancies should be reported immediately.

This drawing is copyright. It must not be reproduced or disclosed to third parties without our prior permission.

This drawing is to be read in conjunction with all relevant consultants, specialist manufacturers drawings and specifications.

Any surveyed information incorporated within this drawing cannot be guaranteed as accurate unless confirmed by fixed dimension.

All dimensions are in millimetres unless noted otherwise.

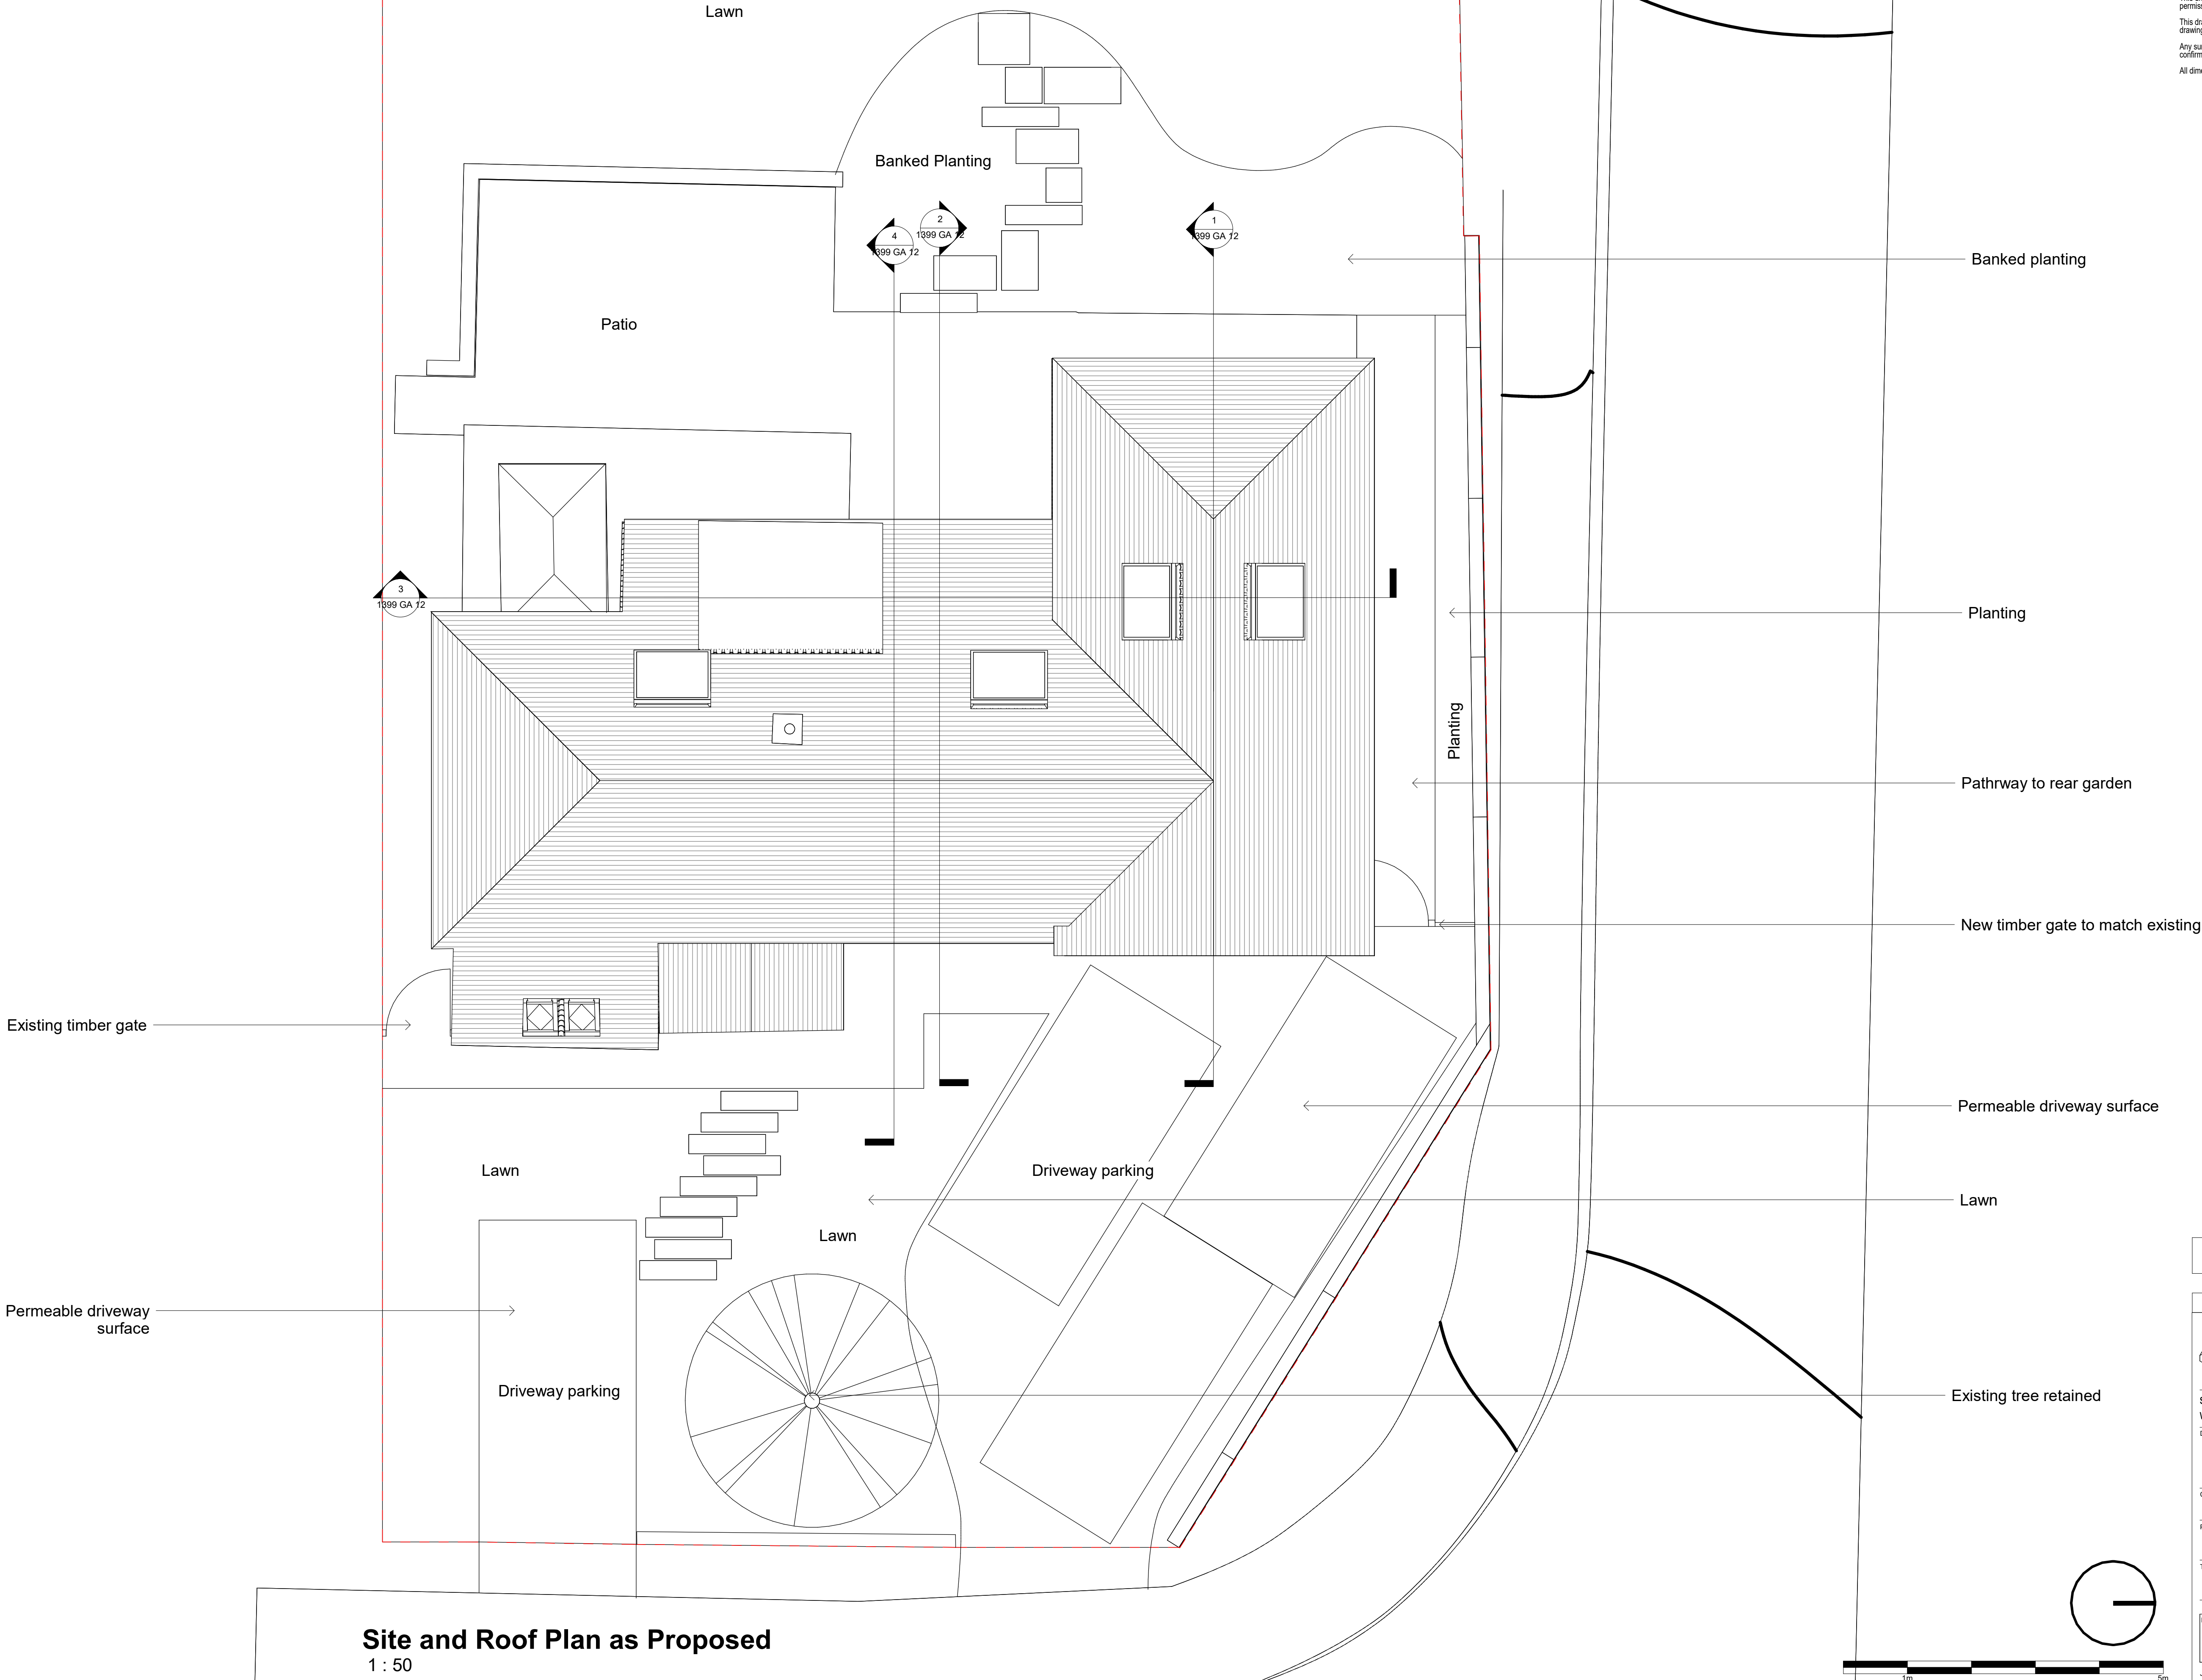

Site and Roof Plan as Proposed

1 : 50

1	25/02/25	SC	Prepared for planning
---	----------	----	-----------------------

Rev	Date	Author	Revision Description
 dwell architecture + design studio@dwellingarchitecture.com www.dwellarchitecture.com Tel: 01444 831 800 Drawing Status PLANNING Client Mr & Mrs Payne Project Extension and Alterations 61 Turners Mill Road, Haywards Heath, RH16 1NH Title Site Plan & Roof Plan as Existing Dwg. 1399 SI 02 Rev. 1 Job No. 1399 Date 21/02/25 Scale 1 : 50 Drawn Checked			Checked Checker