


Planning Drawings

- 1. All Dimensions In Millimetres Unless Otherwise Stated
- 2. New Roof Tiles to match existing in type ,colour & face
- 3. New facing brickwork to match existing
- 4. The requirements of the party wall act should be observed
- 5.No part of the existing extension ,including Foundations and gutters, should encroach the property boundary


Existing Layout

Scale 1 : 100 2000mm


GROUND FLOOR

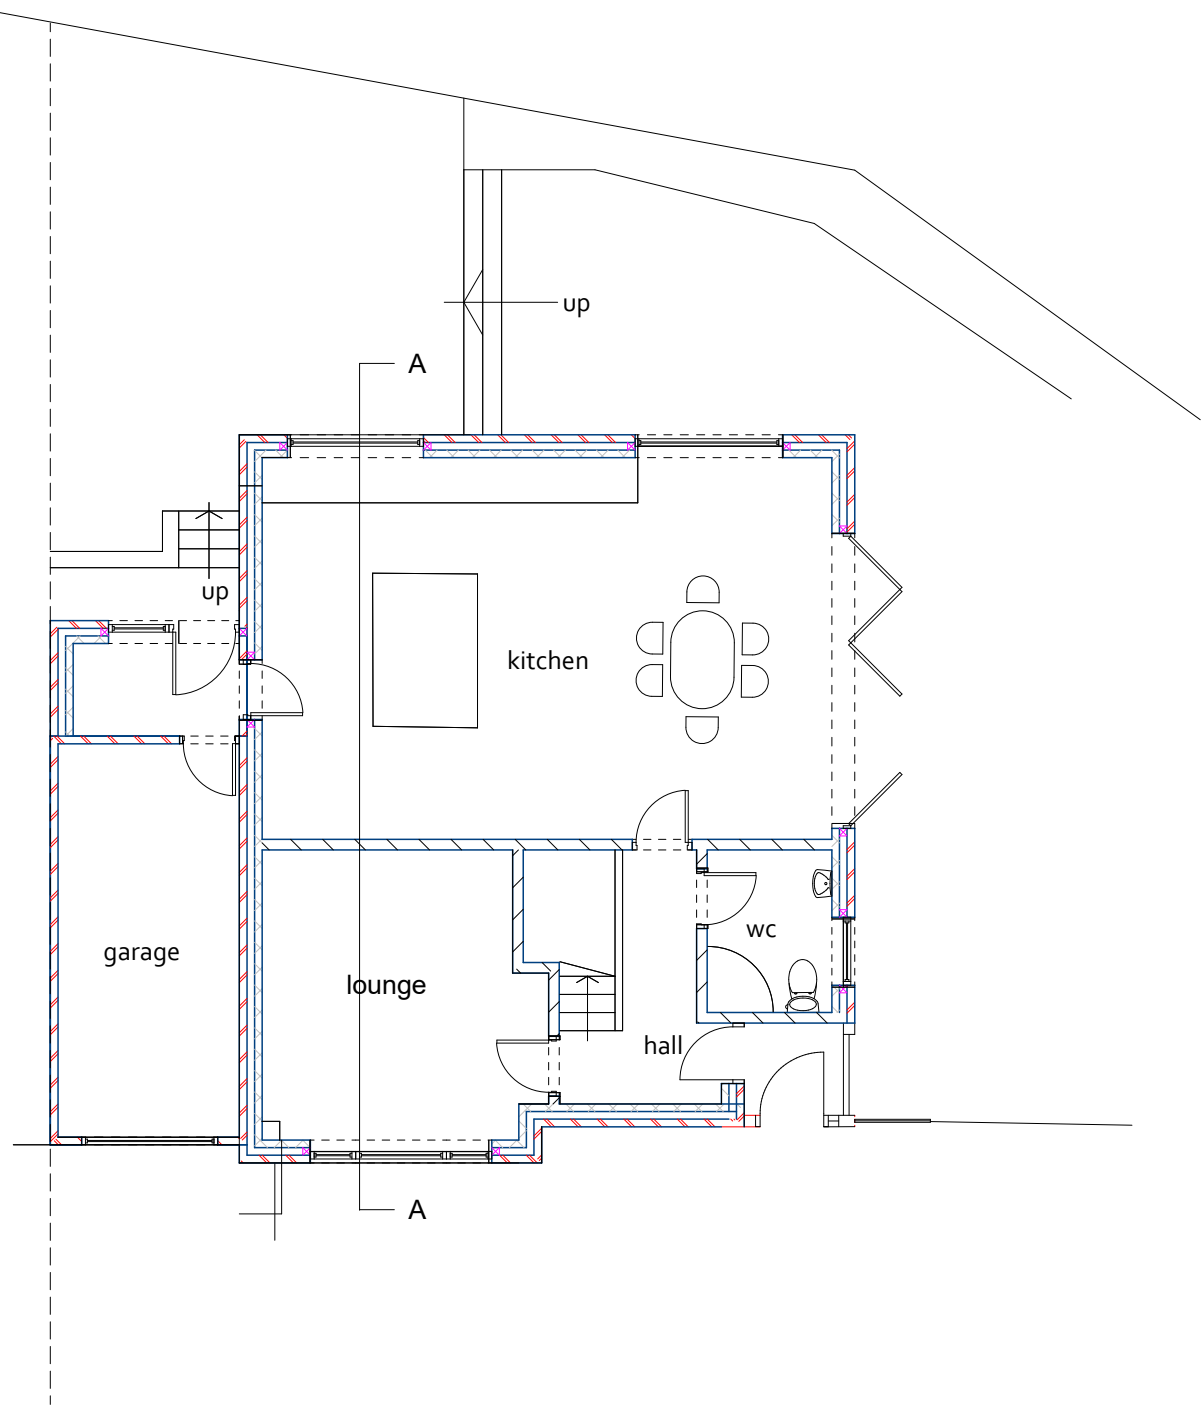

FIRST FLOOR

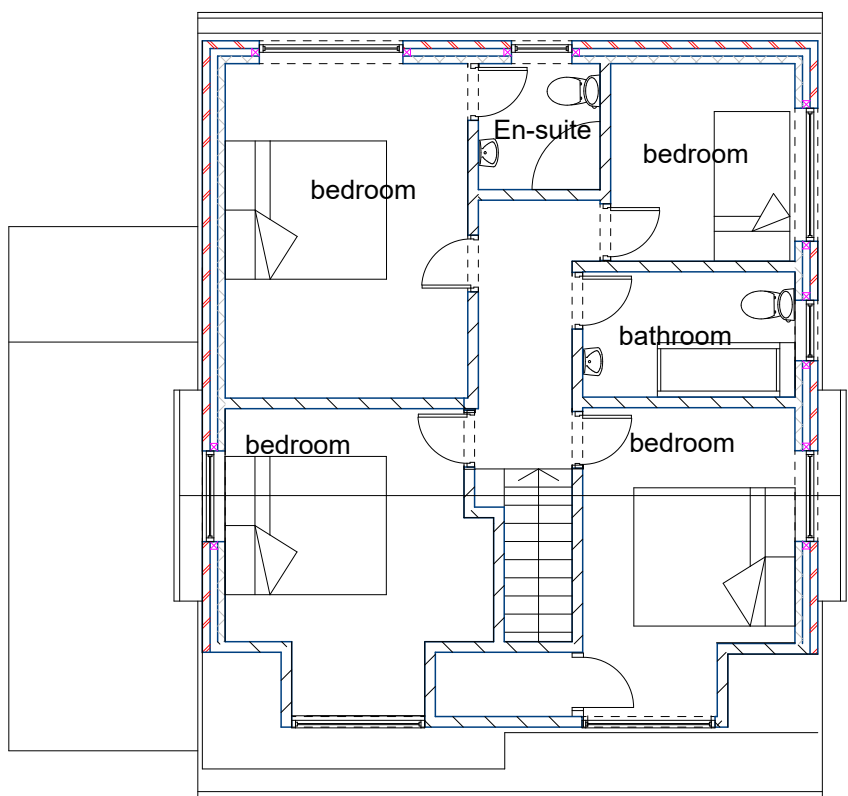

ROOF PLAN

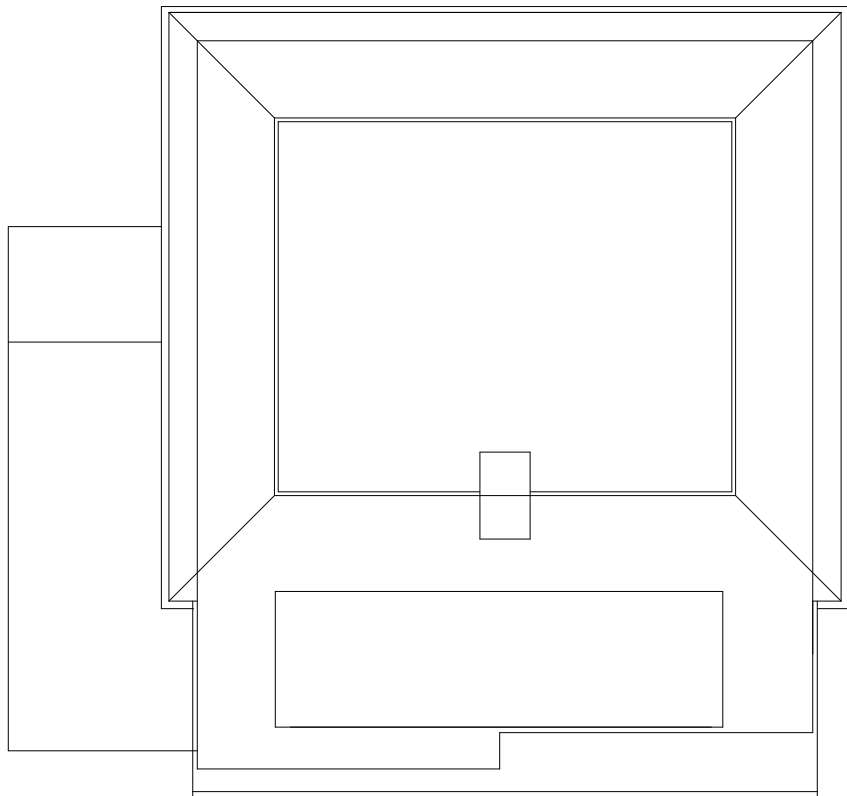


Photographic Survey




Proposed Layout

Scale 1 : 100 2000mm


GROUND FLOOR

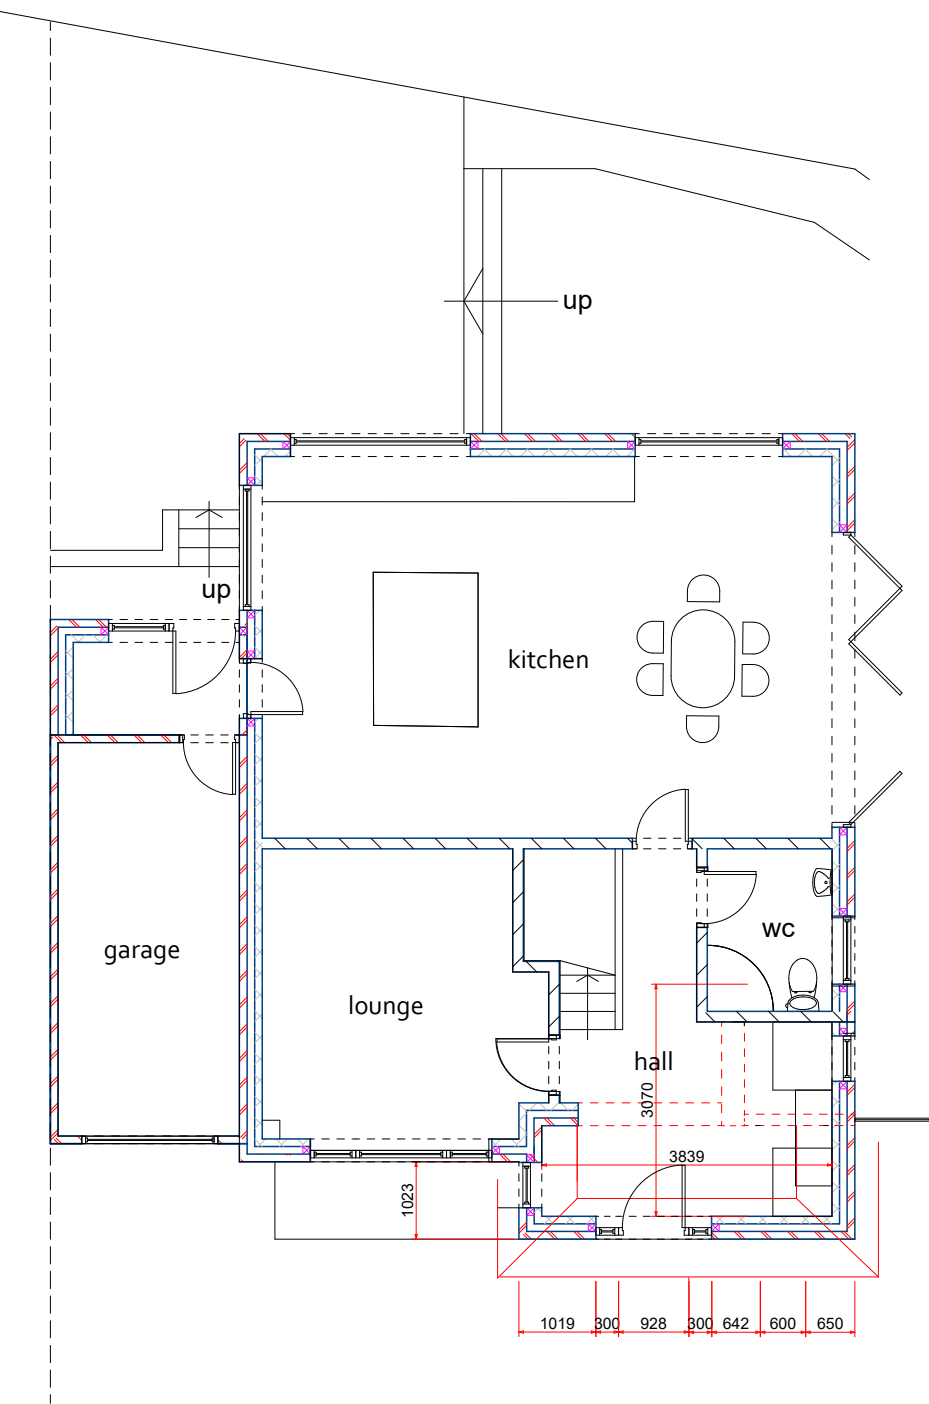

FIRST FLOOR

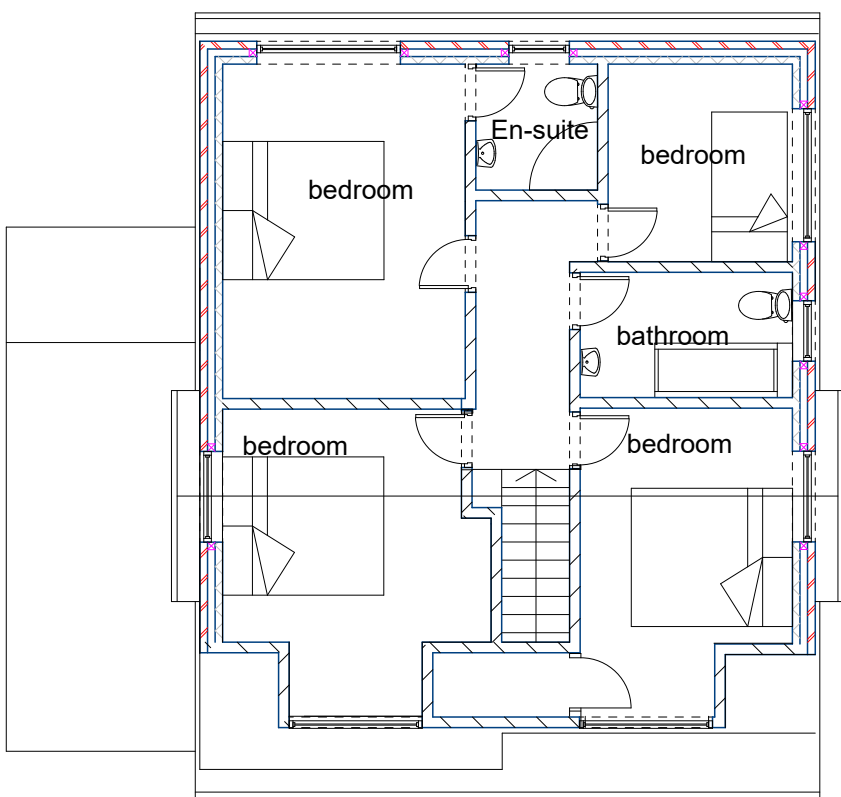

ROOF PLAN

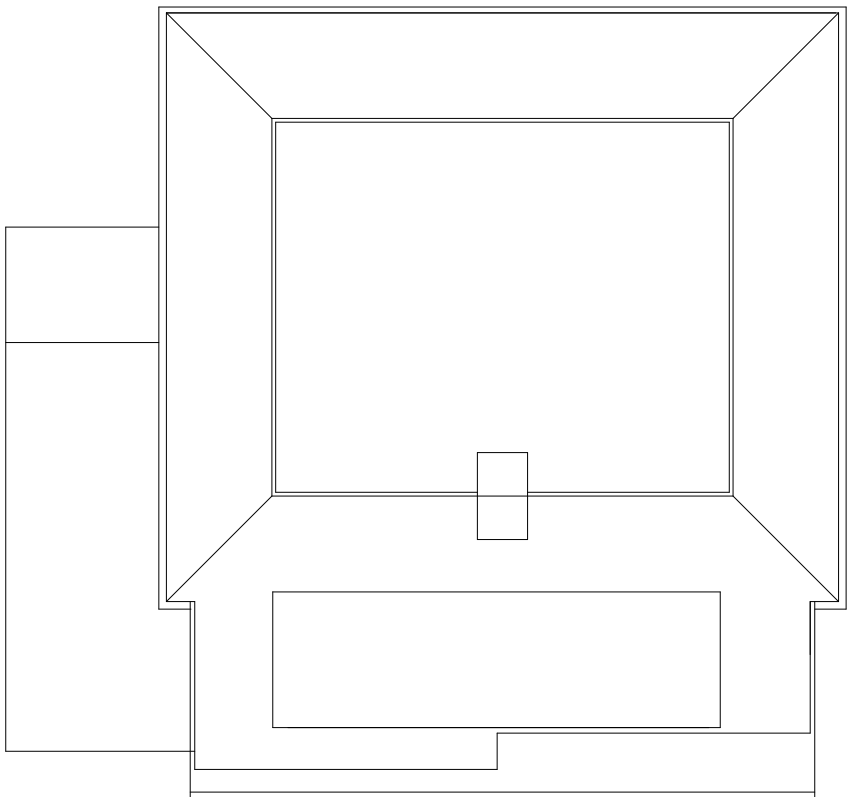

Client - Damian Warburton

Address - 35 Ockenden Way,
Hassocks,
BN6 8HS

Page Size - A1 2000mm

