




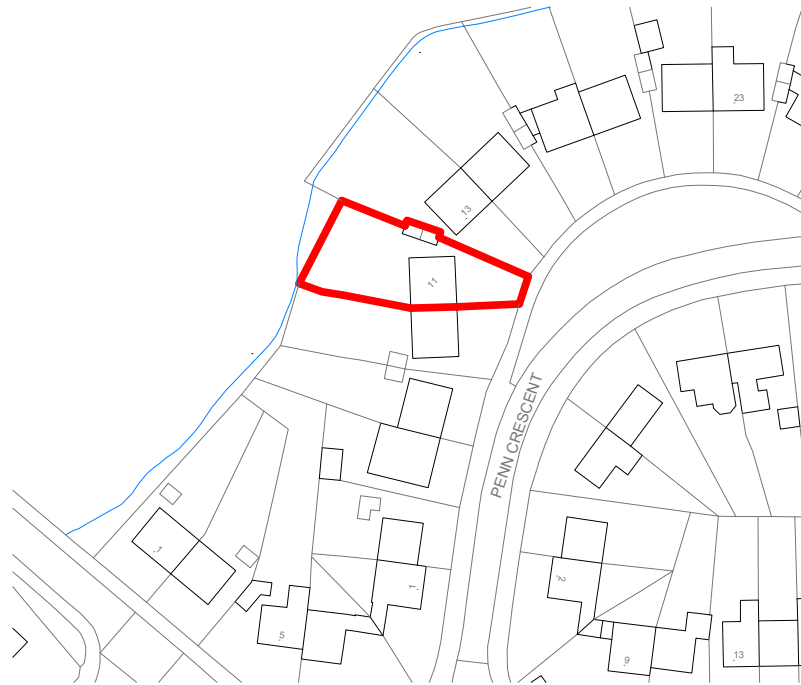

Site Plan - Scale 1:1250

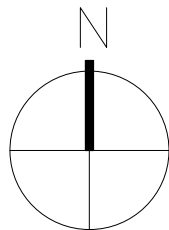

— Walls to receive EWI

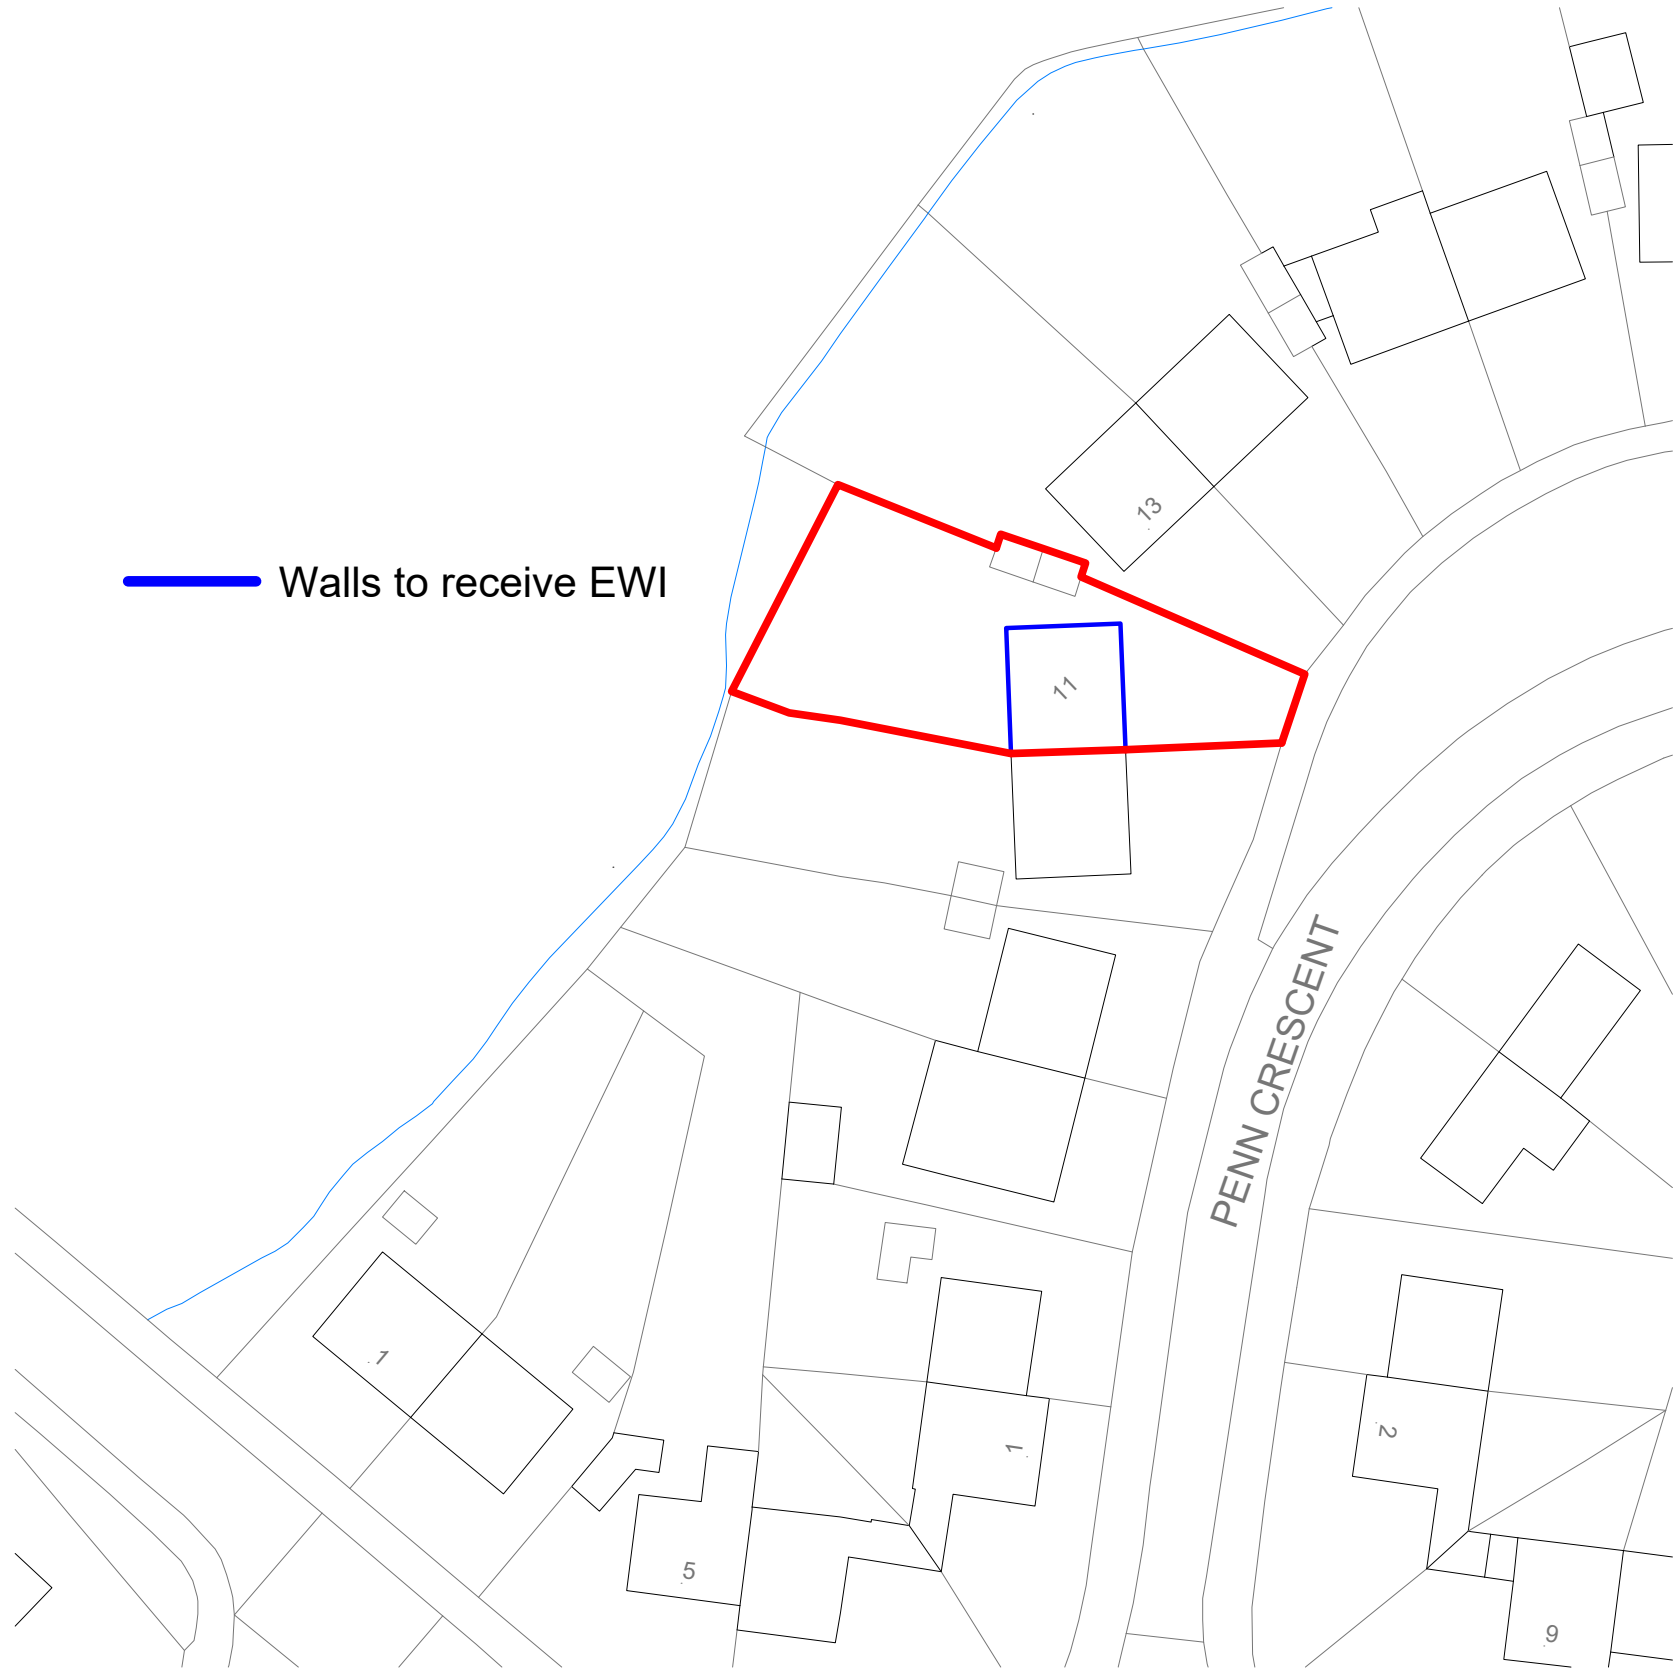

Block Plan - Scale 1:500

DRAWING ISSUE NOTE:

- For the purpose of submission to Local Authority for the approval of Planning Consent
- This drawing is to be read in conjunction with all other relevant drawings & details in this package
- Dimensions are in millimetres unless otherwise stated
- Do not use for construction
- Should any third party use these drawings for the purpose of construction, it shall be entirely at their own risk.



**CHARTERED
SURVEYORS**

GDS Chartered Surveyors
East Barn, Furnace Farm, Furnace Lane
Lamberhurst, Kent, TN3 8LE

T. 01892 538 700 E. mail@gdsLtd.co.uk
www.gdsLtd.co.uk

Project	11 Penn Crescent		
Drawing	Site Location Plan		
05.01.26 Revisions	Amended site plan boundary	B	
Client	Wates		
Scale	1:1250 & 1:500 @ A3		
Date	Nov 25	Drawn By PW	Checked By CM
Issue:	PLANNING		
Drawing No.	2341	- 101	Revision B