




Existing Ridge 5646
Proposed Ridge 6159


First Floor as Proposed
2750

Ground Floor as Existing
0


NORTH ELEVATION

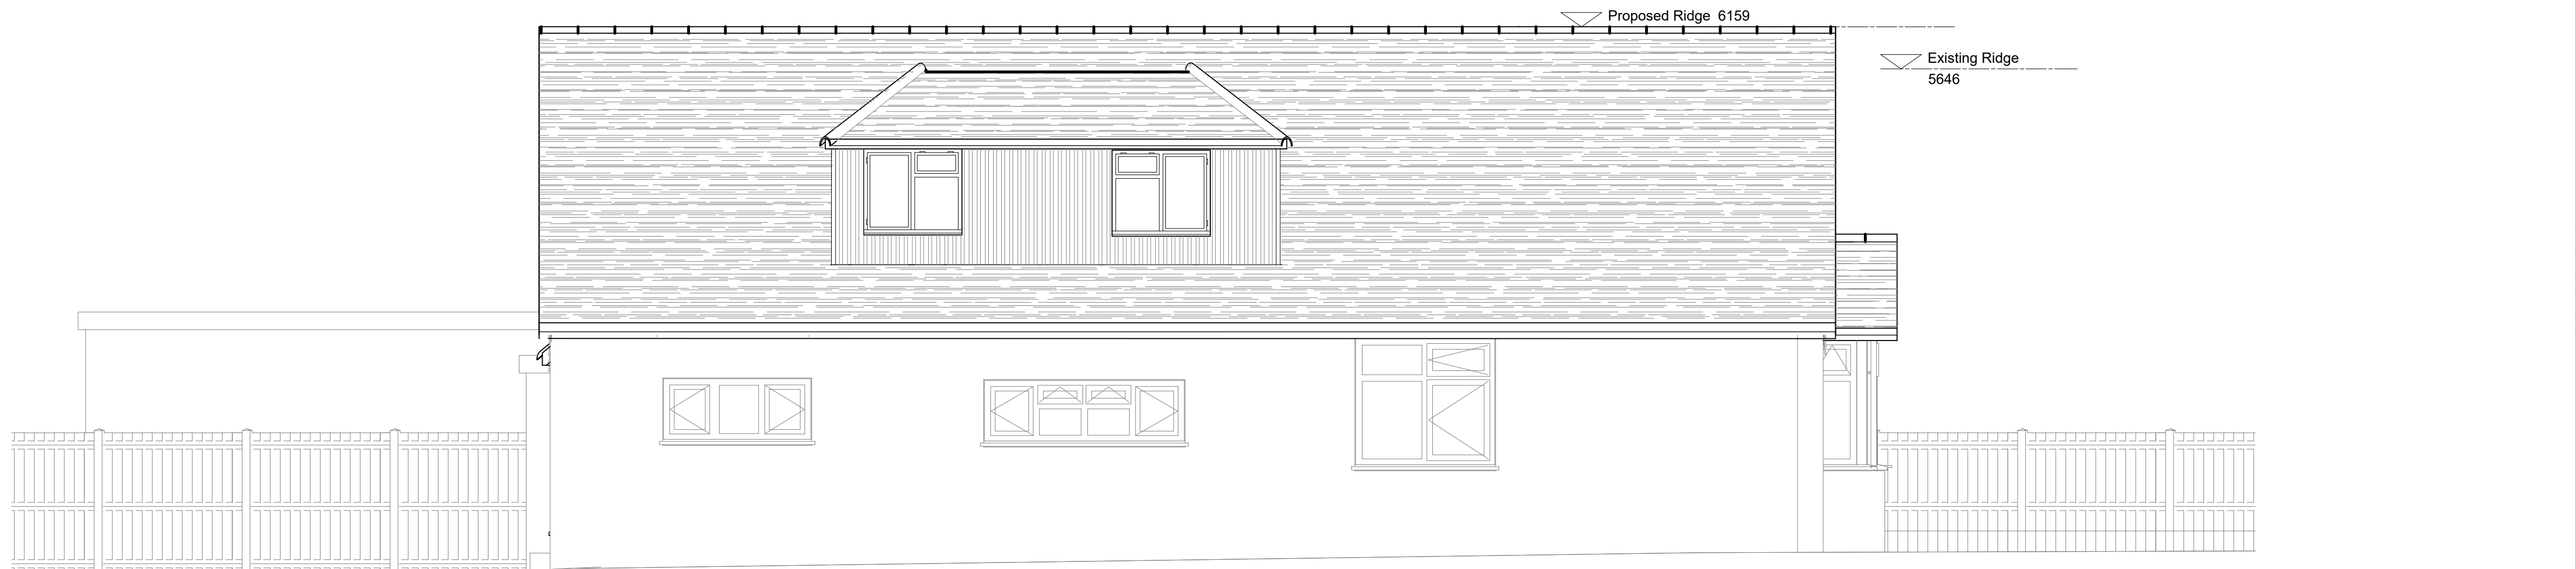

SOUTH ELEVATION

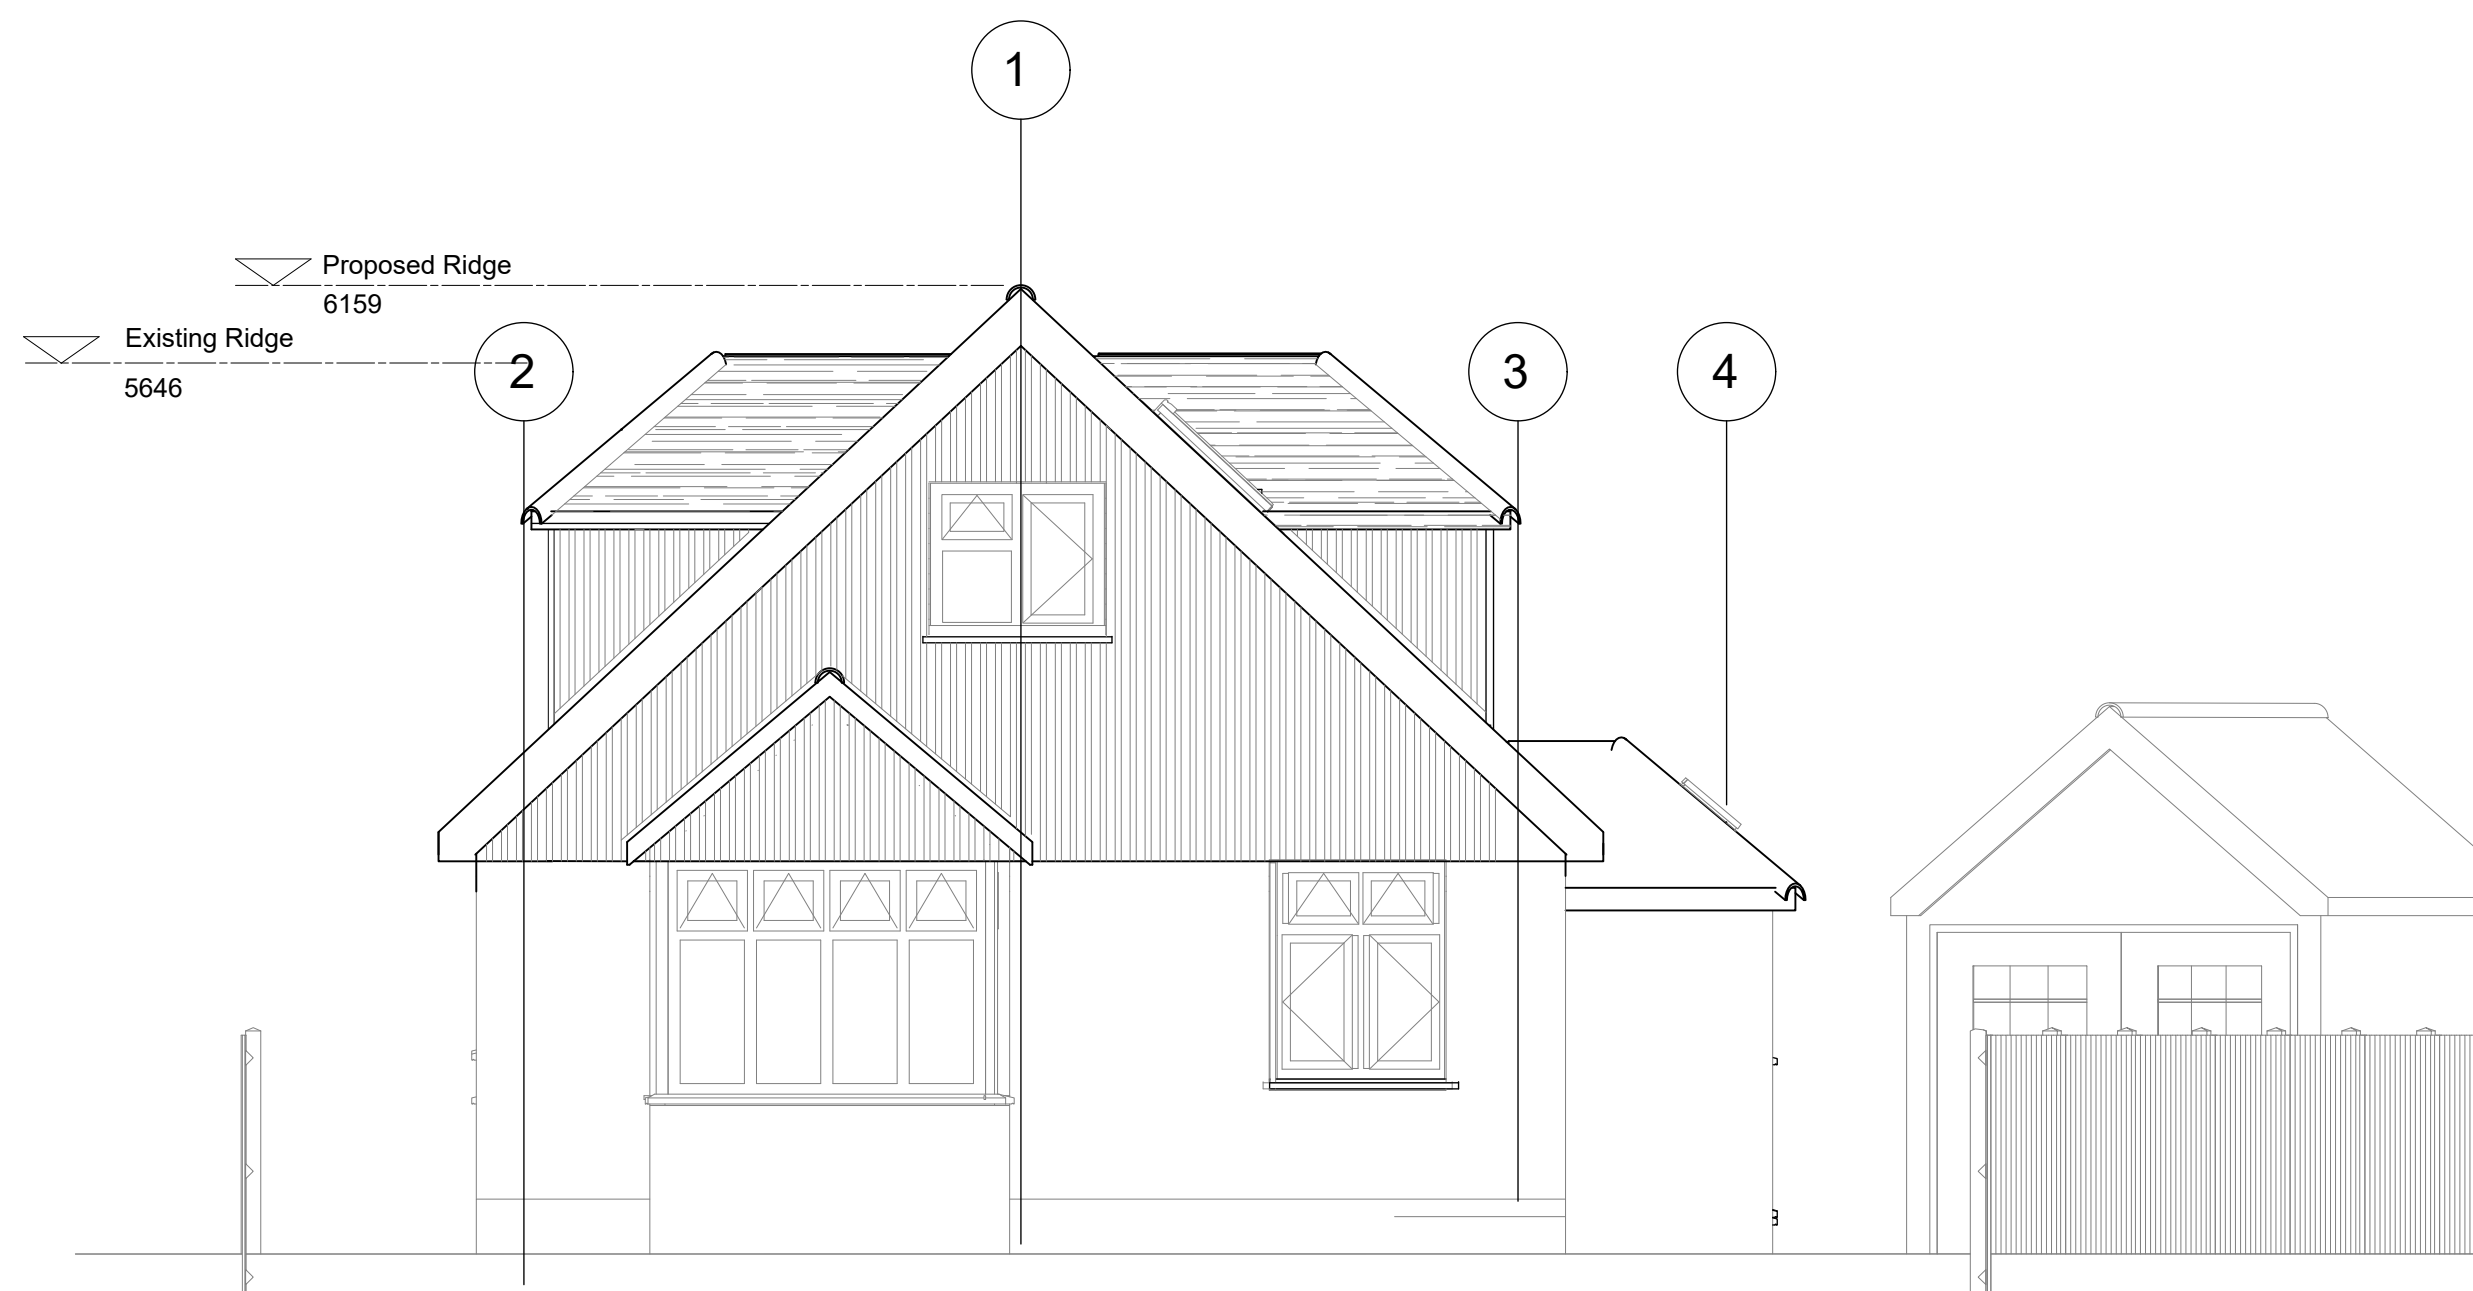

FRONT ELEVATION

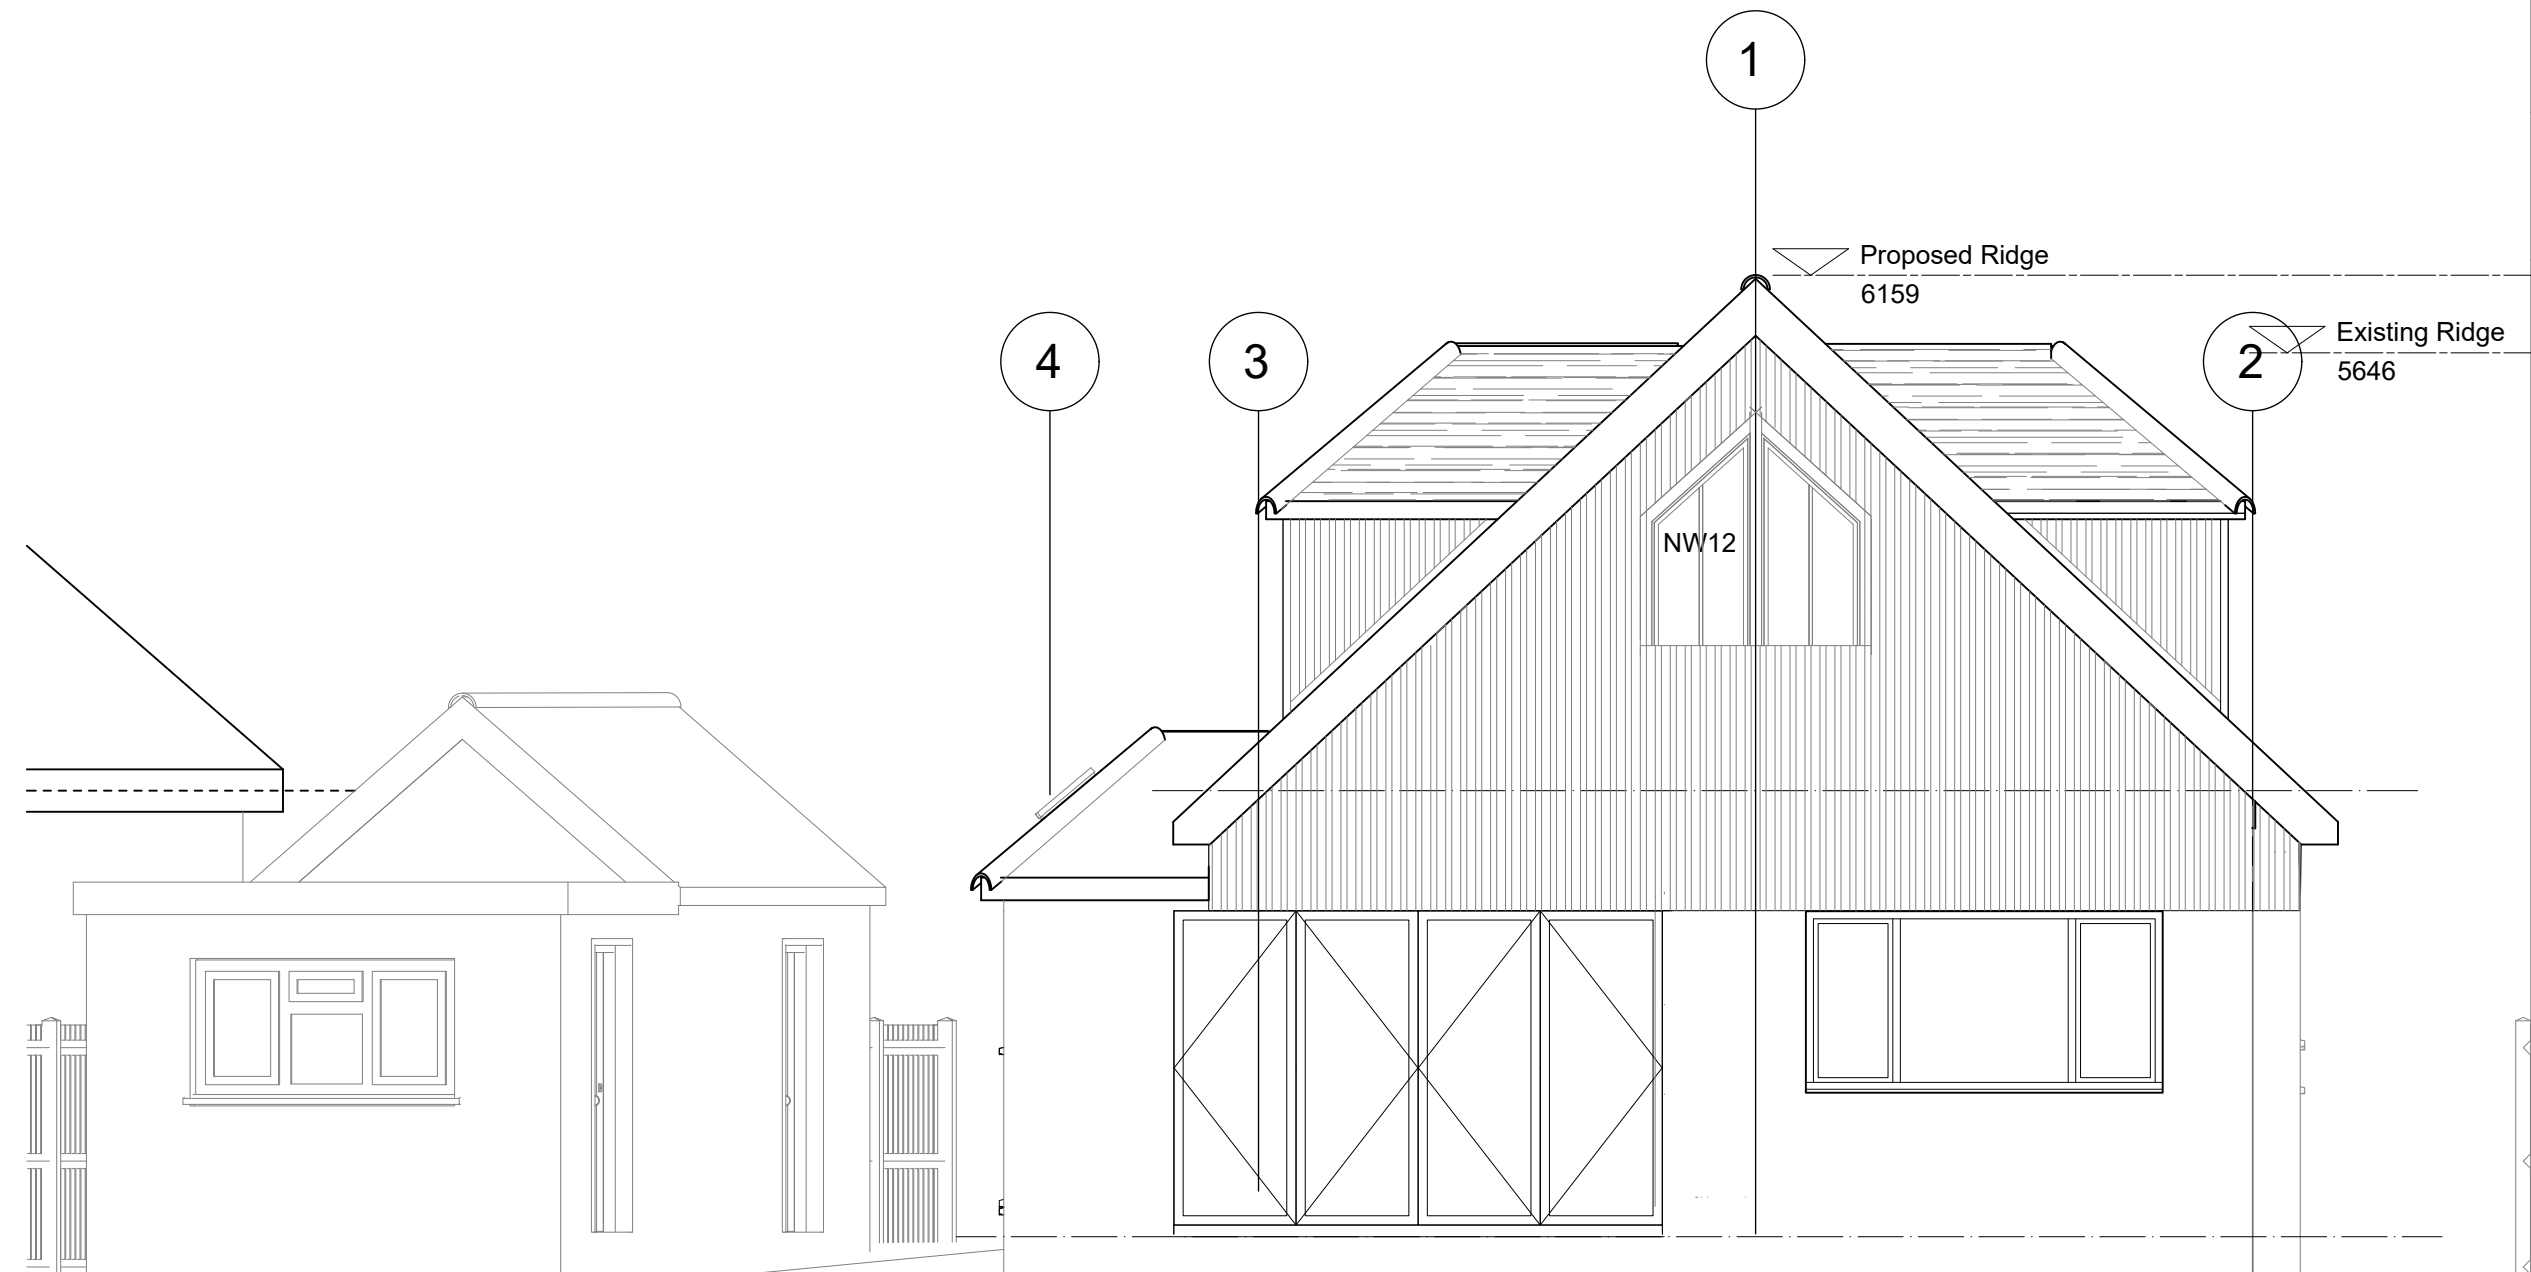

REAR ELEVATION

A	Date	Revisions

© copyright
Les Humphrey Associates
Architecture Chartered Surveyors Designers

The Studio - The Rocks
Ivy Dene Lane
Ashurst Wood
West Sussex RH19 3TN
telephone: 01342 315206 fax: 01342 313984
email: les@leshumphreyassociates.co.uk



Client
MR & MRS VALLENDER

Job Title
Alterations and Extensions at:
15, Stream Park,
Felbridge,
West Sussex,
RH19 1QN

Drawing Title
ELEVATIONS

Scale 1 : 100

Date 19-11-2025 Drawn by lah

Drg. No. 191125-03 Rev A