


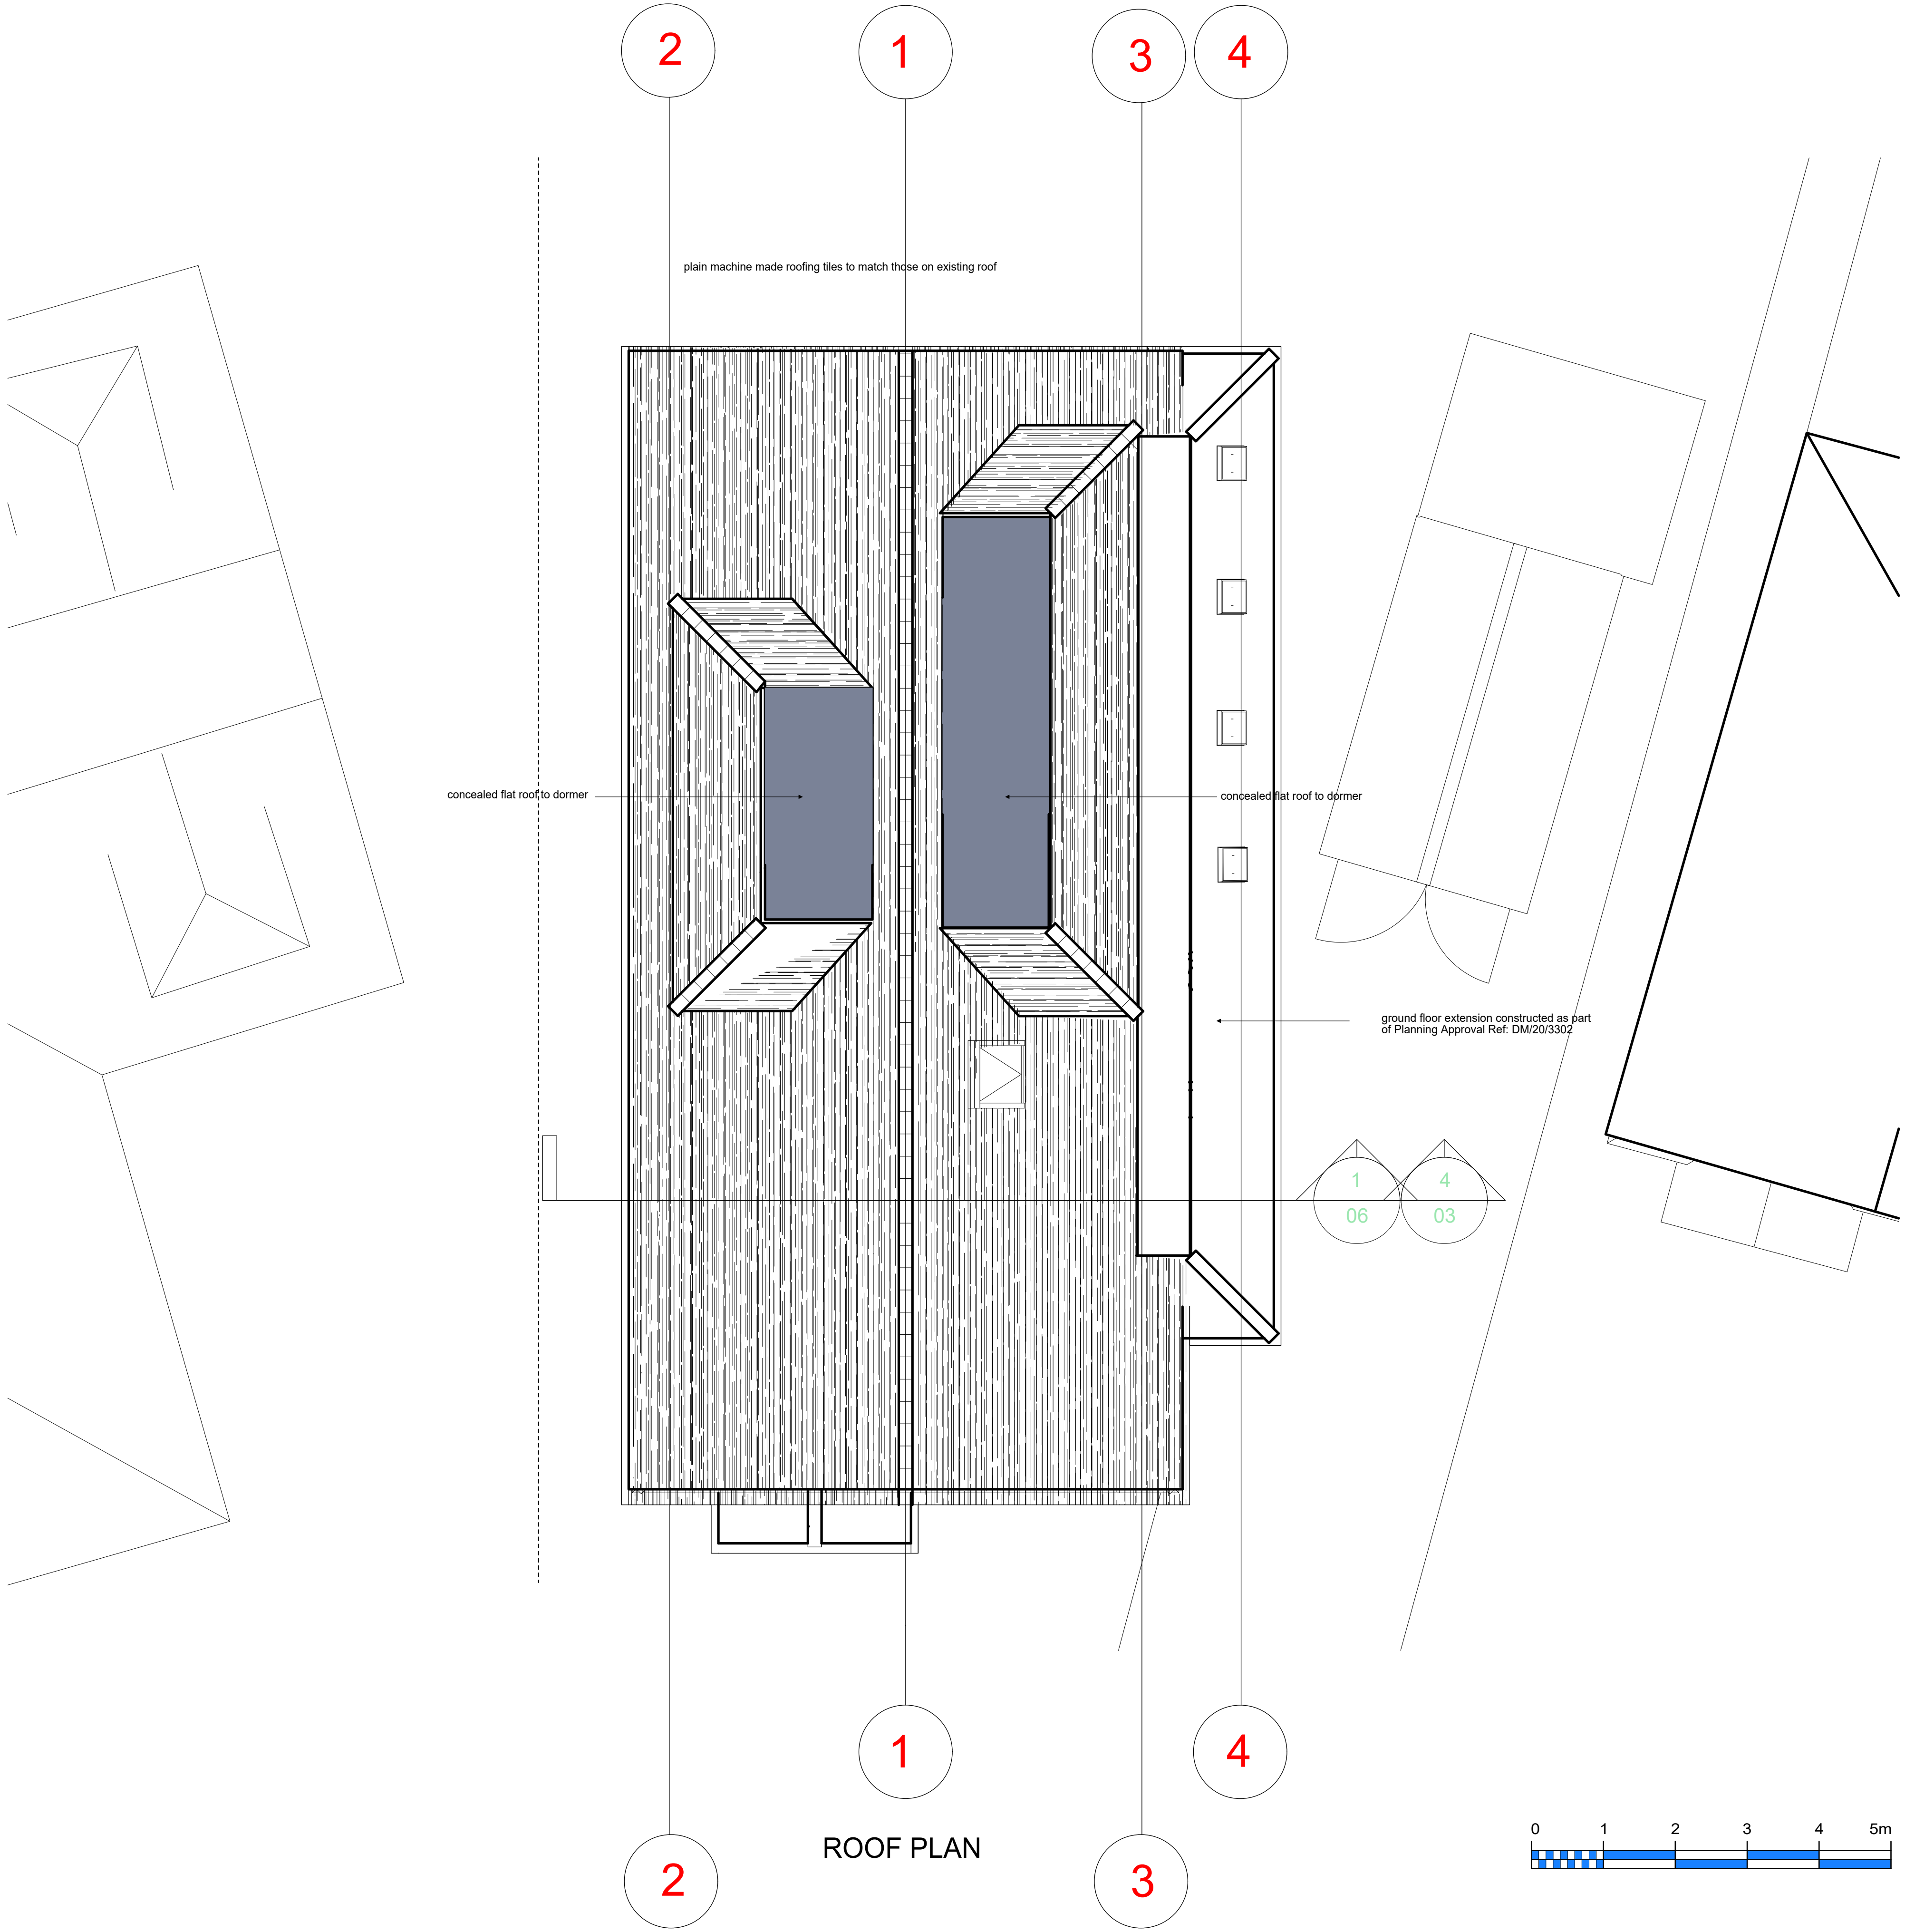

Notes:
All dimensions must be checked on site and NOT scaled from this drawing.
Any discrepancies must be reported to Surveyors before work can proceed further.

A	Date	Revisions

© copyright

Les Humphrey Associates
Architecture · Chartered Surveyors · Designers

The Studio - The Rocks
Ivy Dene Lane
Ashurst Wood
West Sussex RH19 3TN

telephone: 01342 315206 fax: 01342 313984
email: les@leshumphreyassociates.co.uk



Client

MR & MRS VALANDER

Job Title

Alterations & Extensions at:
15, Stream Park,
Felbridge,
West Sussex,
RH19 1QN

Drawing Title

Planning Application Details:
Minor Material Amendment
ROOF PLAN

Scale 1 : 500 when printed @ A1

Date	06-12-2025	Drawn by	lah
------	------------	----------	-----

Drg. No.	Rev
191125-02	