
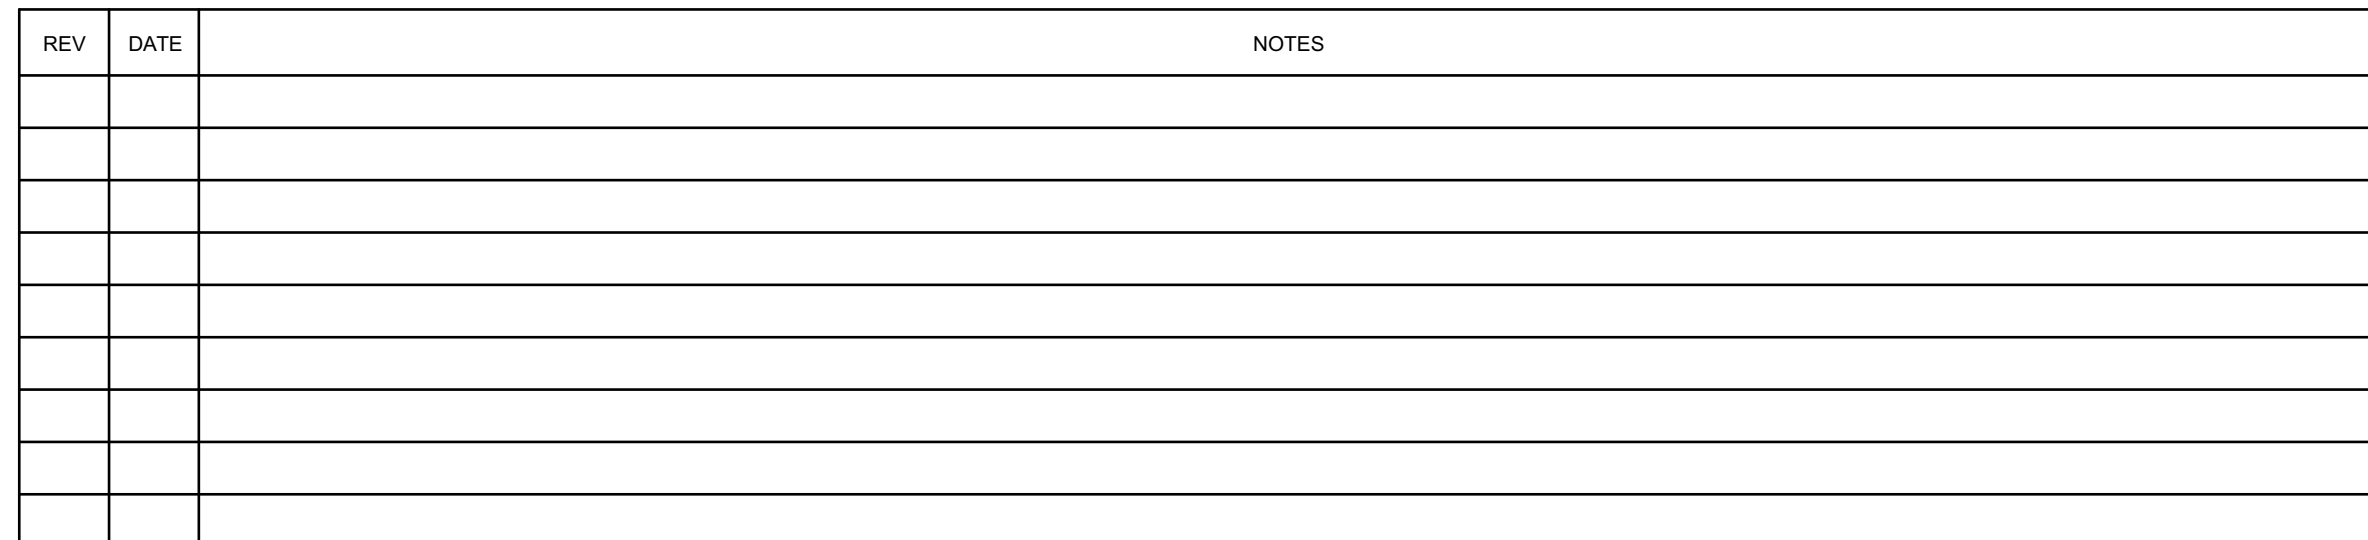


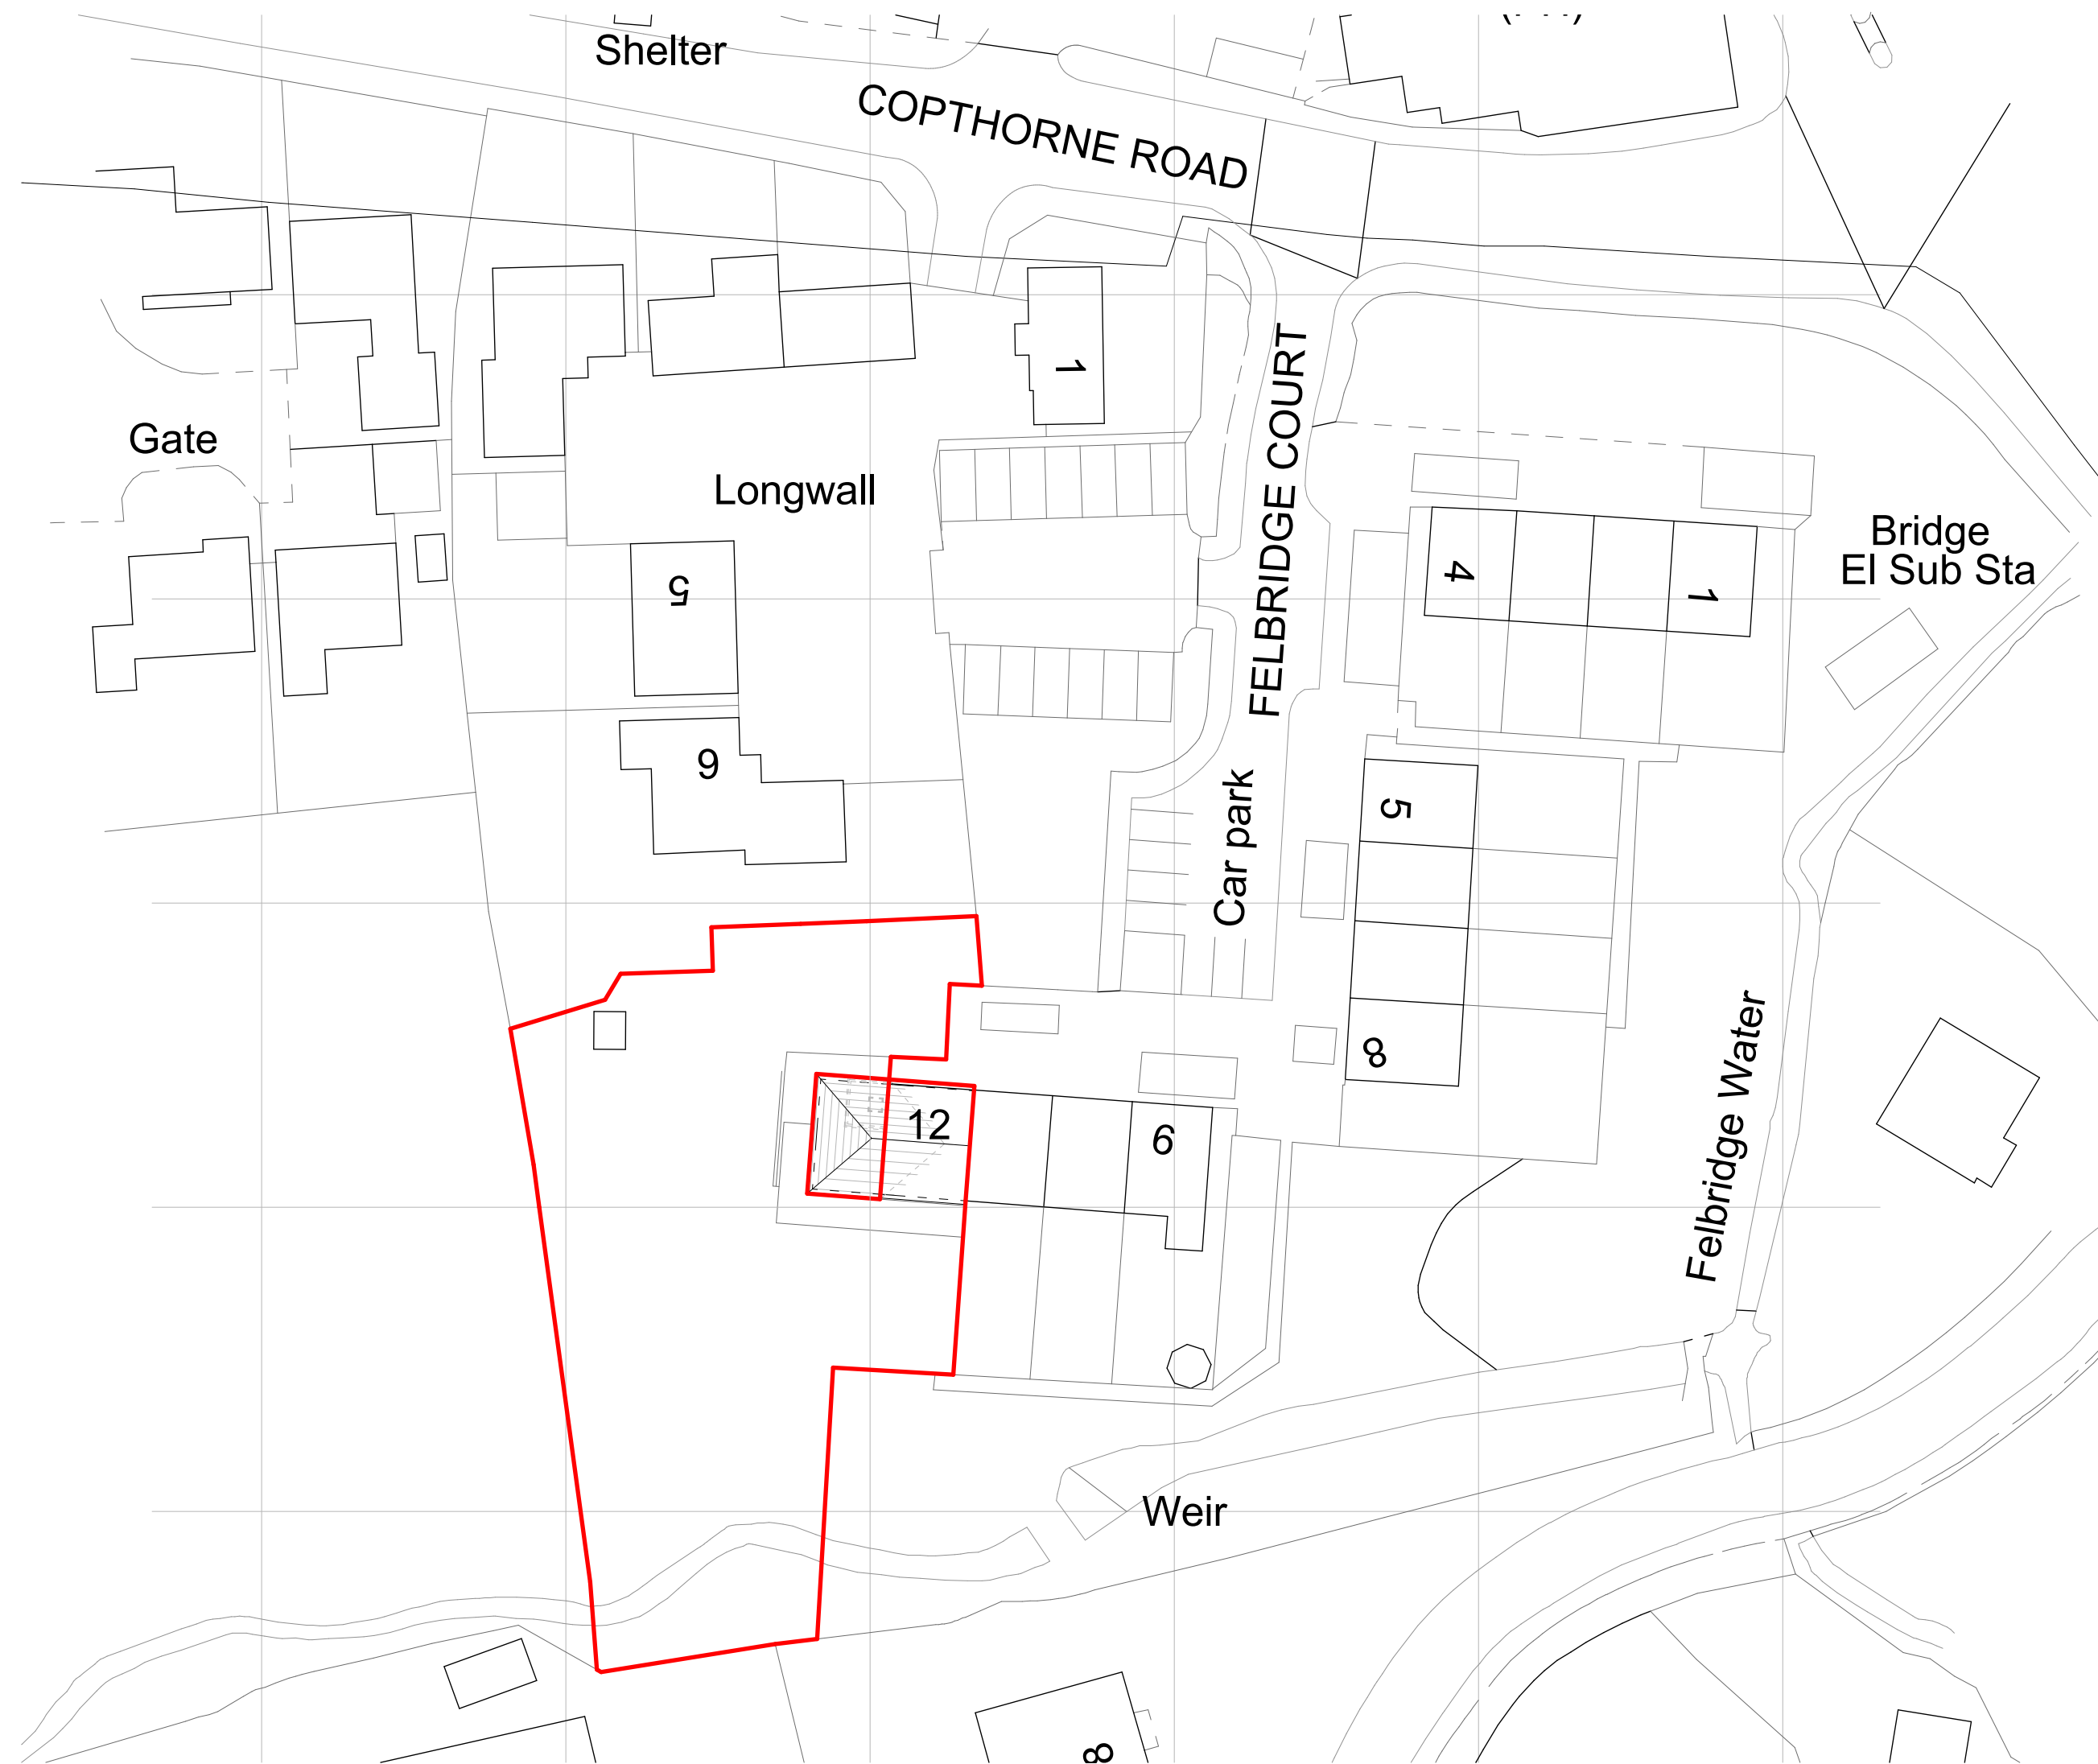

The logo for Ink Drawn Architecture features a stylized 'N' inside a circle, which is part of a larger geometric design. Below this, the text 'inkDRAWN' is written in a large, white, sans-serif font, with 'ink' in lowercase and 'DRAWN' in uppercase. Underneath 'inkDRAWN' is the word 'ARCHITECTURE' in a smaller, white, all-caps sans-serif font. At the bottom of the logo area, there is a row of four icons: a telephone, a globe, an envelope, and a magnifying glass. To the right of each icon is a corresponding piece of contact information: '0116 2555114', 'www.inkdrawn.com', 'mail@inkdrawn.com', and 'info@inkdrawn.com'. The entire logo and contact information are set against a dark blue background.

Project:  
Proposed double storey extension at 12 Felbridge Court, Copthorne Road, Felbridge

Drawing Title:  
Proposed Site Plan

Drawing Reference:  
11026-INK-FBC-ZZ-DR-A-01101

|                            |             |    |
|----------------------------|-------------|----|
| Scale: 1:500@A2            | Drawn by:   | NA |
| Status/Revision: WIP / P03 | Checked by: | DN |
| Date: November 2025        | Issued by:  | DN |

# Proposed