



REAR ELEVATION

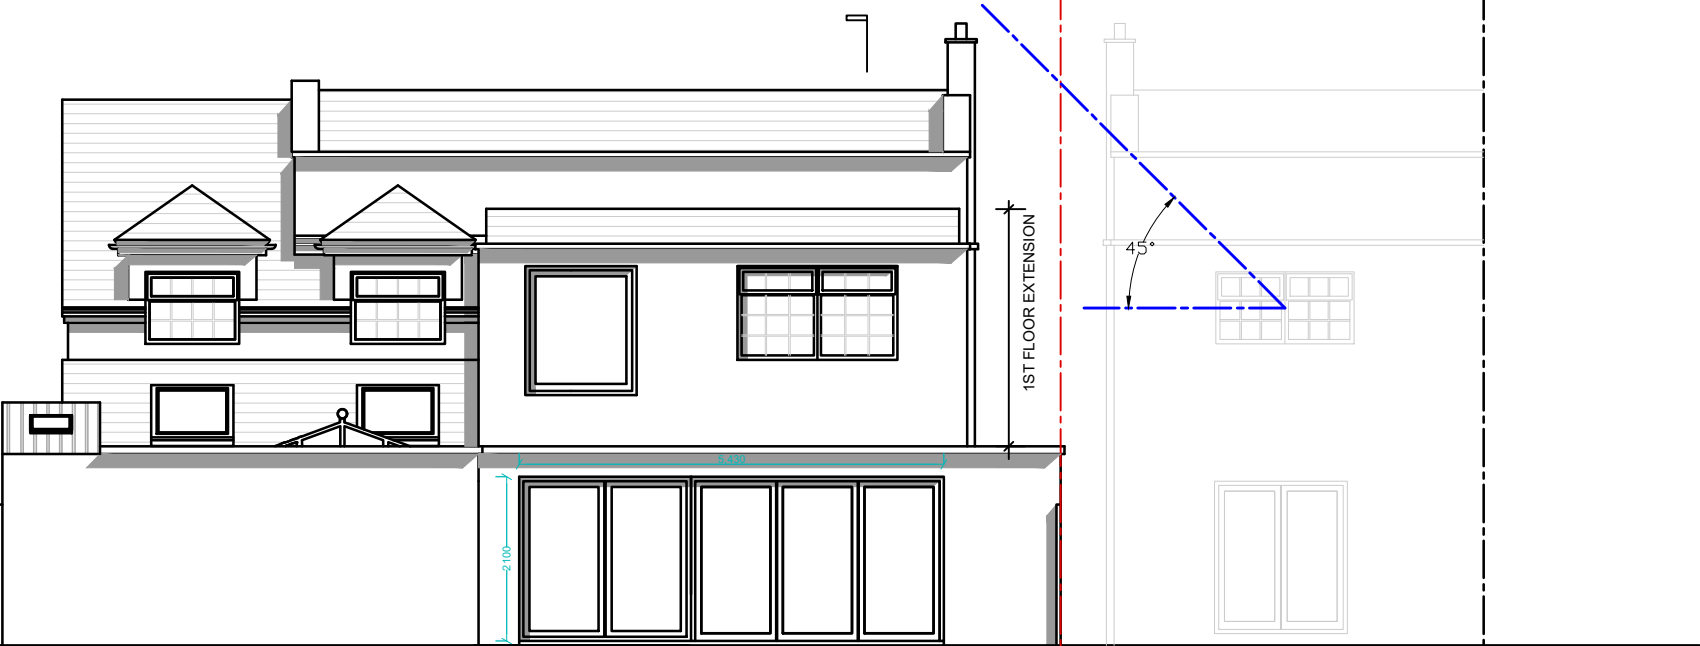


No. 35 BLUNTS WOOD

No. 33 BLUNTS WOOD

SECTION

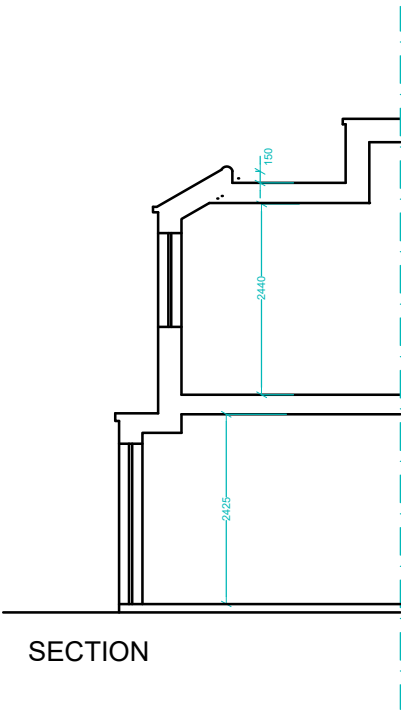

FIRST FLOOR PLAN

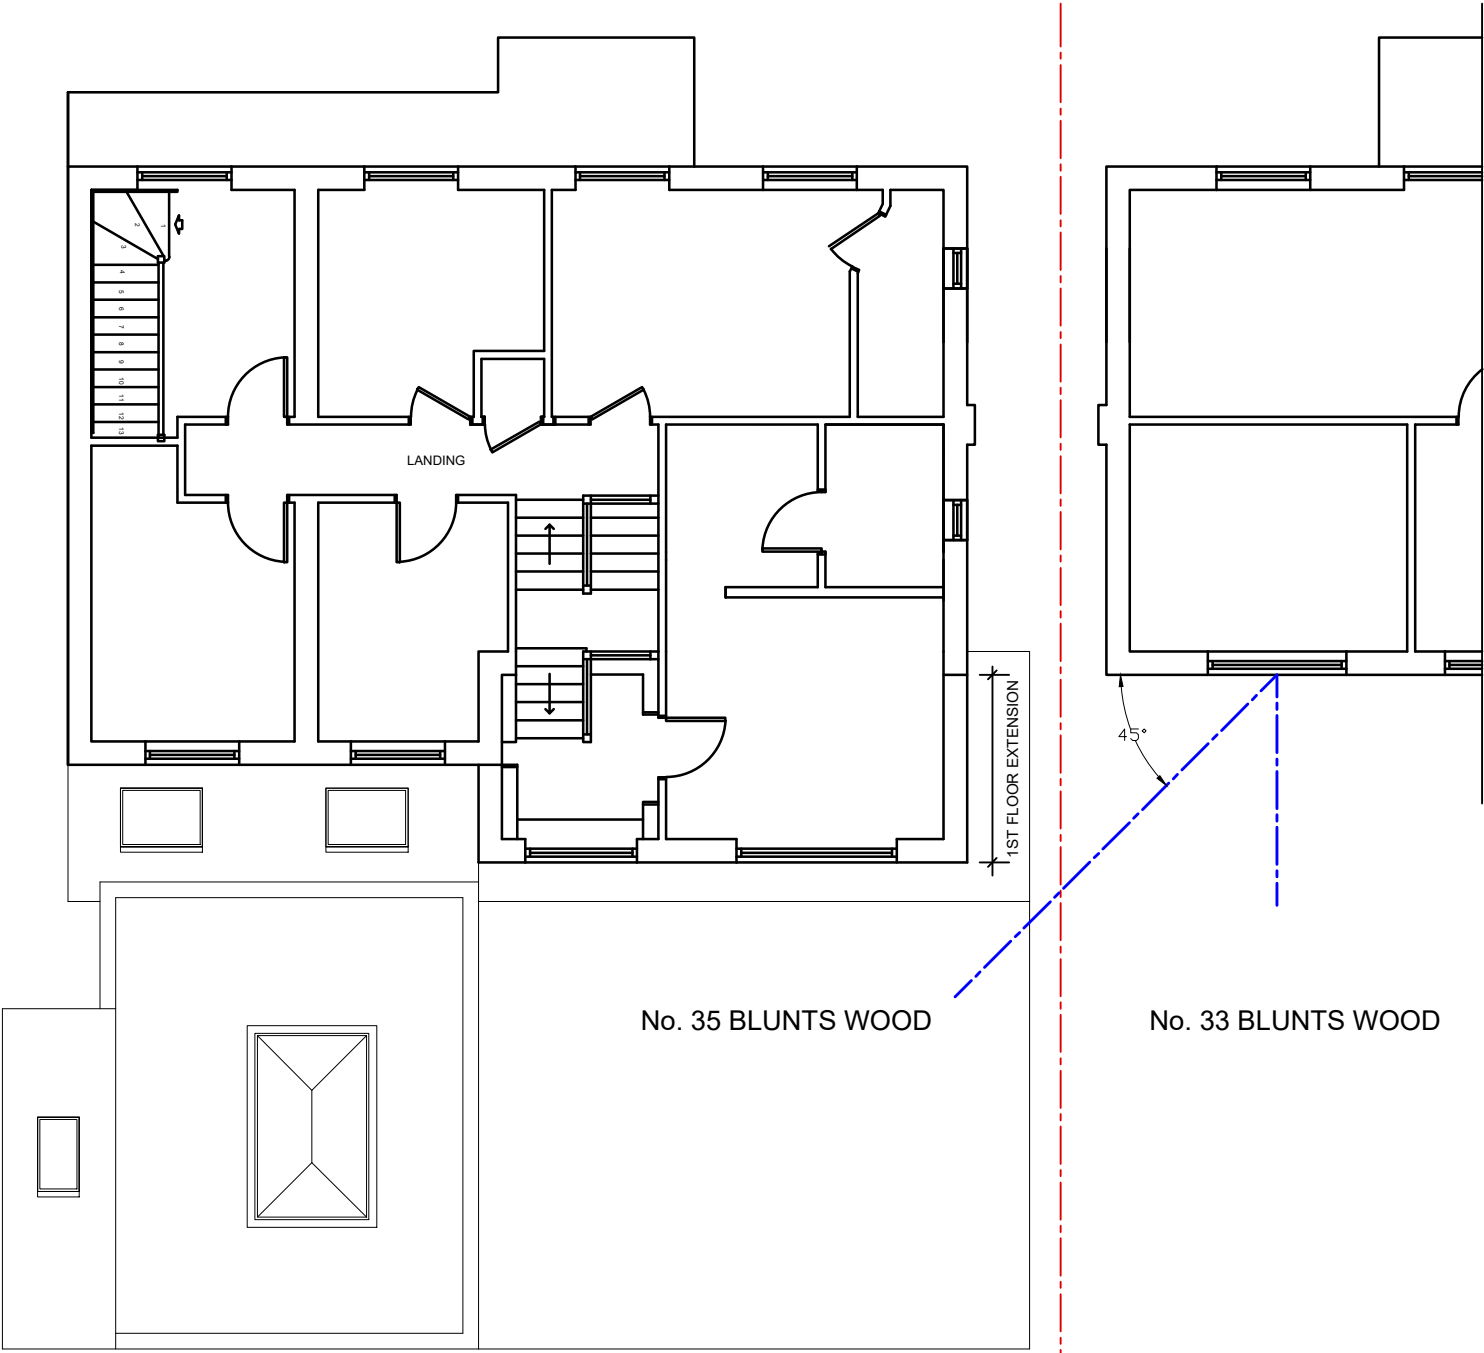

No. 35 BLUNTS WOOD

No. 33 BLUNTS WOOD

SKETCH
DRAWING

rev.	date	comment

amendments

Client

Site address

35 Blunts Wood
Haywards Heath

Job Title

Extension and internal
refurbishment

Daylight Diagram for 1st floor
extension

BUCHAN RUM

9 SAVILL ROAD
LINDFIELD
WEST SUSSEX RH162NY

E : info@buchanrumarchitecture.co.uk

Scale

1:100

Size

A3

Dm By

Drawing number.

24_223_PL_500

Rev.

01