




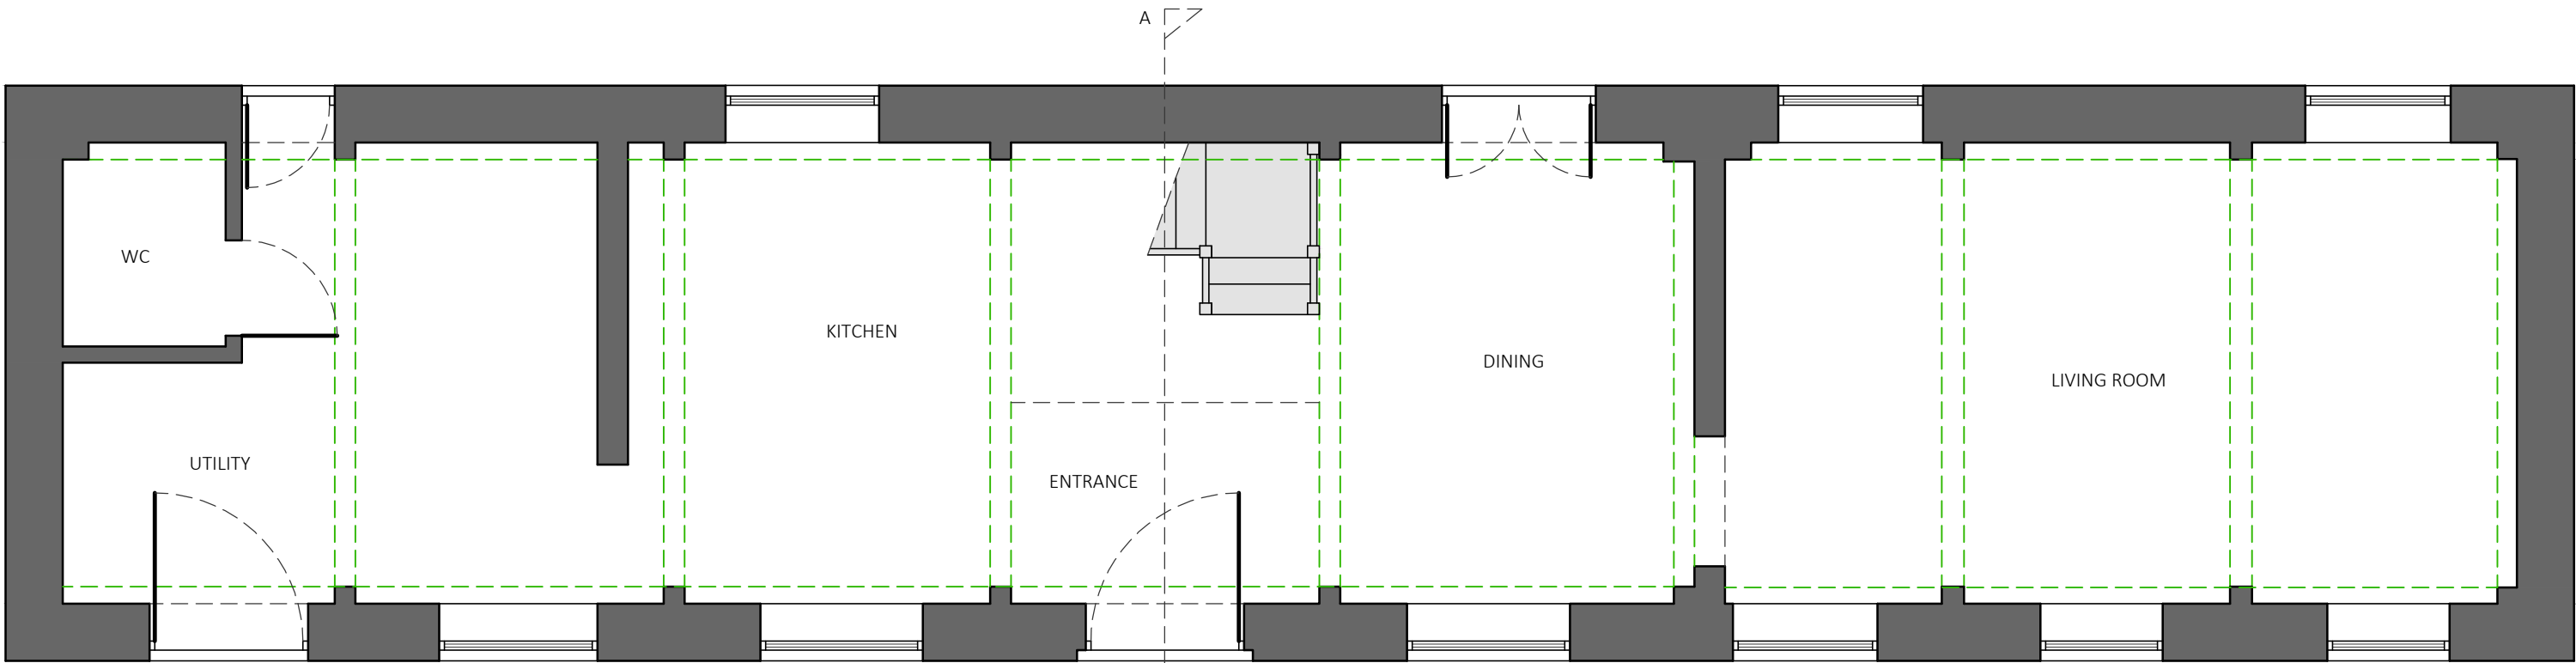


EXISTING GROUND FLOOR PLAN - 1:50@A2

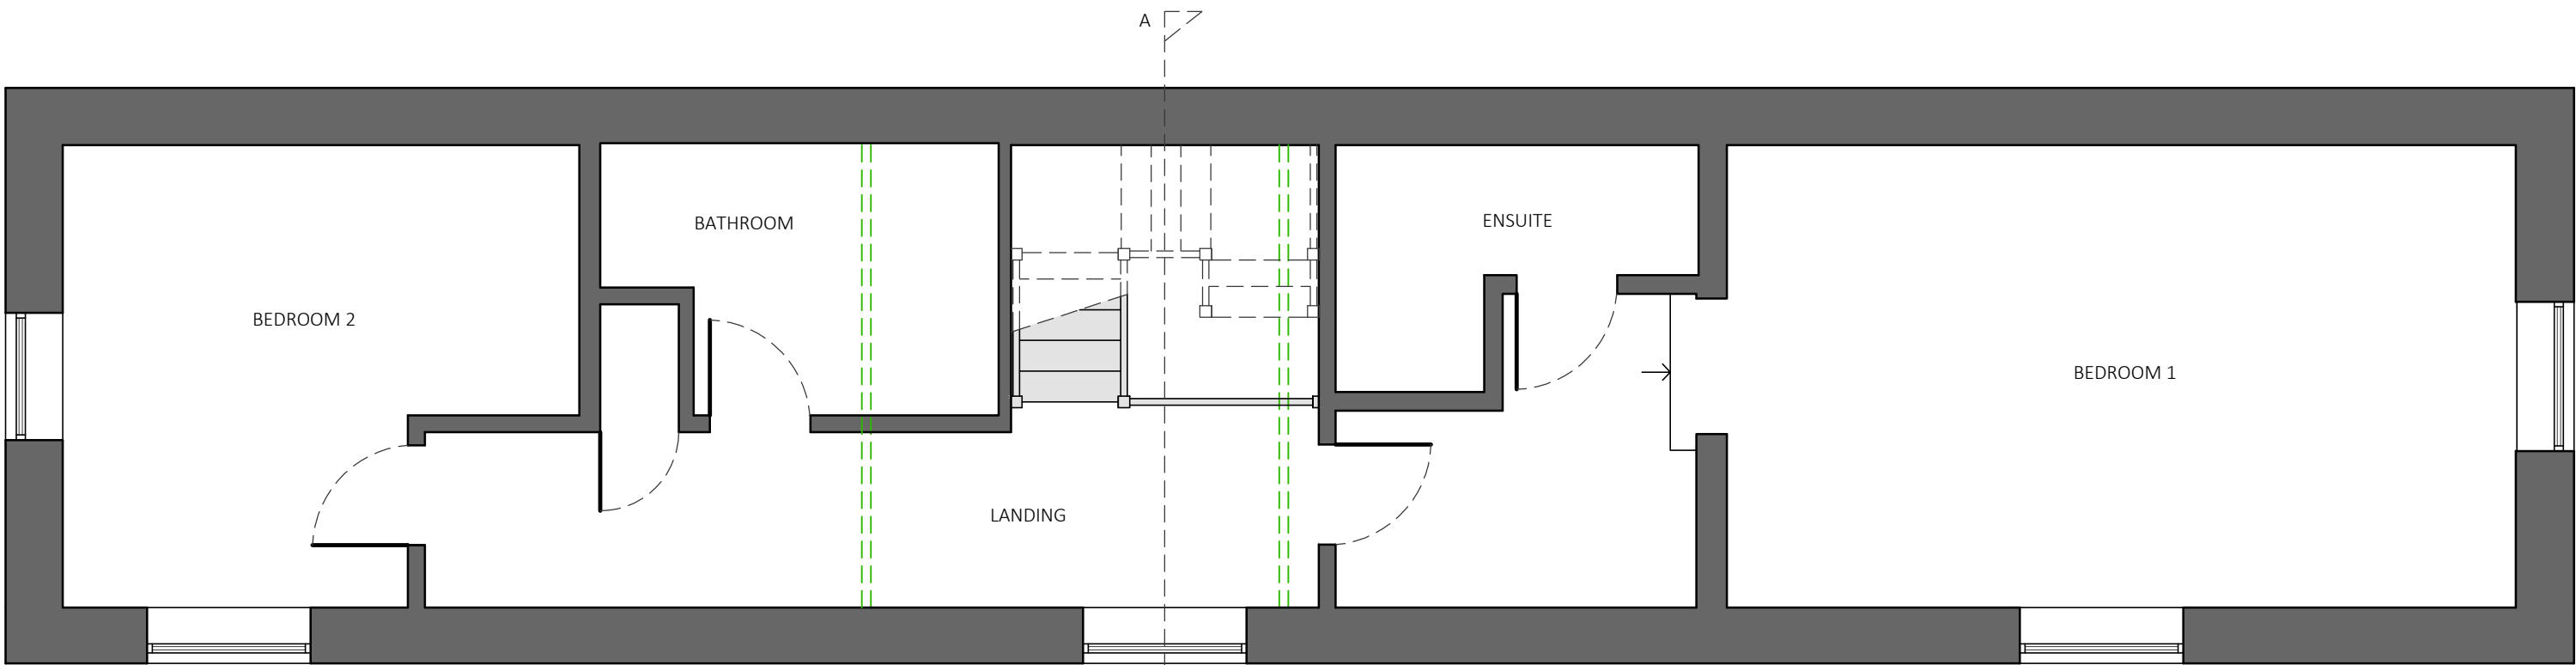

EXISTING FIRST FLOOR PLAN - 1:50@A2

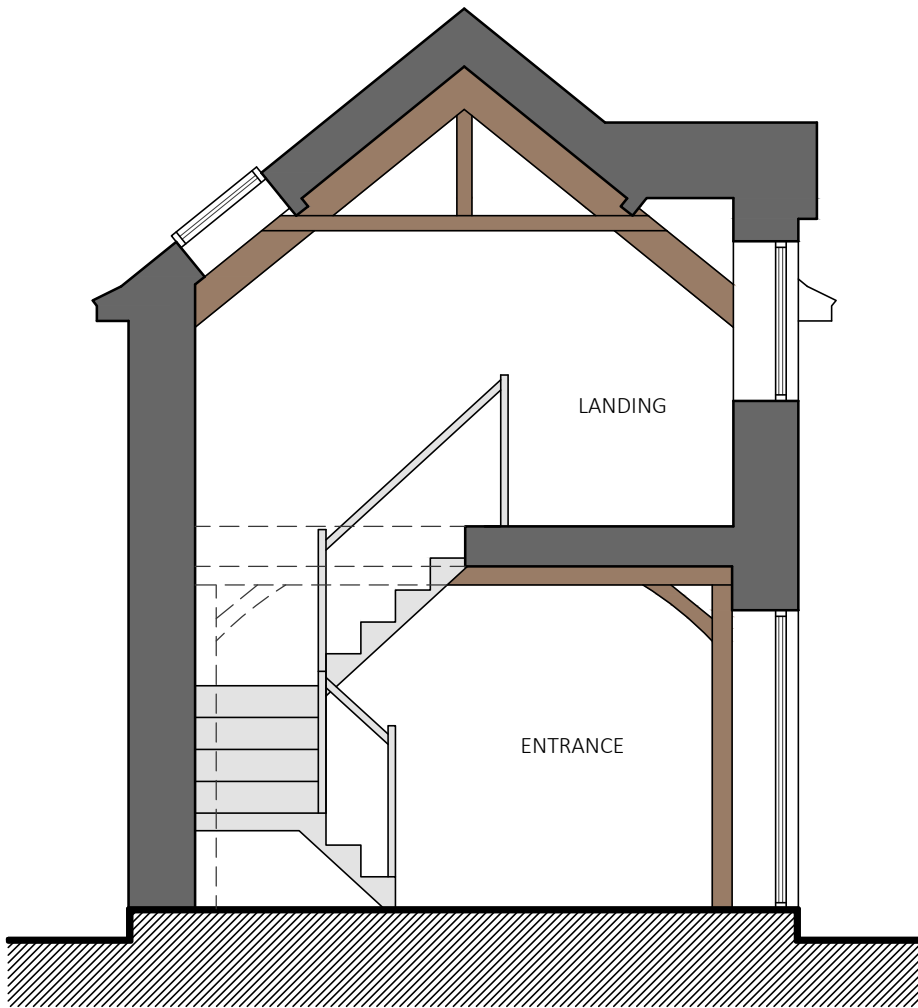


EXISTING SECTION A-A - 1:50@A2

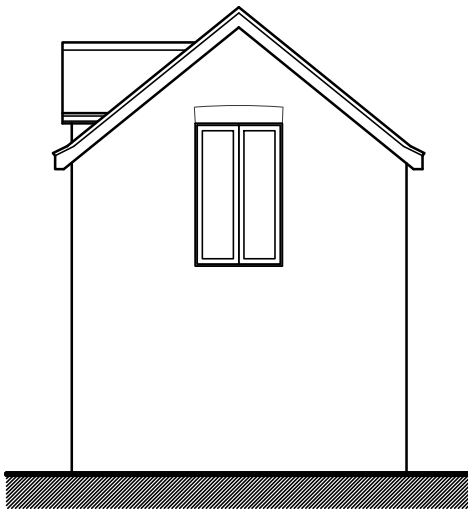


EXISTING NORTH ELEVATION - 1:50@A2



EXISTING EAST ELEVATION - 1:50@A2

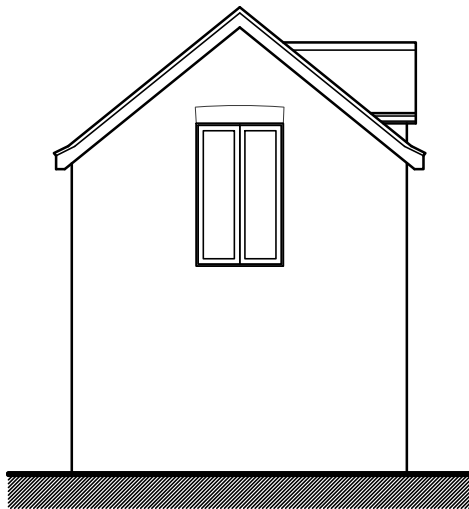

EXISTING SOUTH ELEVATION - 1:50@A2

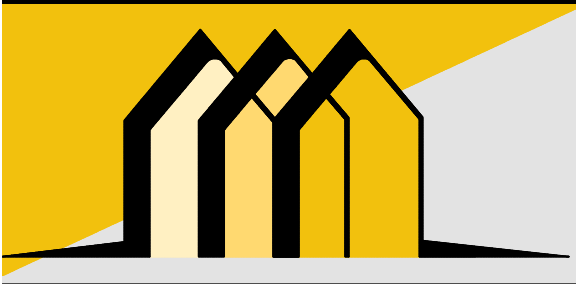

CONTACT INFO

E: Scott@EllisdonArchitecturalAssociates.co.uk
W: WWW.EllisdonArchitecturalAssociates.co.uk
M: 07828 189525

SCALE BARS



REVISION	DESCRIPTION	STATUS:	CLIENT:	MRS FRANKIE LUTMAN	SITE ADDRESS:
0		PLANNING	JOB REF:	583	RASHES FARM TURNERS HILL RH10 4PR
			DRG. NO:	01	
			TITLE:	EXISTING PLANS	
			DATE:	MAY 2024	
			SCALE:	1:50@A2	