


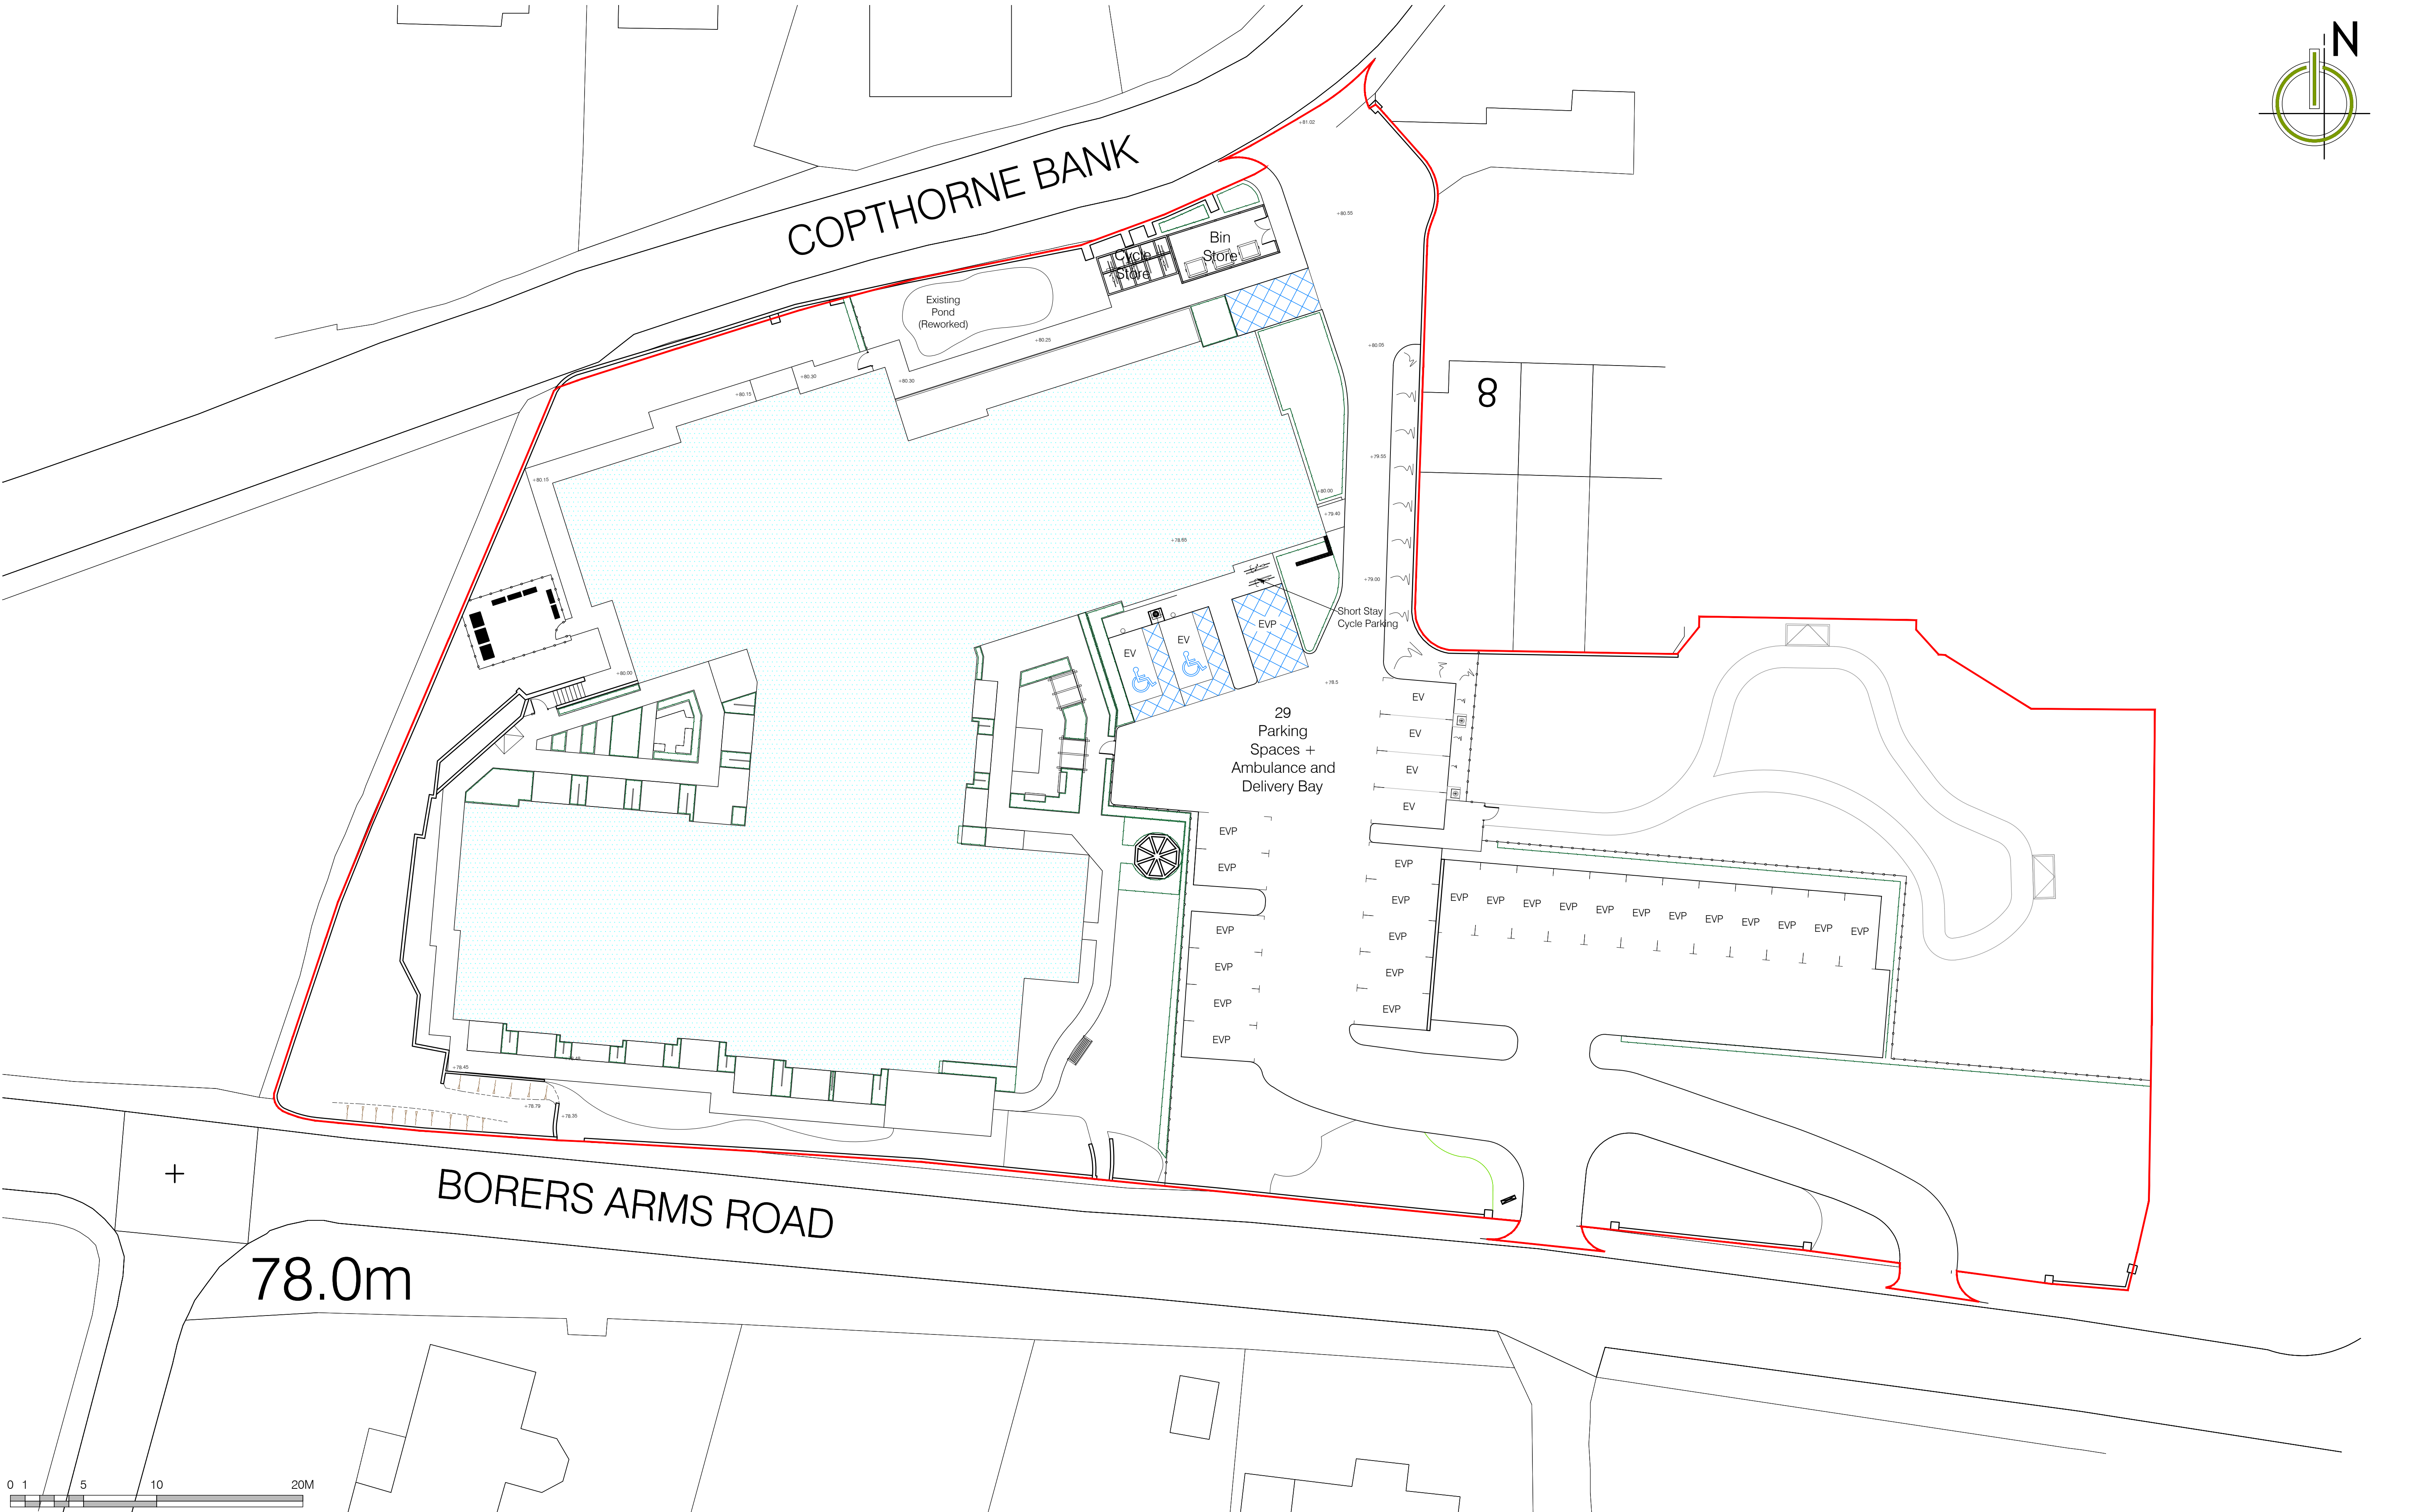

| Revision | Date | Description | Drawn |
|----------|------|-------------|-------|
| Rev      |      |             |       |

|                                            |        |            |             |   |         |
|--------------------------------------------|--------|------------|-------------|---|---------|
| Client                                     |        |            |             | <br>KWL Architects |         |
| CARE UK                                    |        |            |             |   |         |
| Project                                    |        |            |             |   |         |
| PROPOSED CARE HOME, FRANCIS COURT, CRAWLEY |        |            |             |   |         |
| Drawing                                    |        |            |             | <br>KWL Architects |         |
| EXISTING SITE PLAN                         |        |            |             |   |         |
| Scale                                      |        | Date       | Drawn       |   | Checked |
| 1:200 @ A1                                 |        | 02.07.2026 | MA          |   |         |
| Job No                                     | Dwg No | Revision   | Status      |   |         |
| 5289                                       | PL101  |            | PRELIMINARY |   |         |

Poplar House Hazell Drive  
Newport S.Wales NP108FY  
T.+44 (0)1633 81 71 71  
[www.kwlarchitects.co.uk](http://www.kwlarchitects.co.uk)