



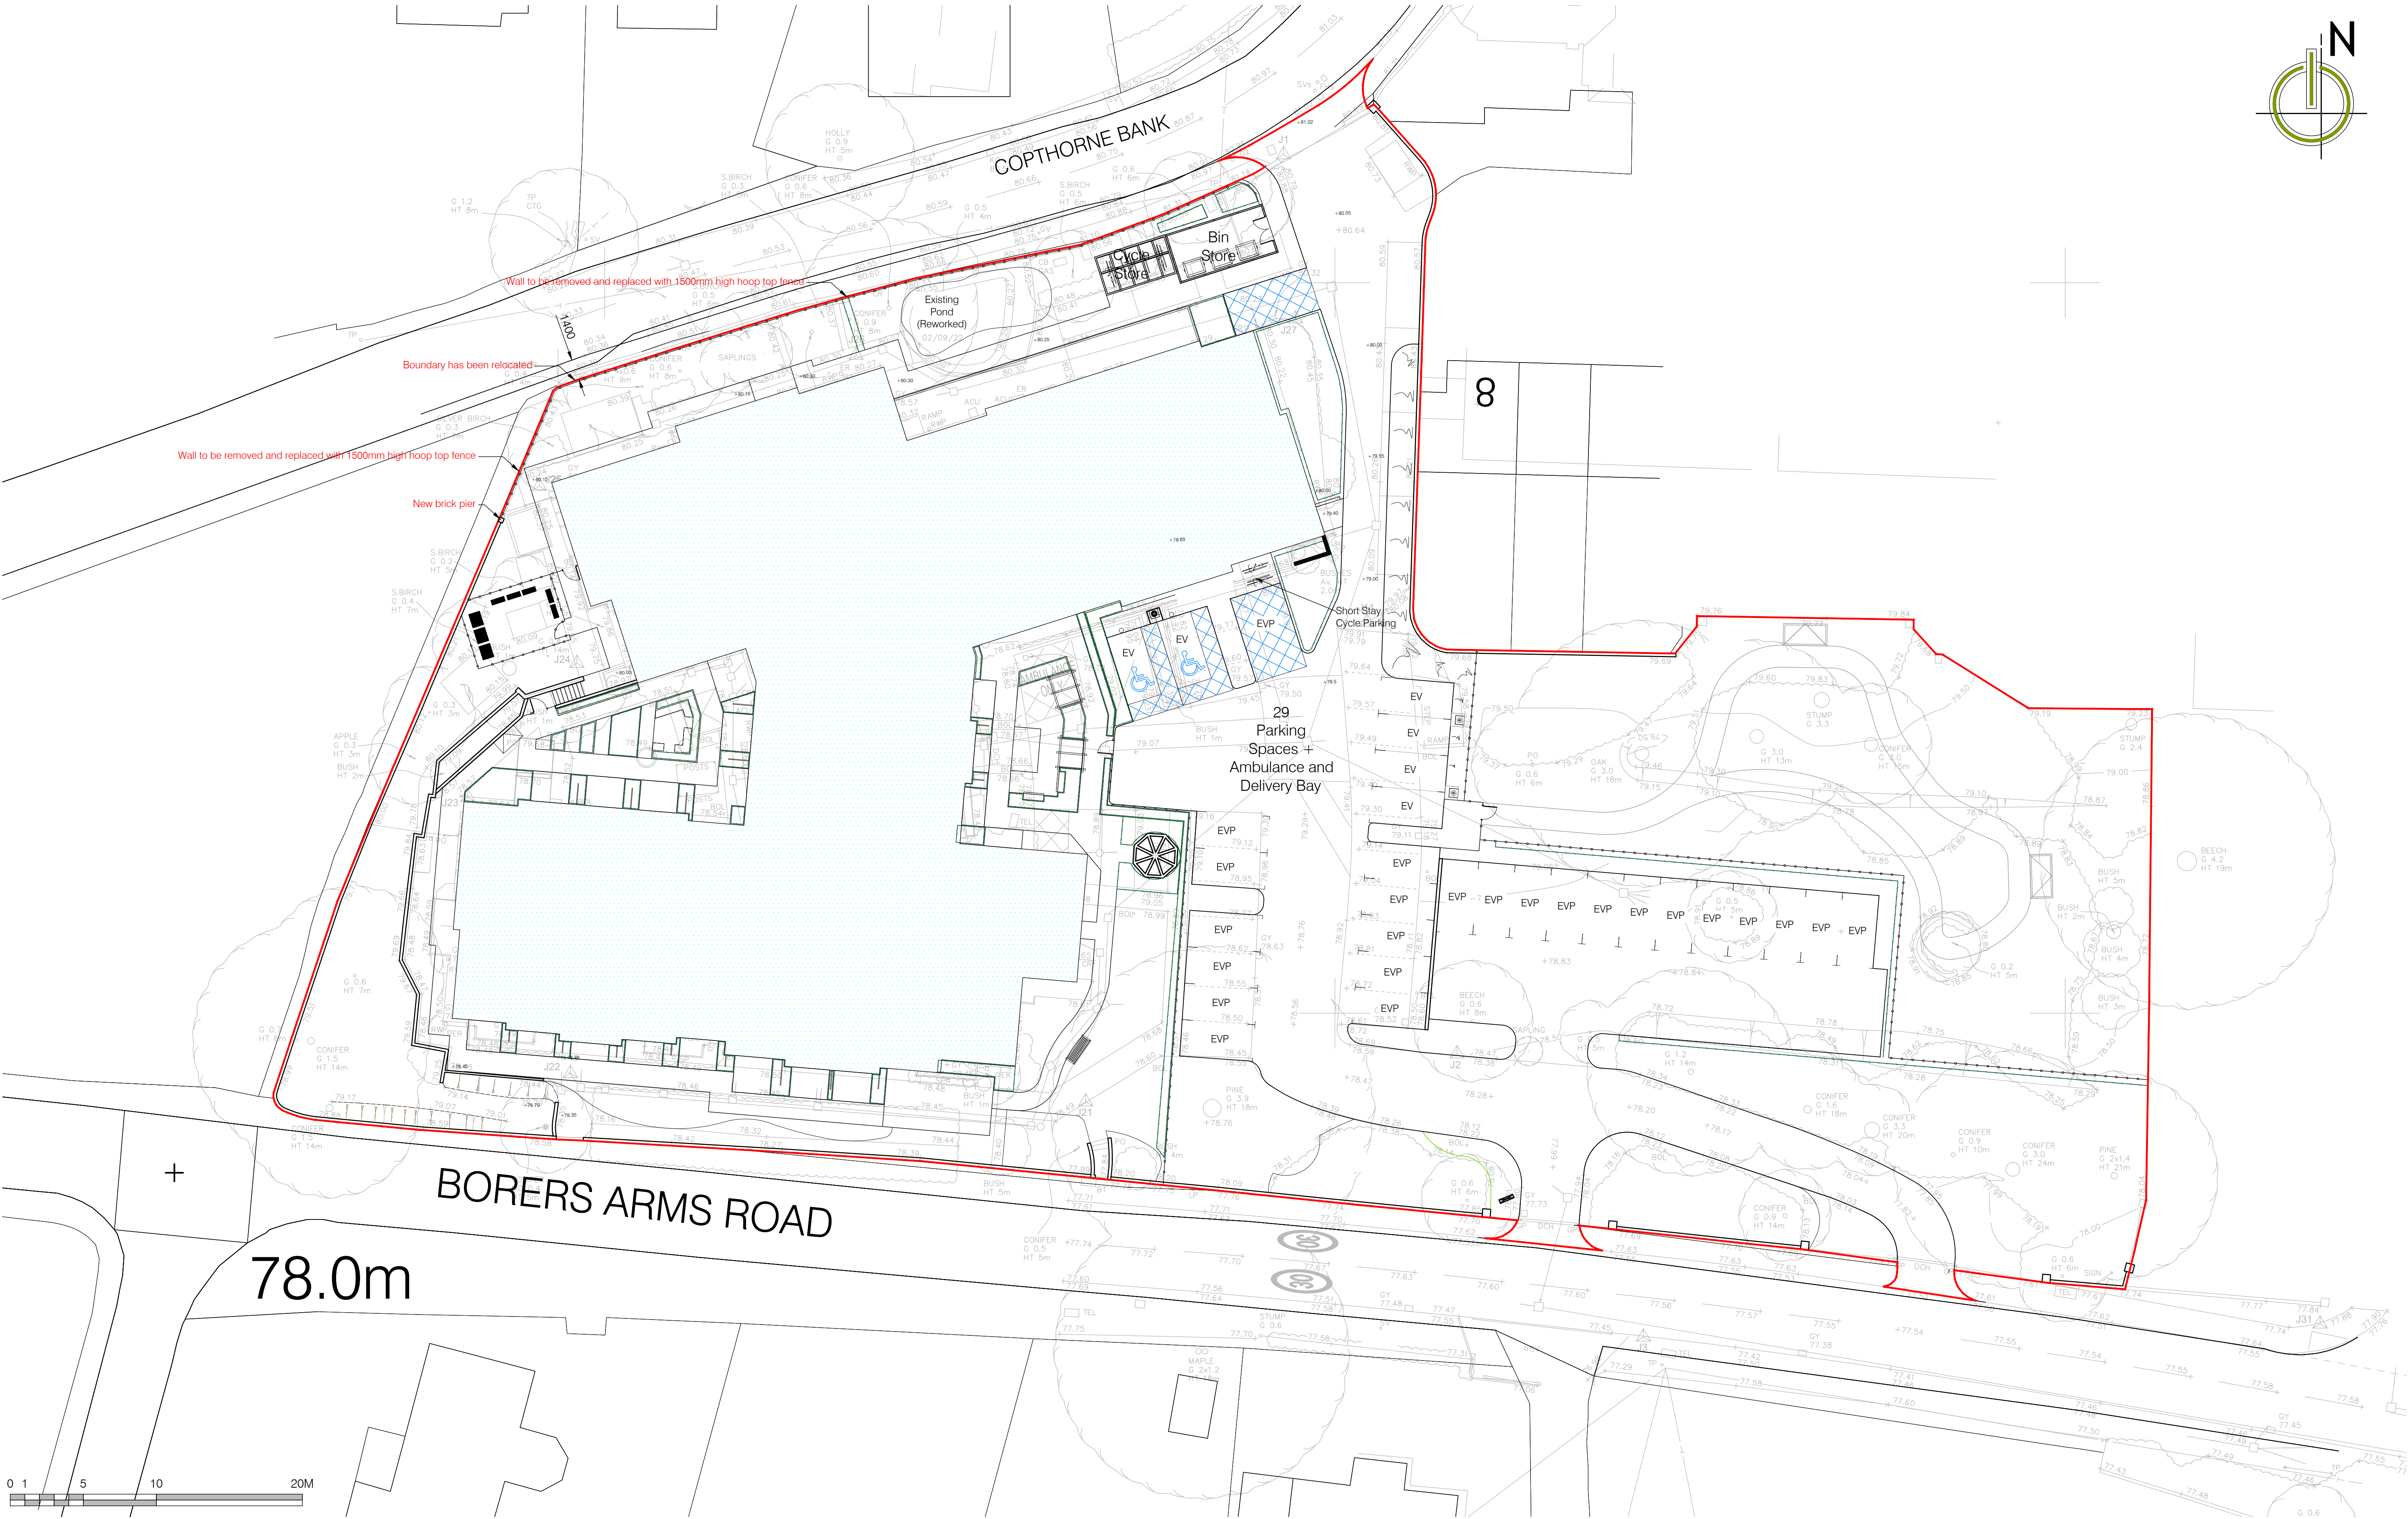

This drawing is covered by copyright which remains with KWL Architects Ltd. and must not be reproduced in any form without their express permission. This drawing should not be scaled for construction purposes, use figured dimensions only.

Revision	Date	Description	Drawn
Rev			

Client	CARE UK
Project	CARE HOME, FRANCIS COURT, CRAWLEY
Drawing	PROPOSED SITE PLAN
Scale	1:200 @ A1
Date	02.07.2026
Drawn	MA
Checked	
Job No.	5289
Dwg No.	PL102
Revision	
Status	PLANNING

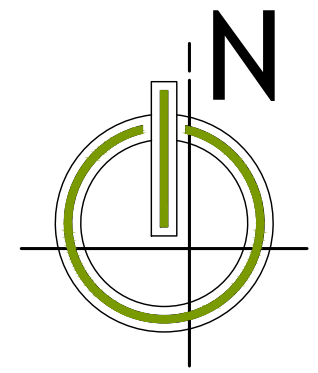

KWL Architects

Poplar House Hazell Drive
Newport S.Wales NP108FY
T.+44 (0)1633 81 71 71
www.kwlarchitects.co.uk