



This drawing is subject to Copyright and must not be copied or otherwise reproduced without the express permission of NPR Associates


Do not scale from this drawing
(scaling for planning purposes only is acceptable)
All dimensions to be verified by the contractor

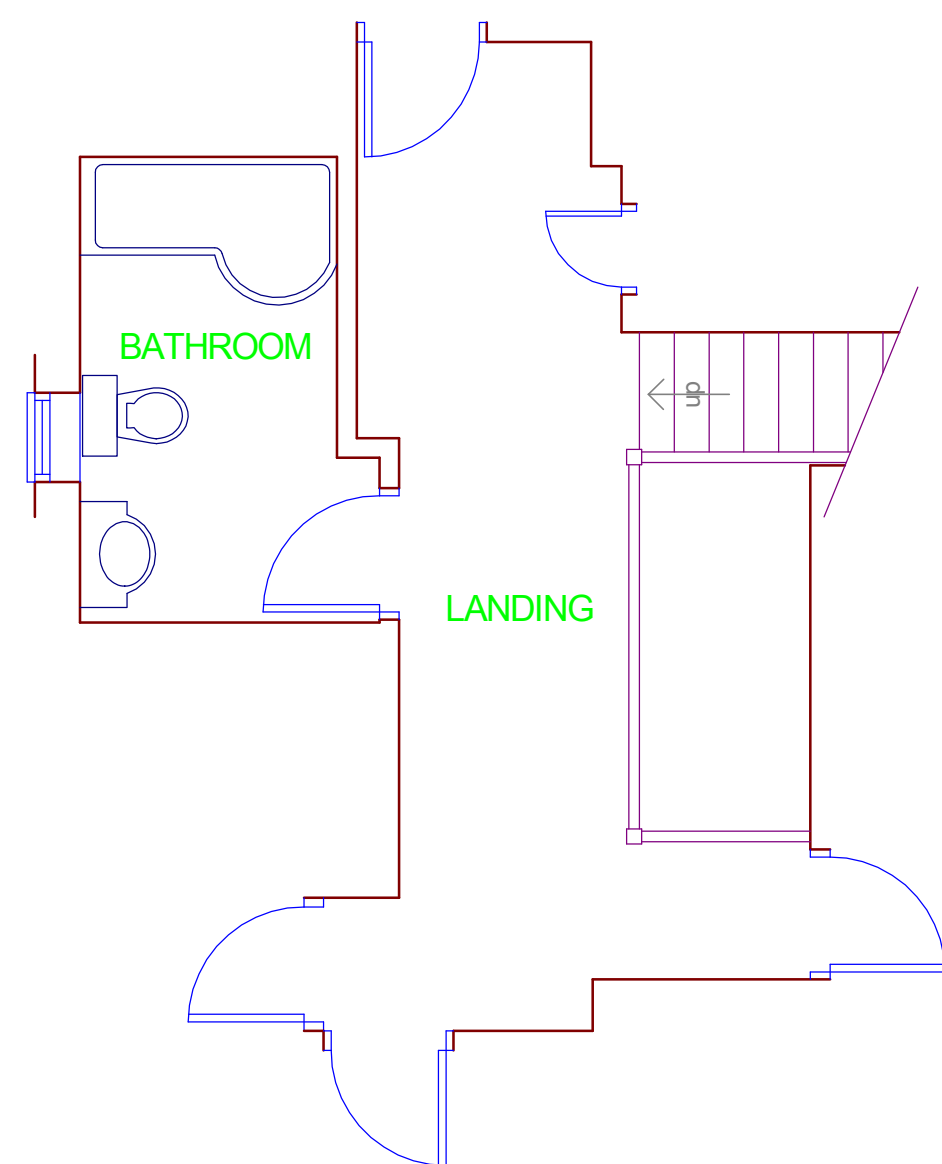

PART FIRST FLOOR PLAN

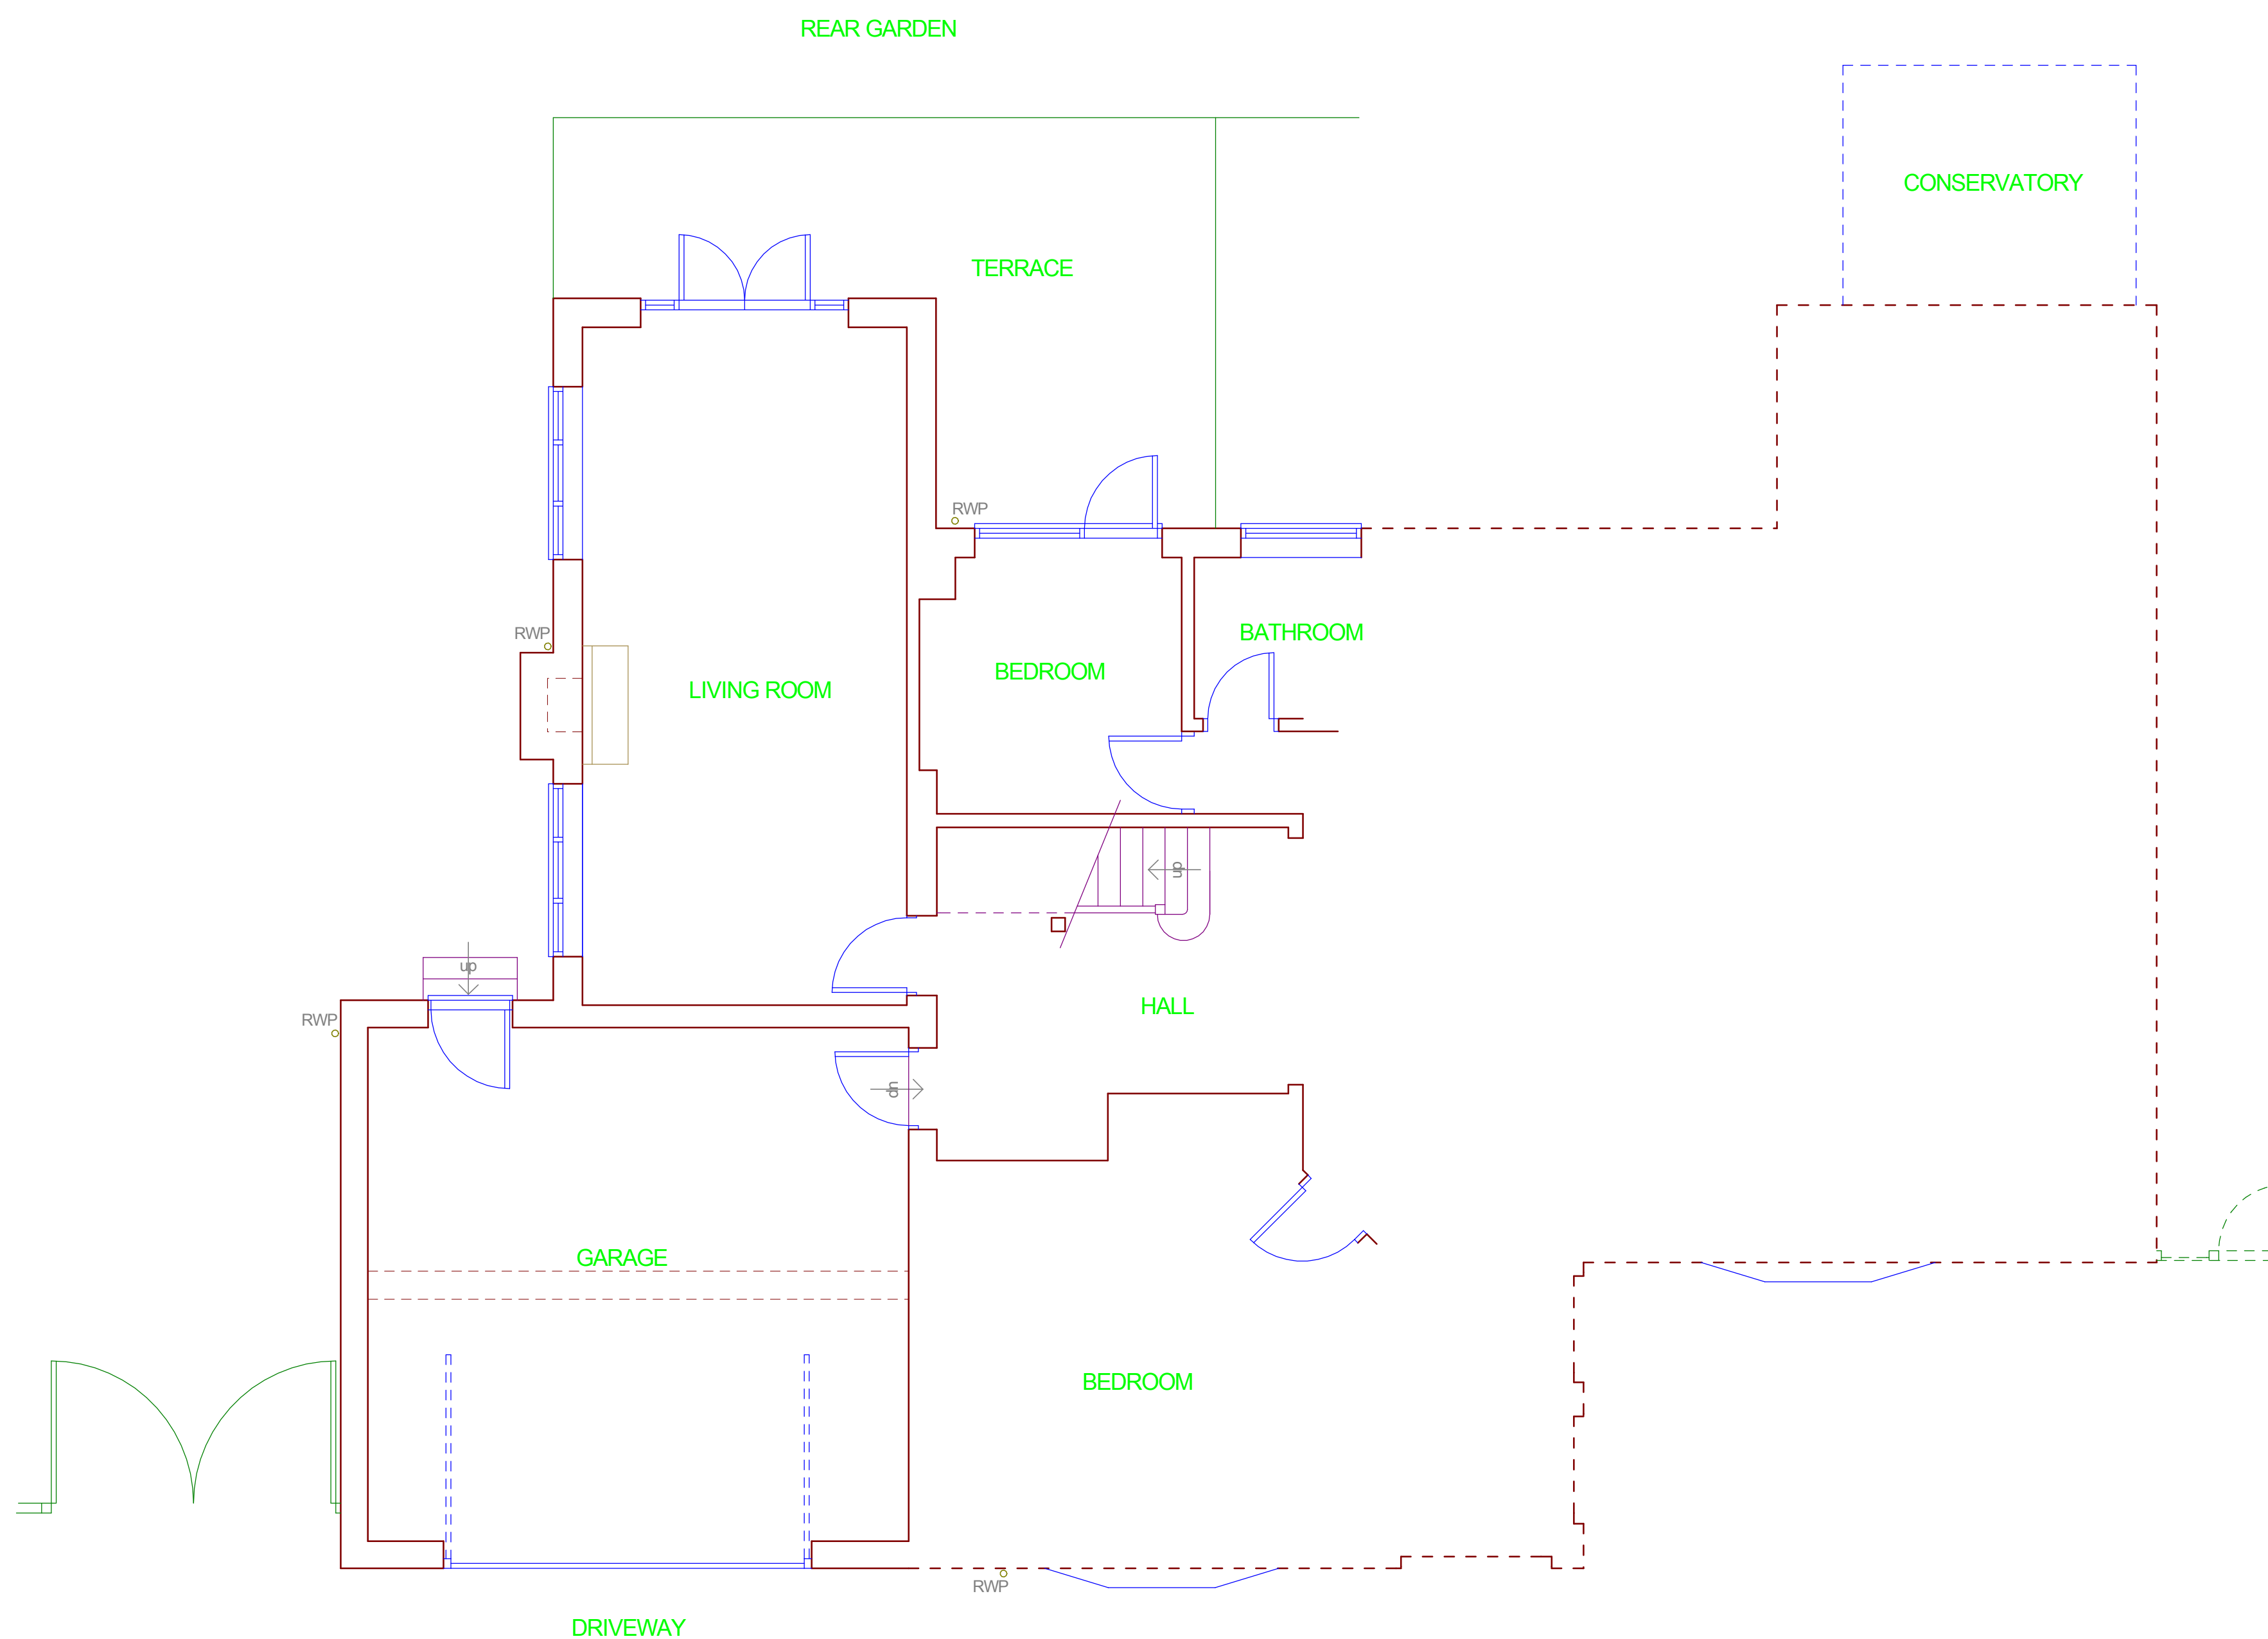

GROUND FLOOR PLAN

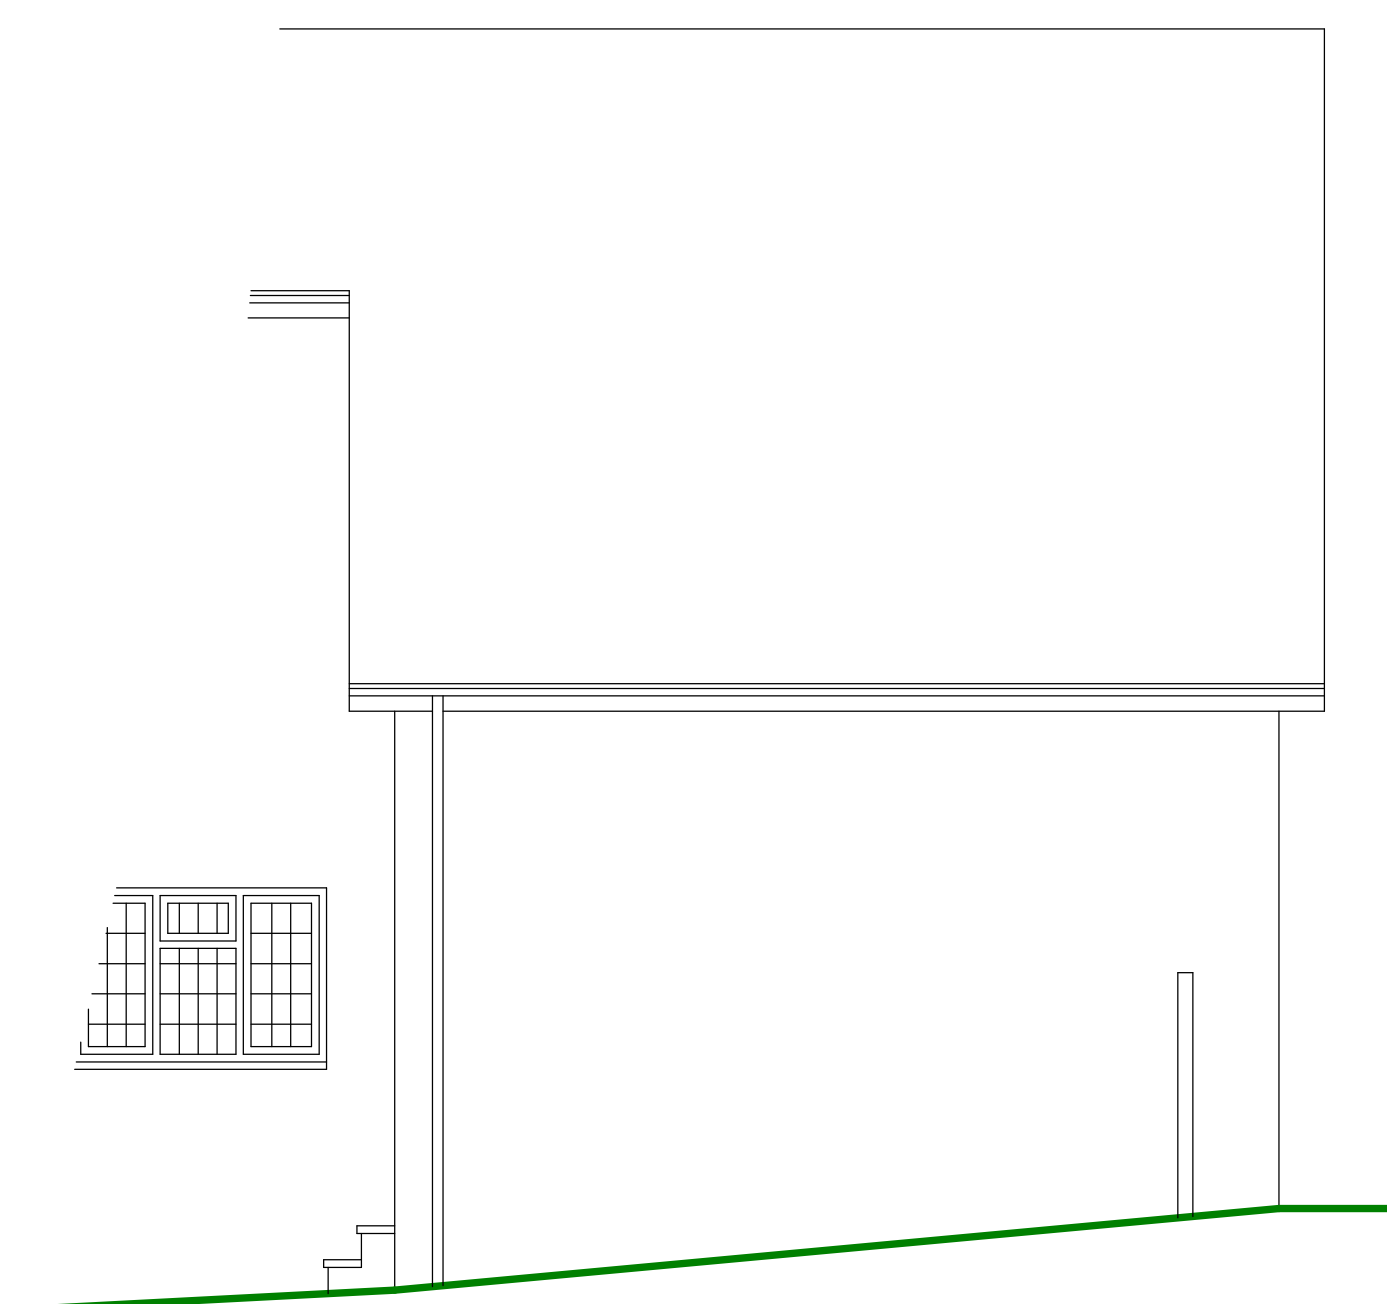

PART LEFT FLANK ELEVATION



FRONT ELEVATION

A Part left flank elevation added

Oct 2025



17 Heath Grove, Maidstone, Kent
ME16 9AS
Tel 07506 904195

Client	
--------	--

MR. & MRS. J. BURCHETT

Project	
---------	--

"THE SPINNEY",
CHAPMANS LANE, WEST SUSSEX
RH19 1JA

Title

EXISTING PLANS AND
FRONT ELEVATION

Scale 1:50@A1

Date	OCT 2
------	-------

Drawing No	NPR/25/11/01
------------	--------------

Rev
A