


FOR PLANNING
PURPOSES ONLY

NOT FOR CONSTRUCTION

TO BE READ IN CONJUNCTION WITH
STRUCTURAL ENGINEER'S DRAWINGS, DETAILS
AND SPECIFICATIONS

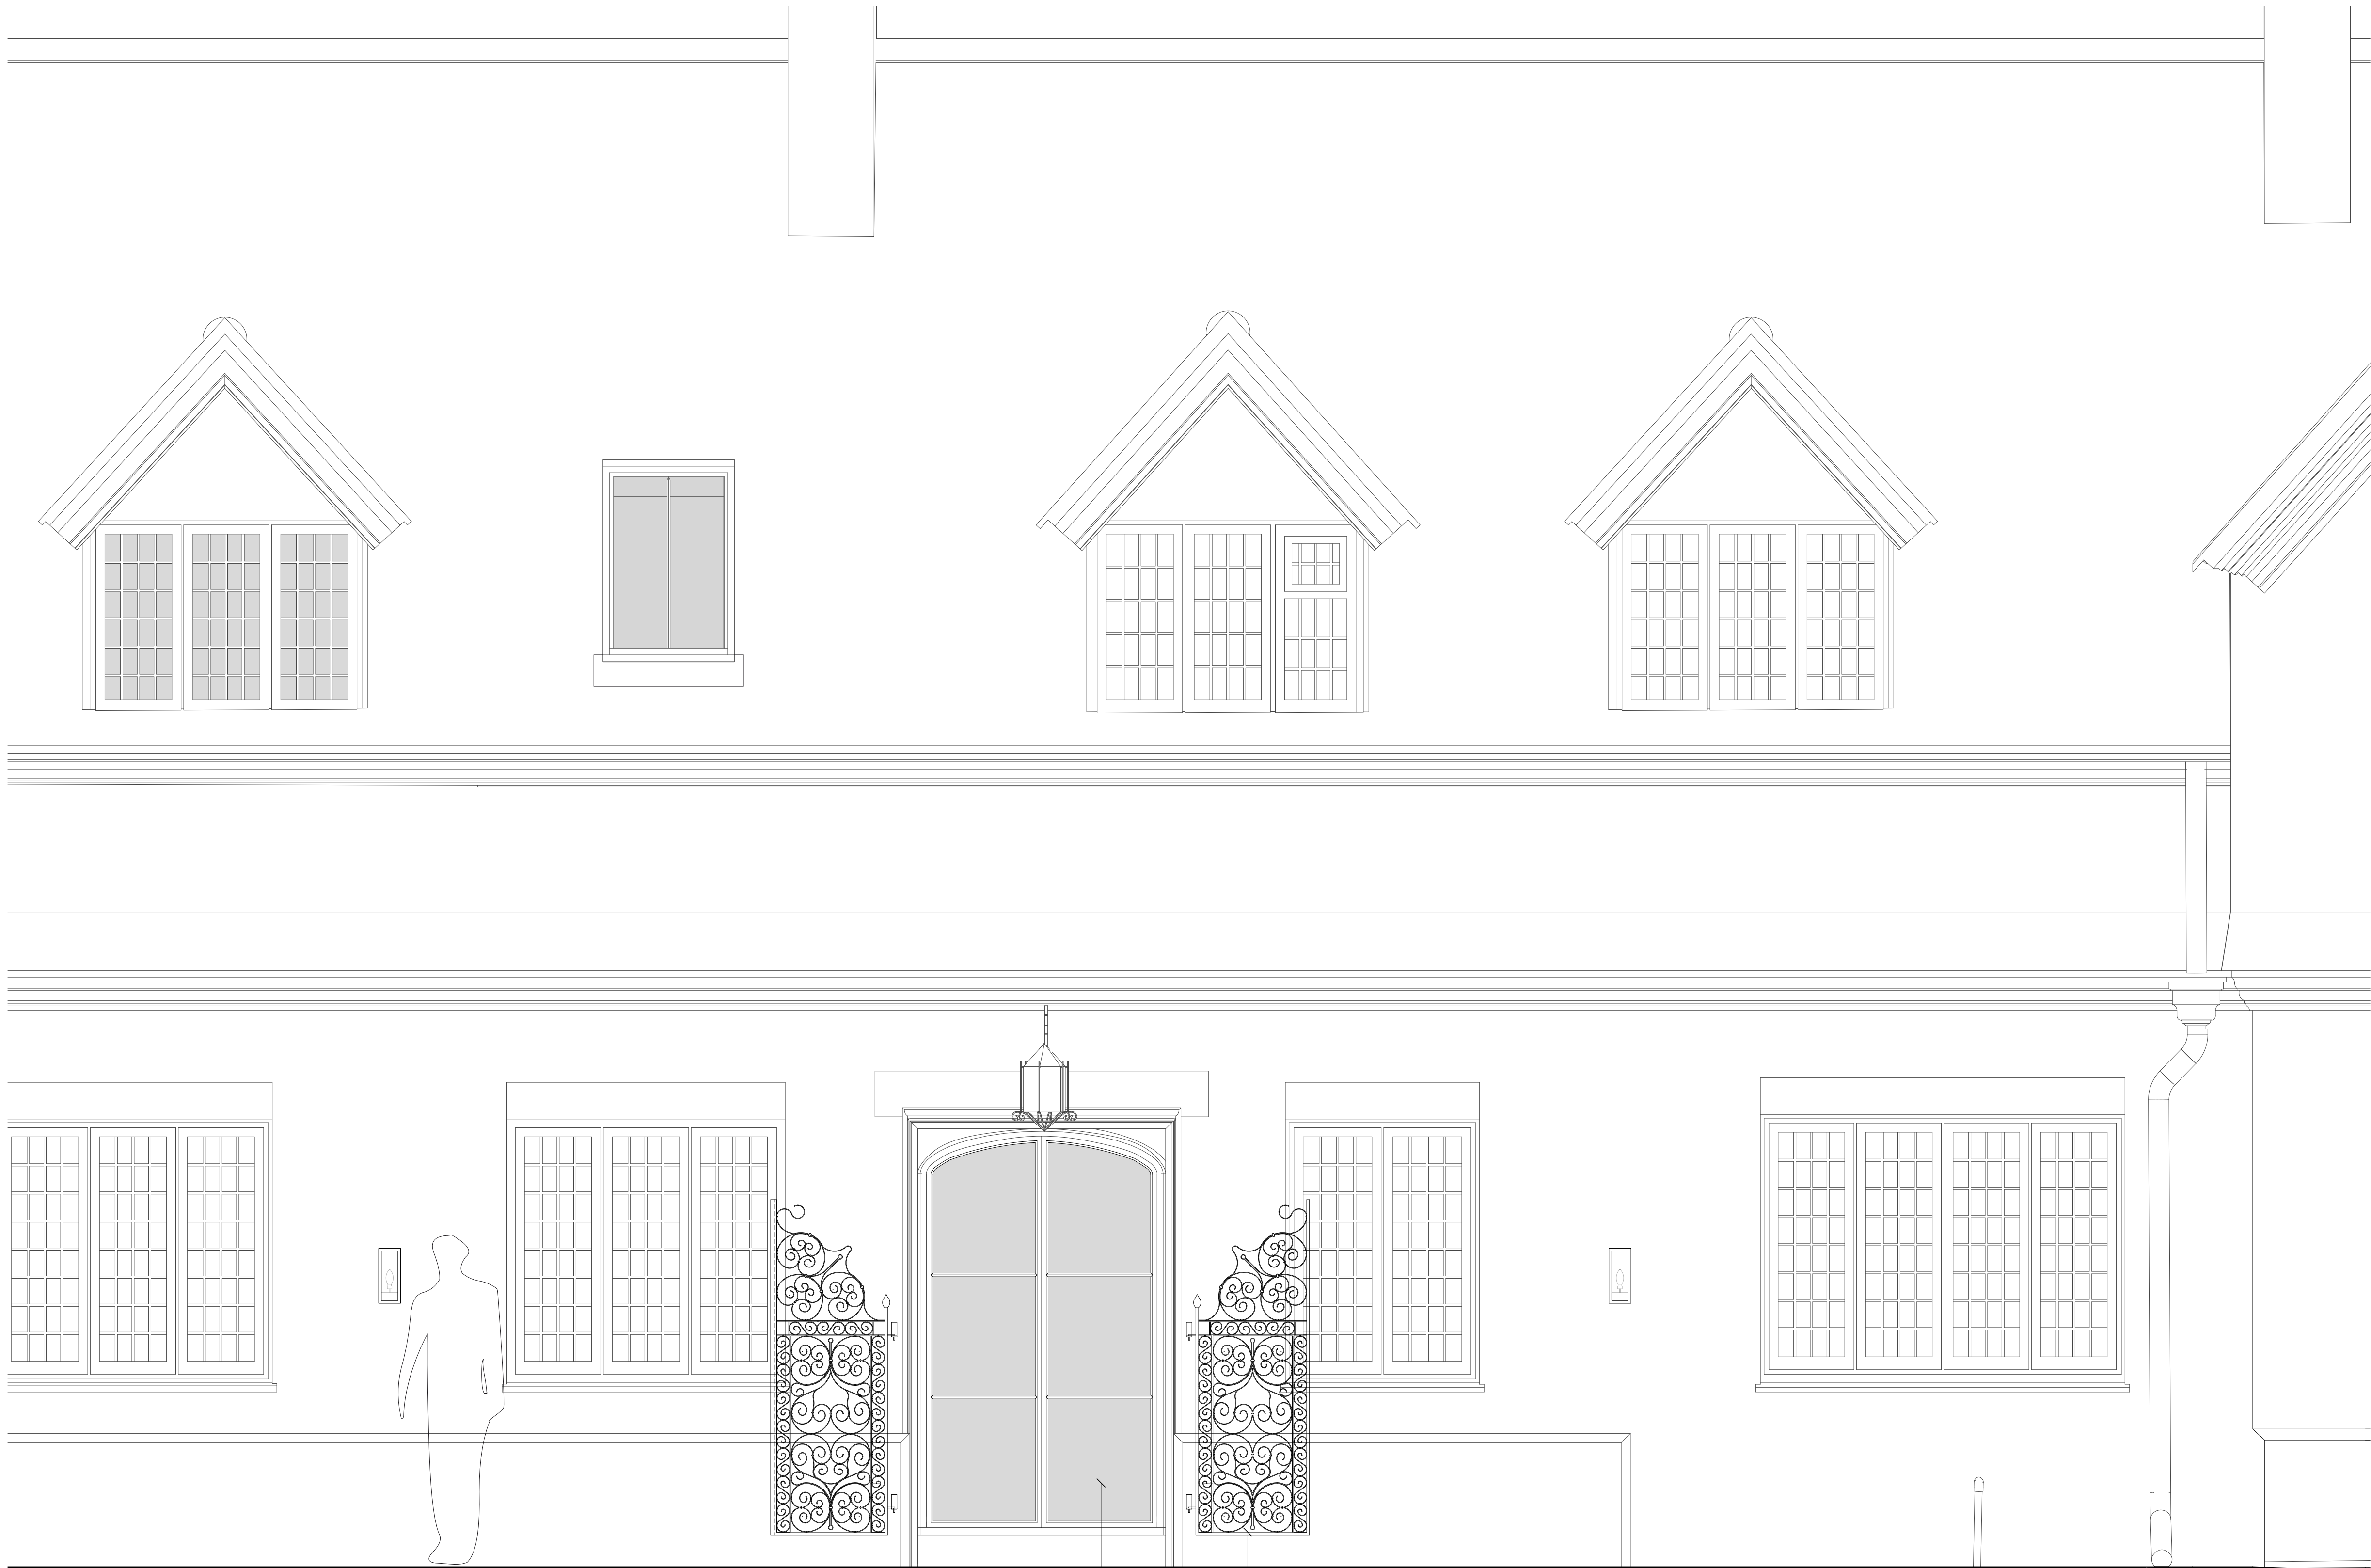


- ALLOWANCE FOR ORIGINAL GATES TO BE REFURBISHED
AND REINSTALLED, SECURED OPEN. EXISTING PINTLES TO
BE REMOUNTED TO ENABLE TO BE FIXED OPEN. SEE
HERITAGE REPORT FOR FURTHER INFORMATION

- ALLOWANCE FOR EXISTING TIMBER DOORS TO BE
REPLACED WITH CRITIAL STYLE GLAZED DOORS TO
MAXIMISE CONNECTIVITY TO THE COURTYARD. SEE
EXTERIOR ELEVATIONS AND DAS FOR FURTHER
INFORMATION

MULBERRY COTTAGE - REAR ELEVATION AS PROPOSED

SCALE 1:20 ON AN A1 SHEET

 

SCALE 1:100 ON AN A1 SHEET

REV.	DATE.	BY.	AMENDMENT.	CHK.
------	-------	-----	------------	------

FEASIBILITY



2 Lucastes Mews, Paddockhall Road,
Haywards Heath,
West Sussex, RH16 1HE
01444 452604
hb@gouldbaxter.co.uk
www.gouldbaxter.co.uk

NOTES:
DO NOT SCALE OFF THIS DRAWING UNLESS FOR PLANNING PURPOSES.
CHECK ALL DIMENSIONS ON SITE BEFORE ANY WORK IS COMMENCED.
ALL GOODS MATERIALS AND WORKMANSHIP MUST CONFORM WITH
CURRENT BUILDING REGULATIONS, BRITISH STANDARDS AND CODES OF
PRACTICE.

COPYRIGHT OF THIS DRAWING IS RETAINED BY GOULD BAXTER AND IT MUST
NOT BE REPRODUCED WITHOUT WRITTEN CONSENT.

CLIENT: MR. B PAINTER & MS E
GOODWIN

PROJECT: MULBERRY COTTAGE
OLD PLACE
HIGH STREET
LINDFIELD
RH16 2HU

DRAWING: MULBERRY COTTAGE - REAR
ELEVATION AS PROPOSED

DATE. 22.07.25	SCALE AT A1. AS NOTED	DRAWN BY: MC CHECKED BY:
-------------------	--------------------------	-----------------------------

JOB NO. CH954	DRAWING NO. PL.004	REV.
------------------	-----------------------	------