


--- PROPOSED DEMOLITION

▨ PROPOSED NEW INTERNAL & EXTERNAL WALLS

N

PLANNING DRAWING

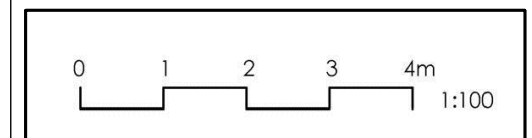

SARAH BREEZE RIBA

Client

Ashley & Anna Swan

Project

12 Sheppeys
Haywards Heath
West Sussex RH16 4NZ

Title

Proposed Ground & First Floor Plans

Drawn by

SB

Checked by

AS&AS

Scale

A3 @ 1:100

Date

11/04/2025

Project no.

BA205



Dwg. no.

10

Revision

--

Prelim.

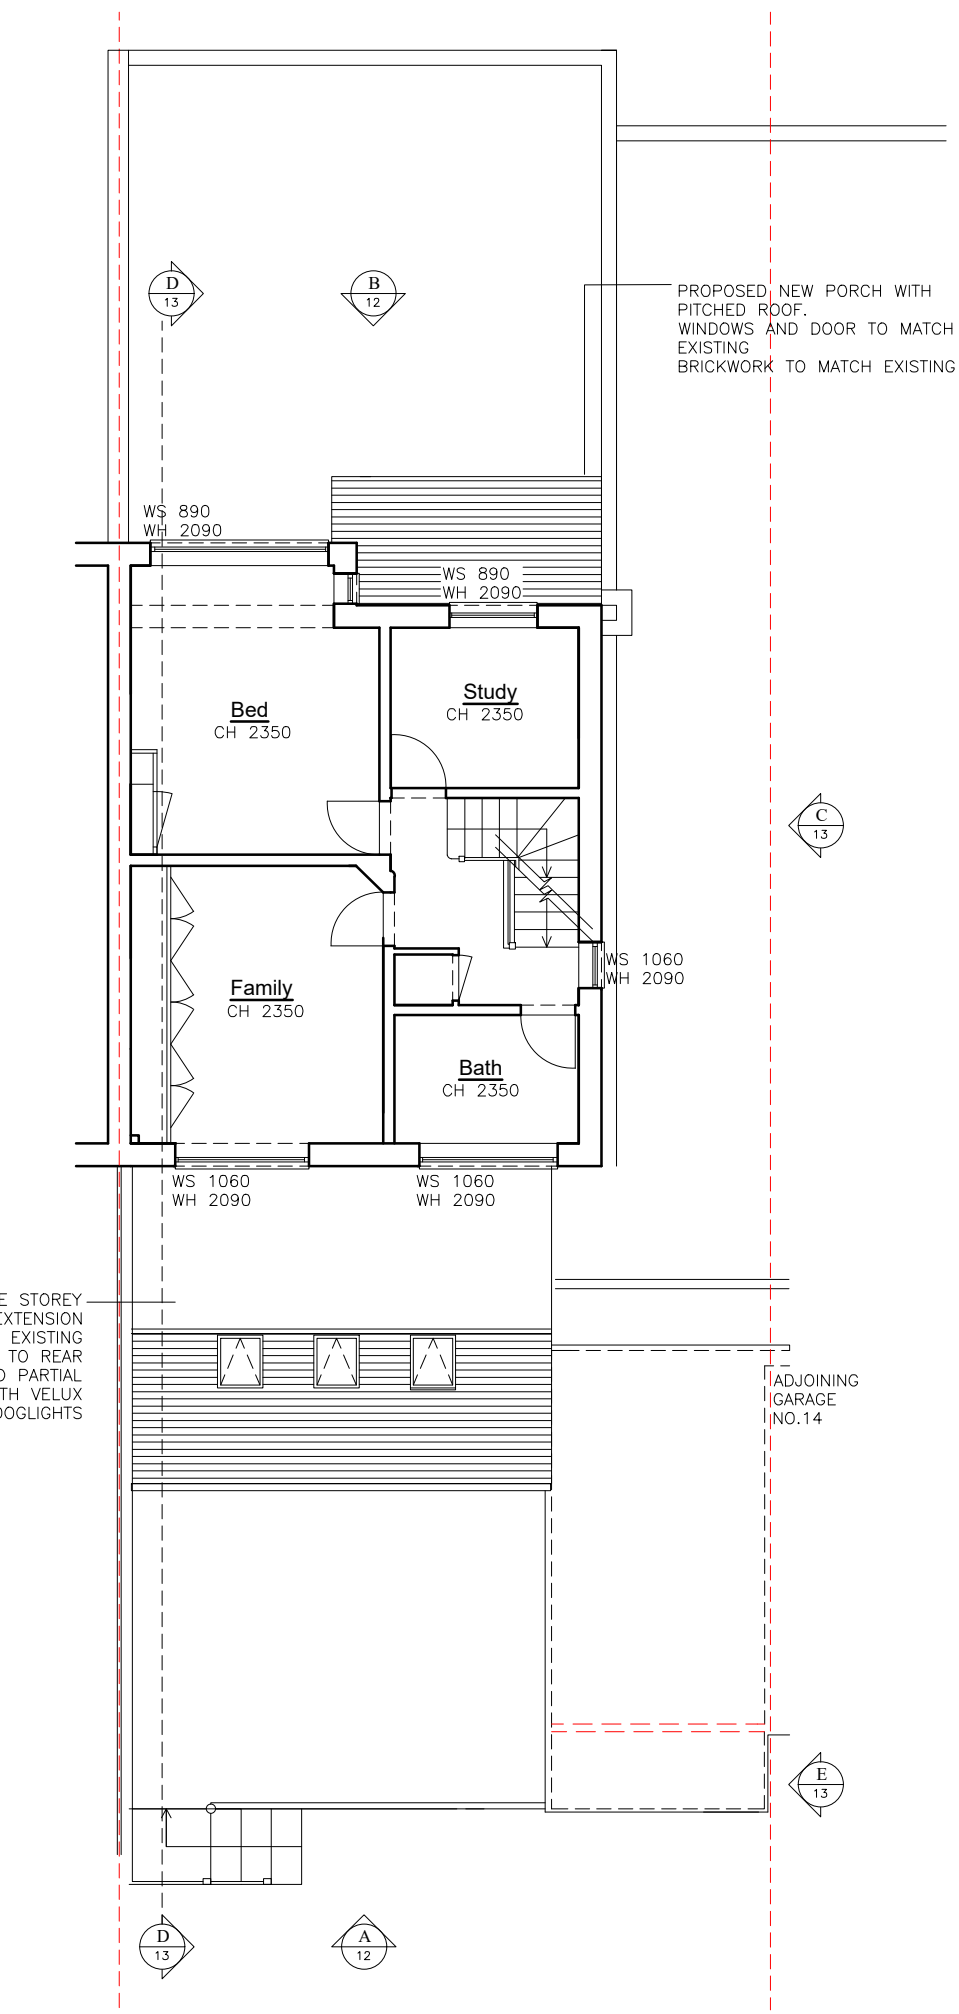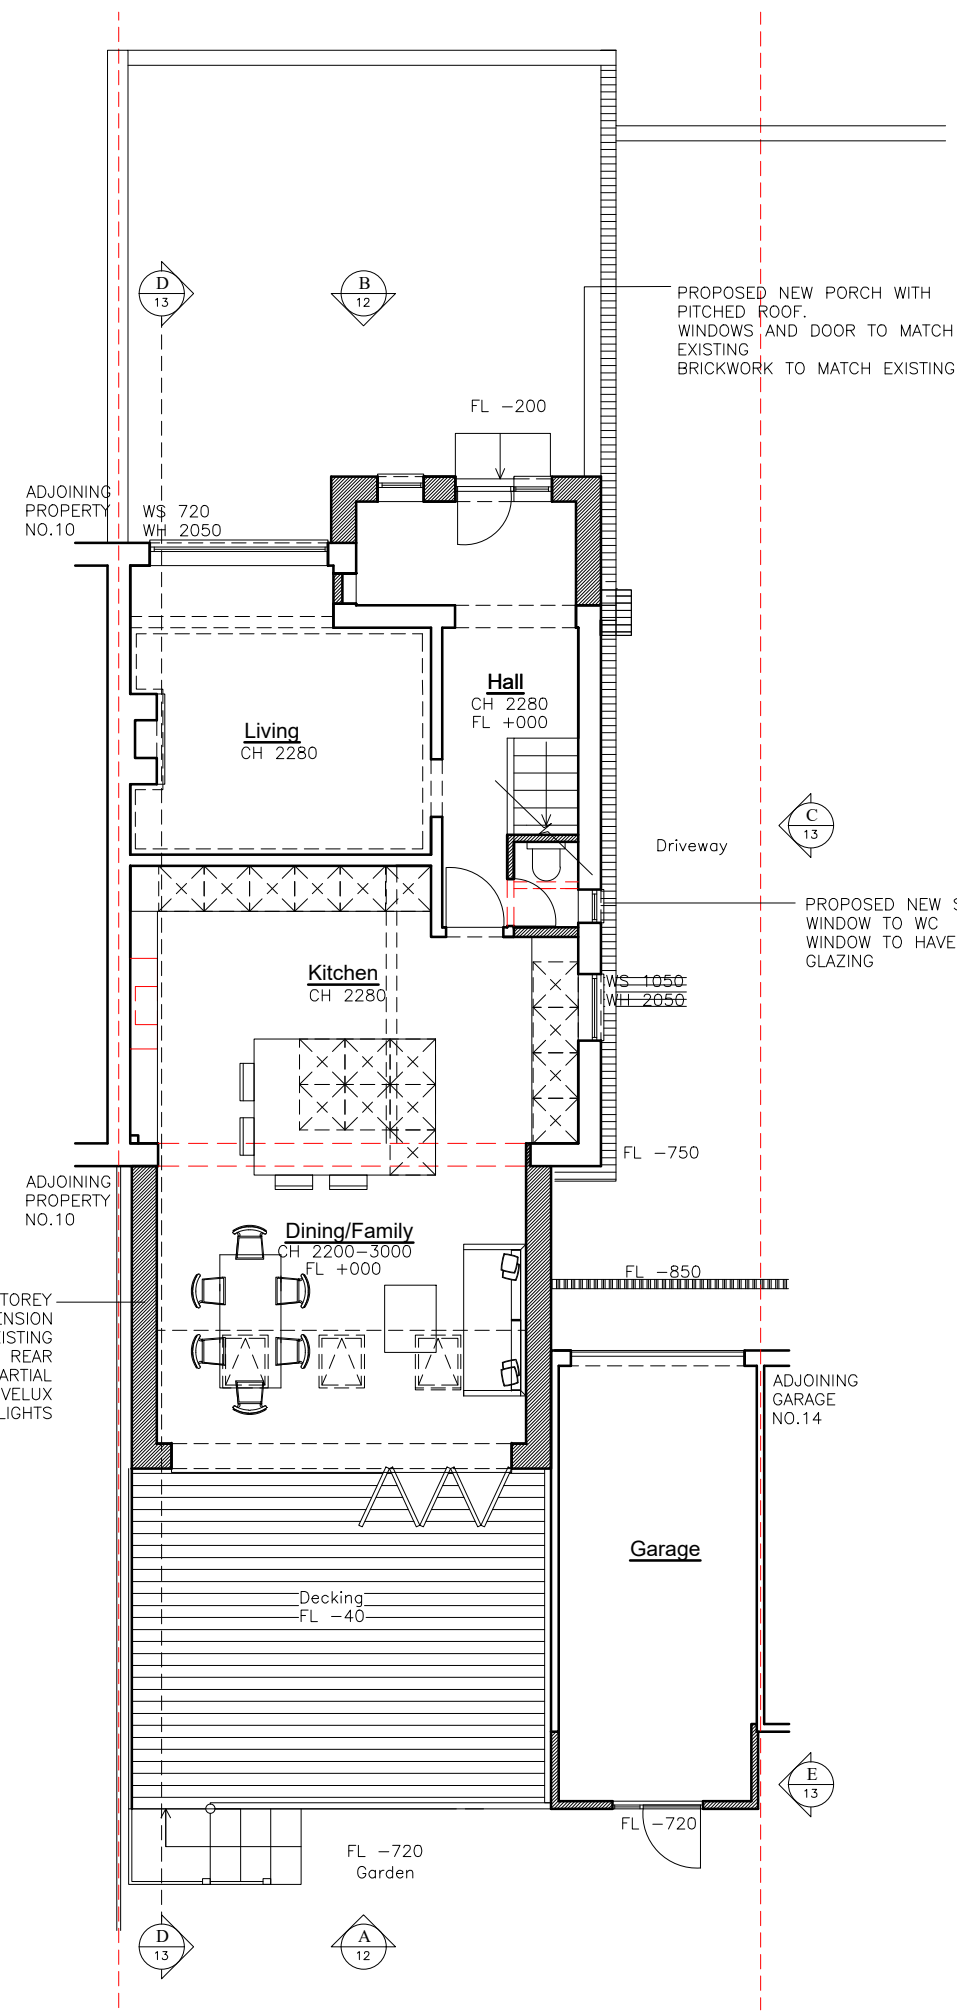

Proposed Ground Floor Plan

Proposed First Floor Plan