


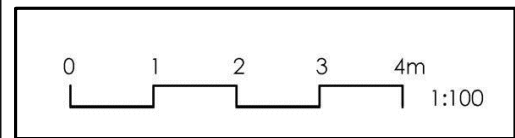

PLANNING DRAWING



SARAH BREEZE RIBA

Client
Ashley & Anna Swan


Project
12 Sheppeys
Haywards Heath
West Sussex RH16 4NZ

Title
Proposed Second Floor & Roof Plan


Drawn by SB	Checked by AS&AS
----------------	---------------------

Scale A3 @ 1:100	Date 11/04/2025
---------------------	--------------------

Project no.	Dwg. no.	Revision	Prelim.
BA205	11	--	

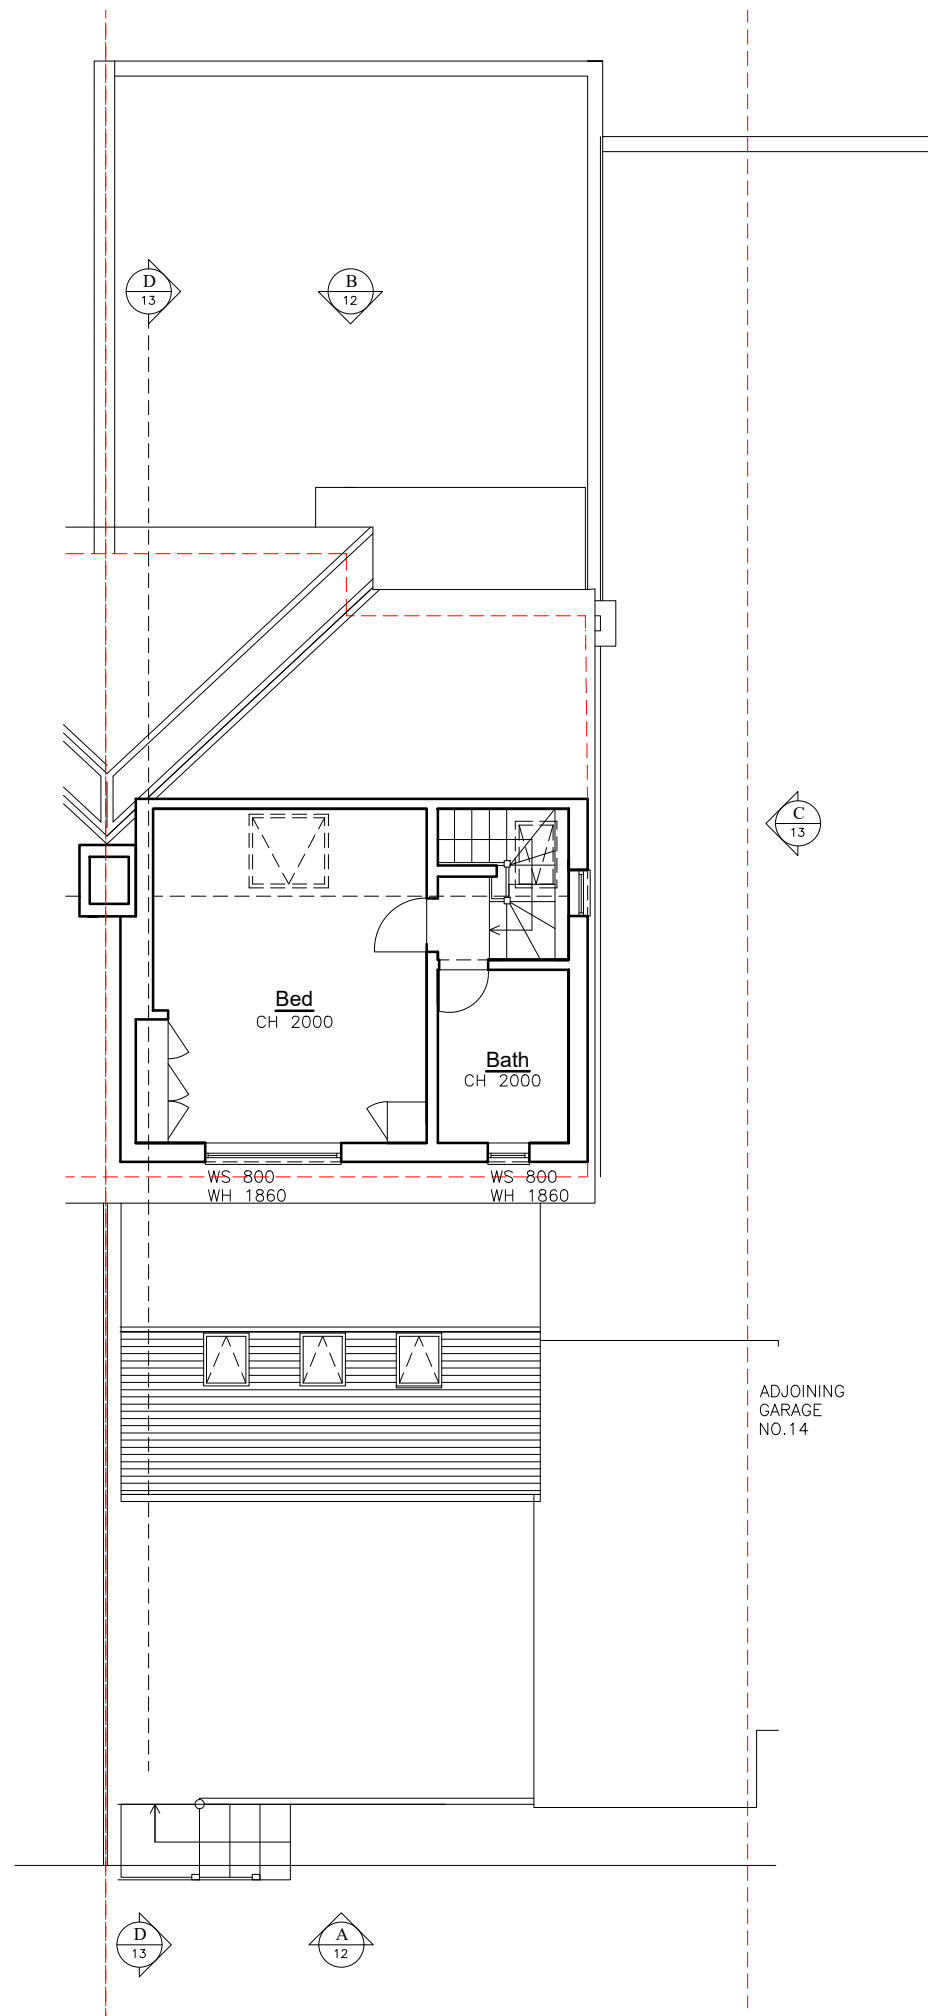

Proposed Second Floor Plan

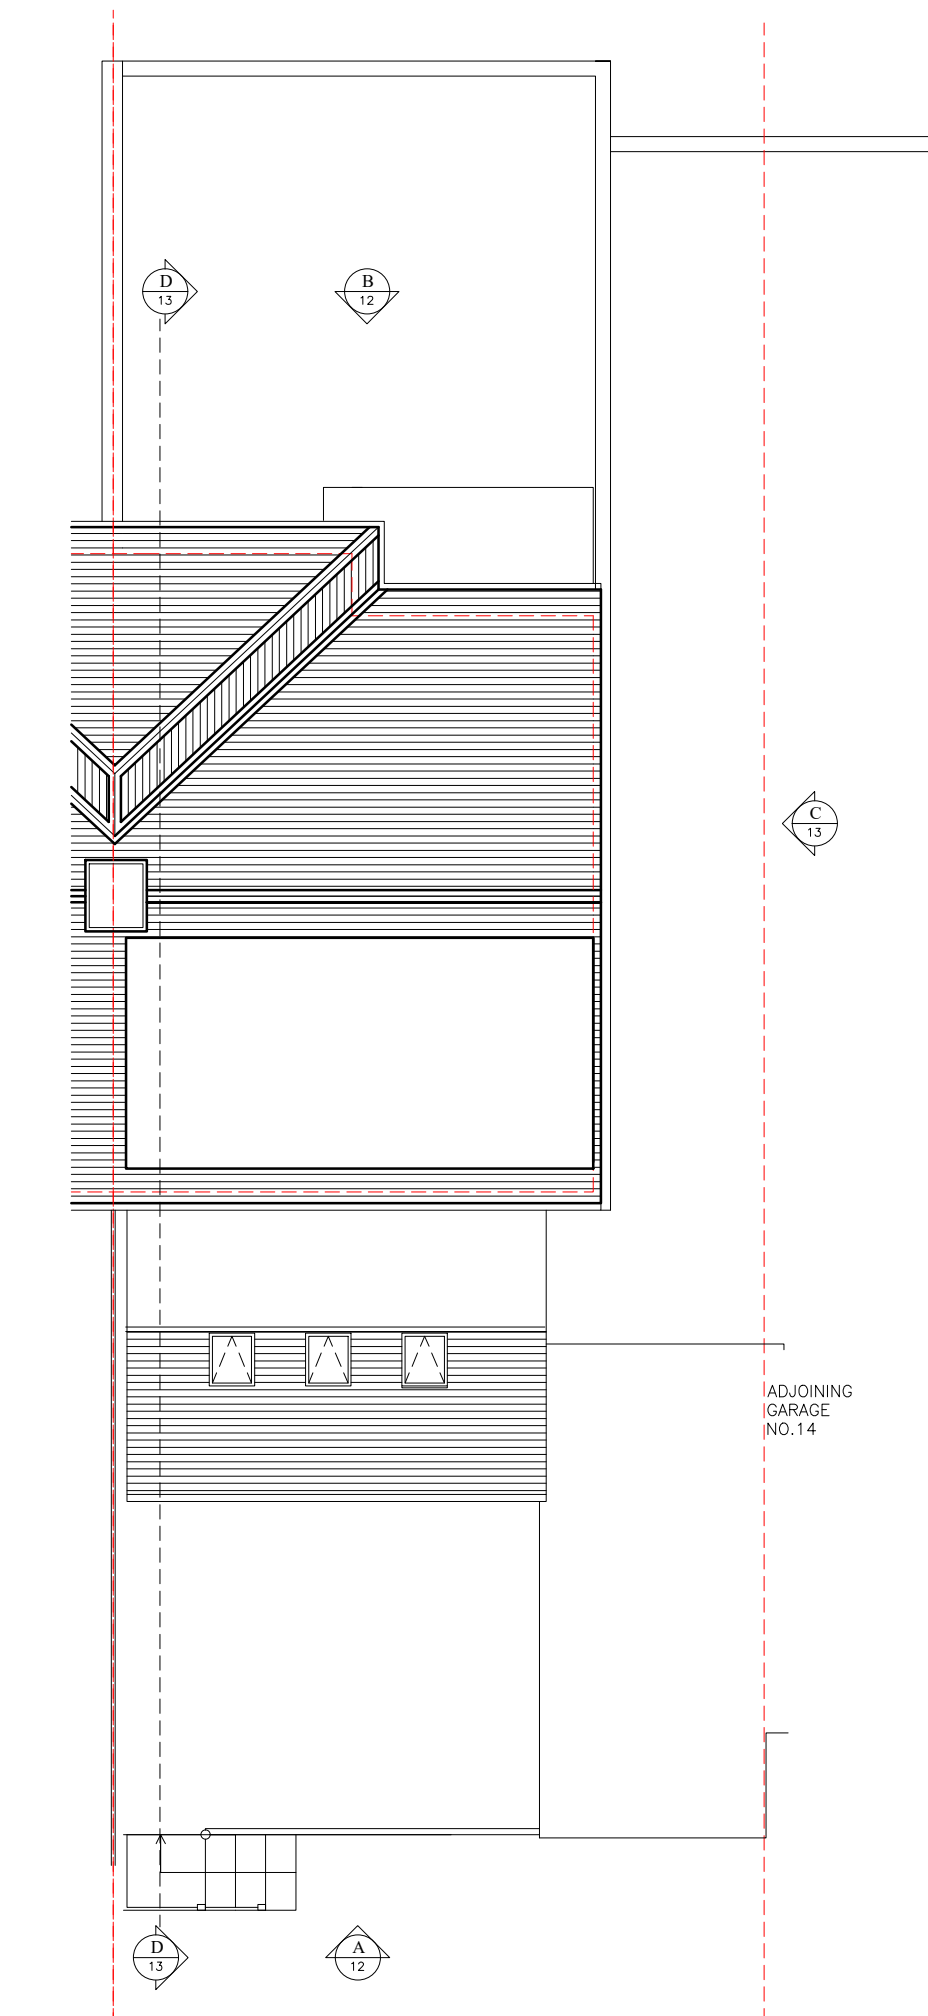

Proposed Roof Plan