


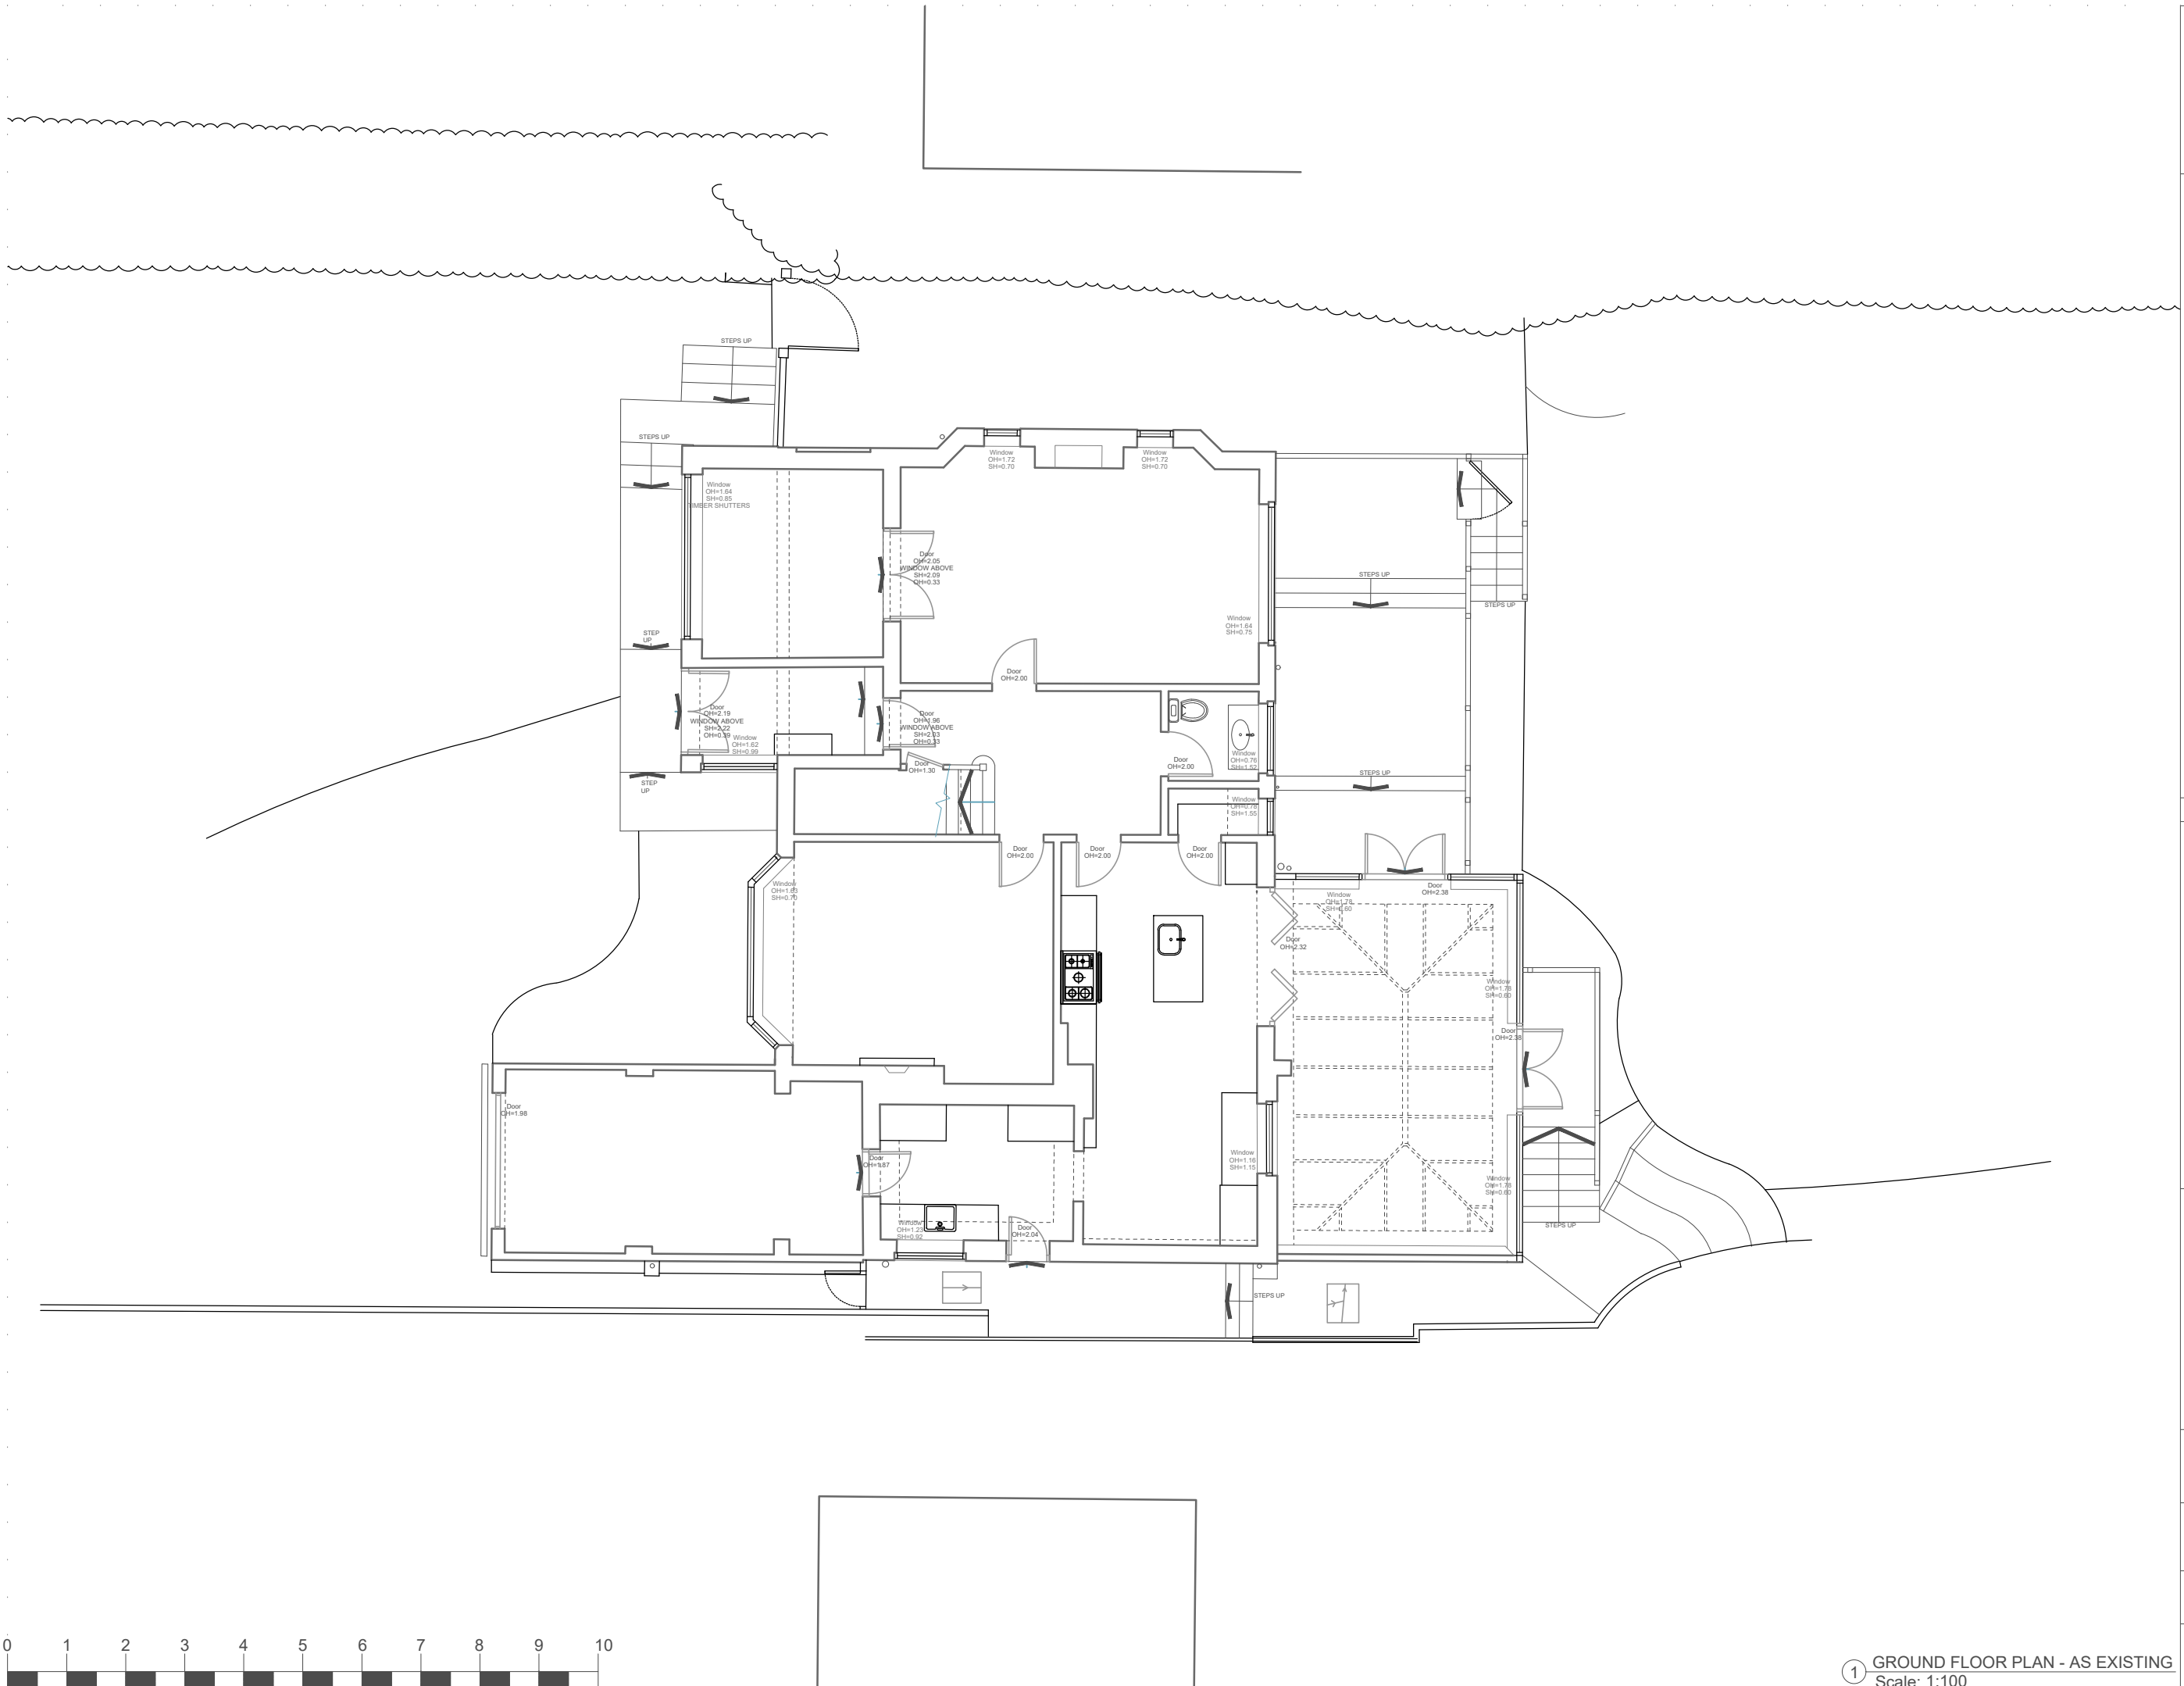

Notes
This drawing has been prepared for the purpose of gaining planning permission only and does not purport to be a working or contractual drawing and should not be used for any building or contractual purposes.
This drawing has been prepared based on survey drawings and information prepared by others.
All dimensions and levels on all drawings must be checked and verified on site before commencement of works.

© Copyright
This drawing is the property of James Wells Architects / James Wells Commercial Architects. No disclosure or copy of it may be made without the written permission of James Wells Architects.

Revisions

Date	Rev	Details
03/04/2025	/	Issued for Planning


James Wells Architects
Sussex House, 12 Crane Street,
Chichester, West Sussex, PO19 1LJ
T: 01243 940020
E: admin@jameswellsarchitects.co.uk

Project Title & Address
22 Lucastes Ave
Haywards Heath
RH16 1JX

Drawing Title
Basement
as Existing

Scale	Creation Date	Status
1:100@A3	JAN 2025	PLAN

Project No.	Drawing No.	Revision
677	010	/

 

1 GROUND FLOOR PLAN - AS EXISTING
Scale: 1:100