




CONTEXTUAL FRONT ELEVATION - AS PROPOSED

SCALE @ 1:100 ON AN A1 SHEET

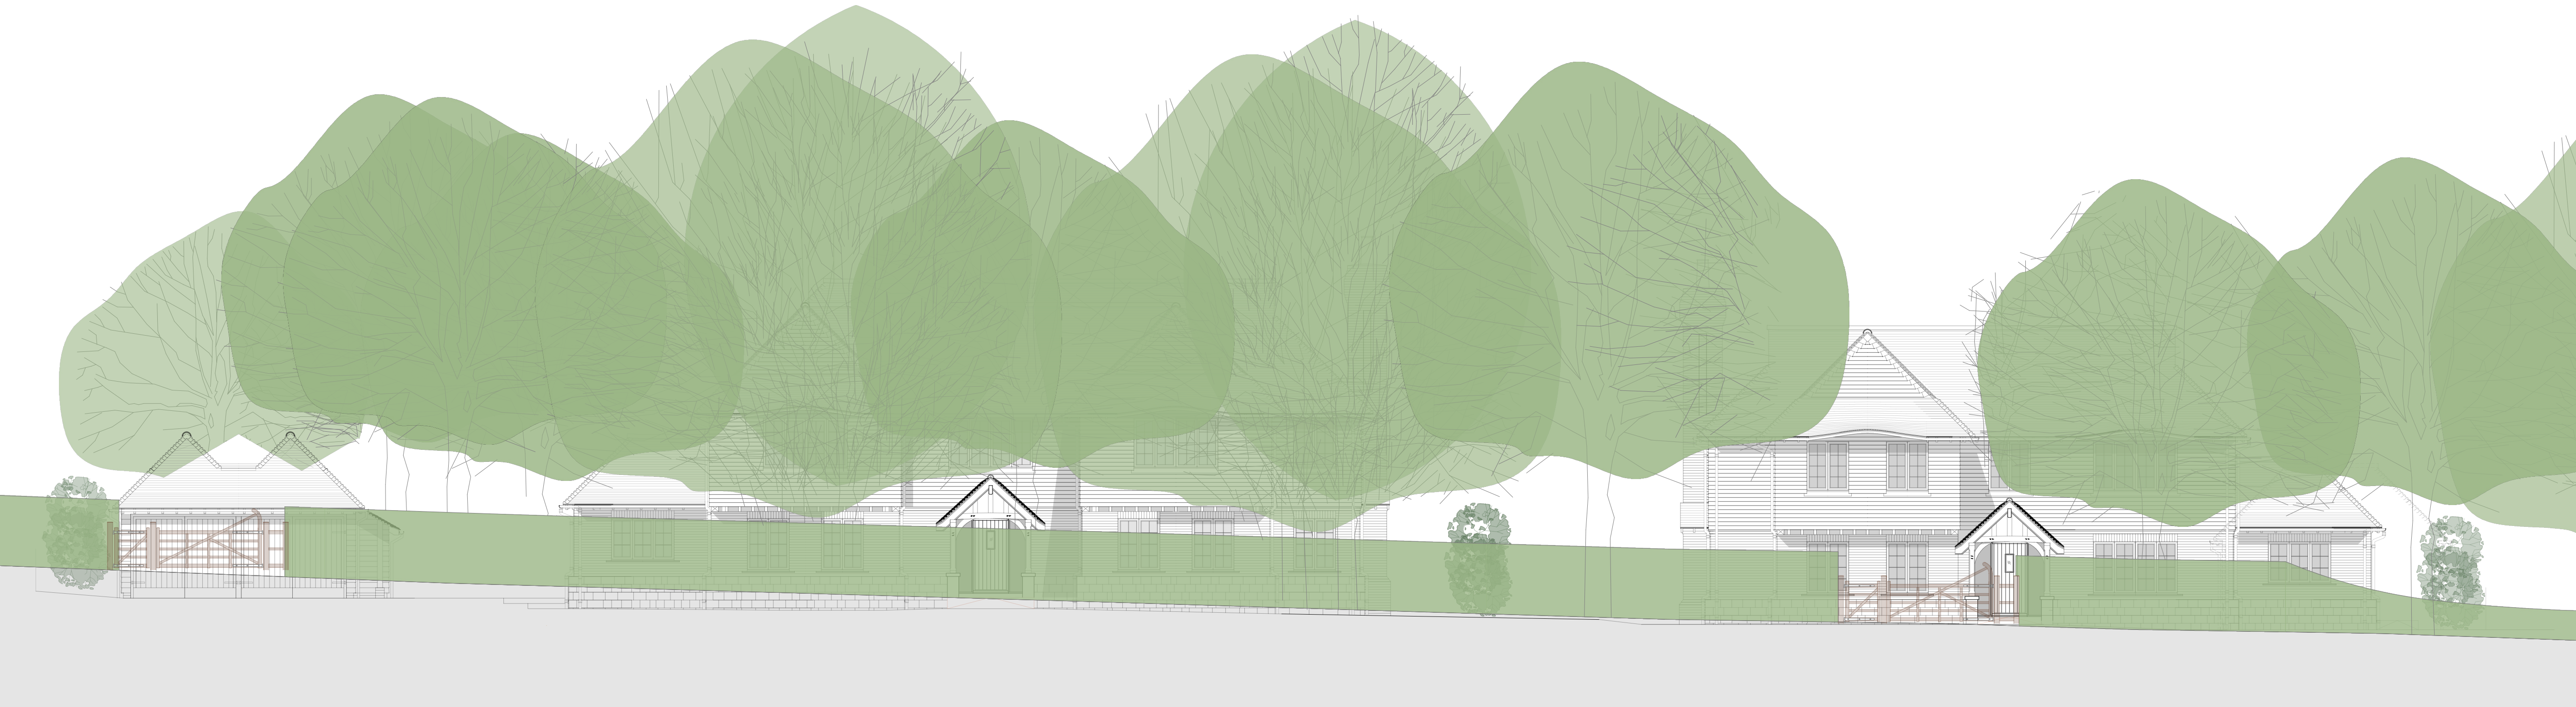

CONTEXTUAL STREET SCENE ELEVATION - AS PROPOSED

SCALE @ 1:100 ON AN A1 SHEET

*	*	*	*		*
REV.	DATE.	BY.	AMENDMENT.		CHK.

PLANNING



2 Lucastes Mews, Paddockhall Road,
Haywards Heath,
West Sussex, RH16 1HE
(01444) 452604
hh@gouldbaxter.co.uk
www.gouldbaxter.co.uk

NOTES:
DO NOT SCALE OFF THIS DRAWING UNLESS FOR PLANNING PURPOSES.
CHECK ALL DIMENSIONS ON SITE BEFORE ANY WORK IS COMMENCED.
ALL GOODS MATERIALS AND WORKMANSHIP MUST CONFORM WITH
CURRENT BUILDING REGULATIONS, BRITISH STANDARDS AND CODES OF
PRACTICE.

COPYRIGHT OF THIS DRAWING IS RETAINED BY GOULD PROPERTY
CONSULTANTS LLP T/A GOULD-BAXTER AND IT MUST NOT BE REPRODUCED
WITHOUT WRITTEN CONSENT.

CLIENT:

Mr. D. Hill

PROJECT:

Pascott's Farm
Snowdrop Lane
Lindfield, West Sussex
RH16 2QE

DRAWING:

Contextual Front Elevation
As Proposed

DATE:
01.04.2026

SCALE AT A1:
1:100

DRAWN BY: RH
CHECKED BY: MC

JOB NO.

GH814

DRAWING NO.

PL.006

REV.

*

