



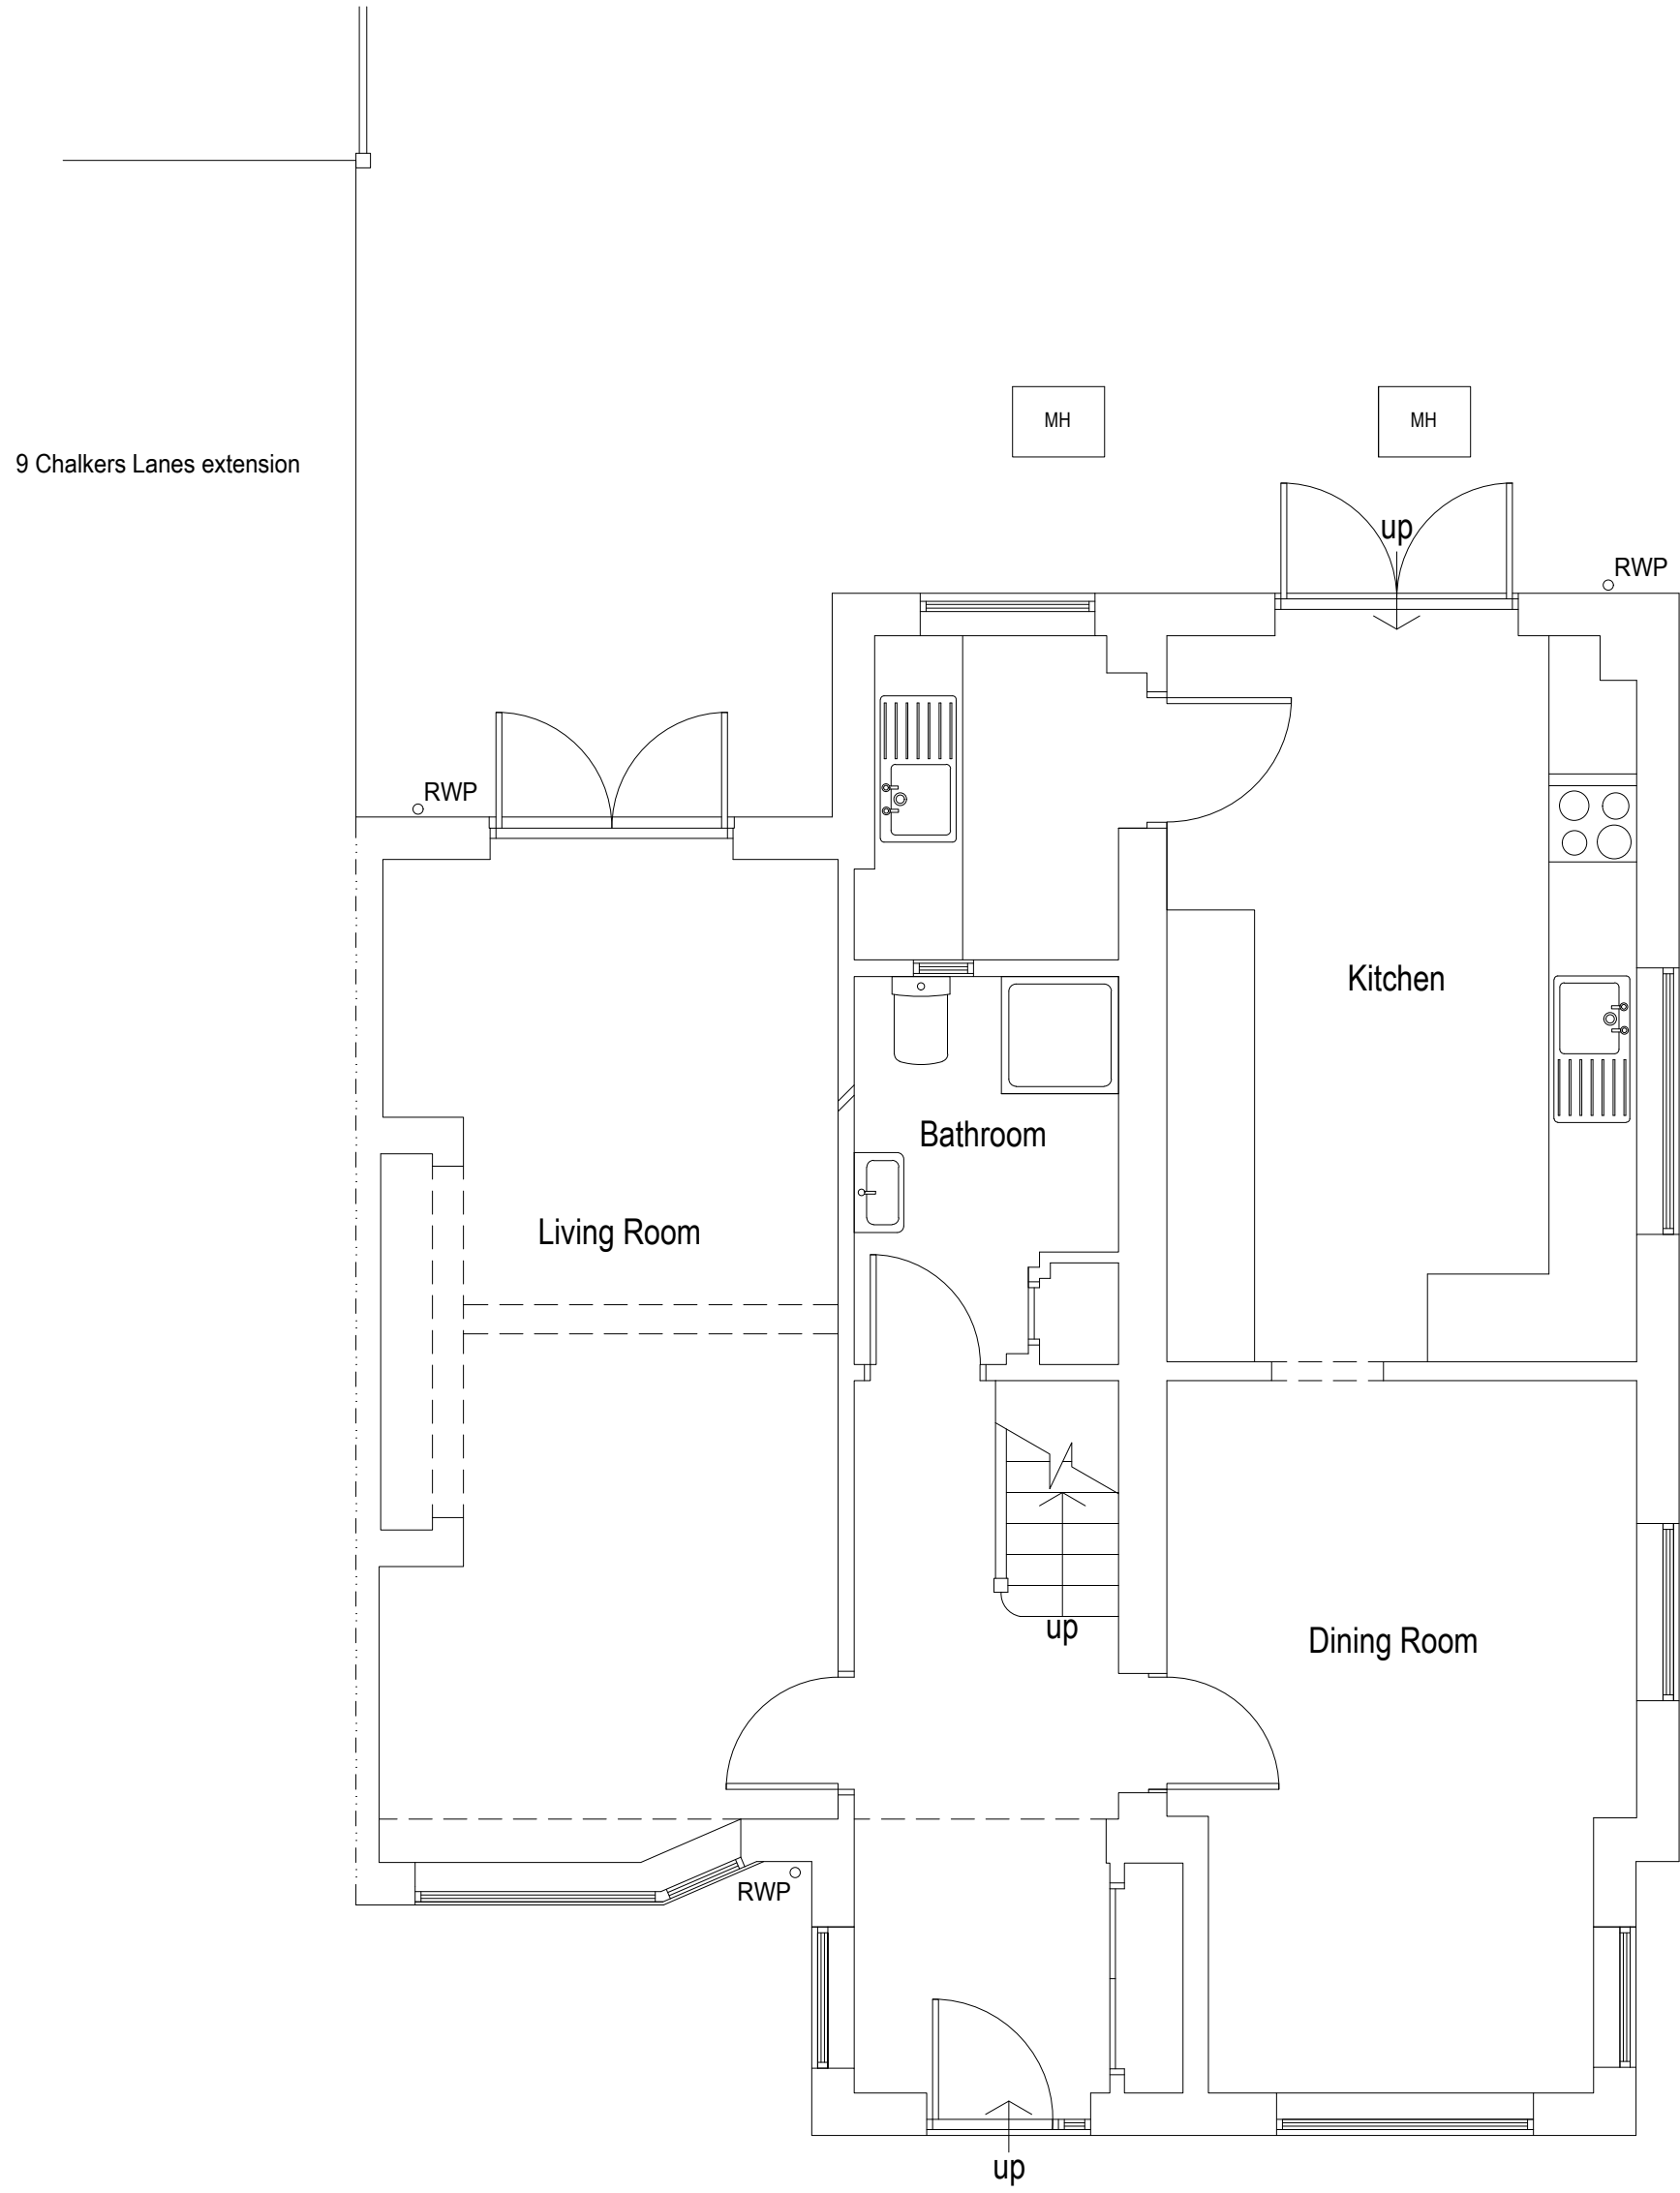


Existing Ground Floor Plan 1:50



Existing First Floor Plan 1:50

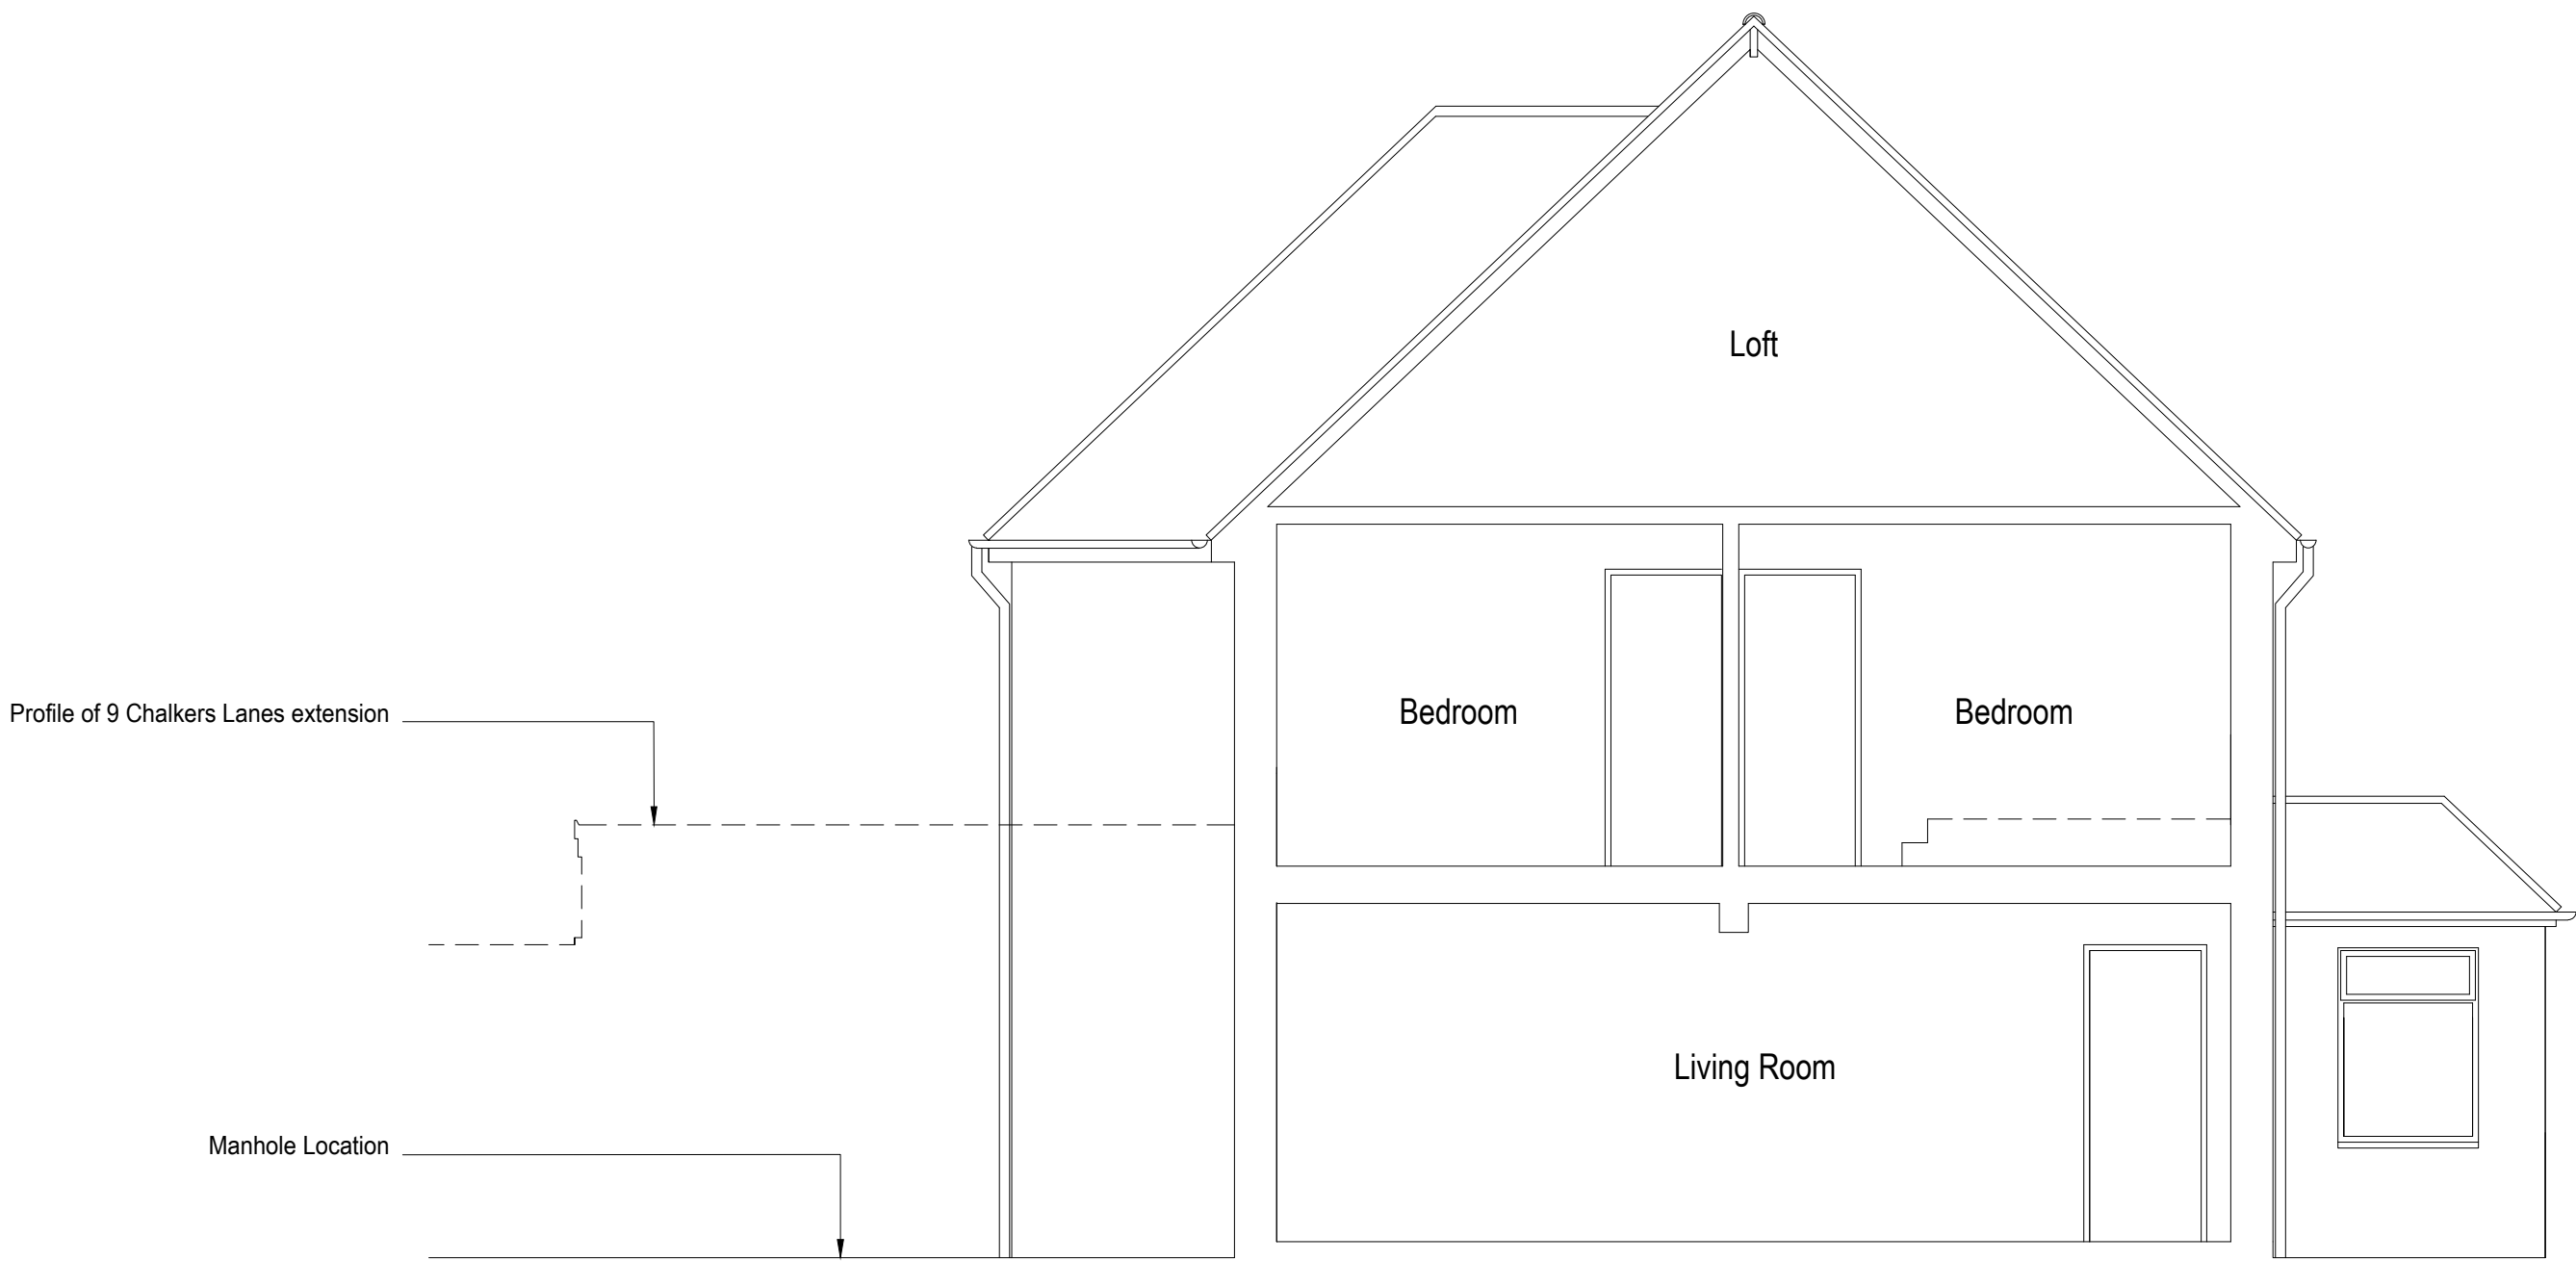

Existing Section A-A 1:50

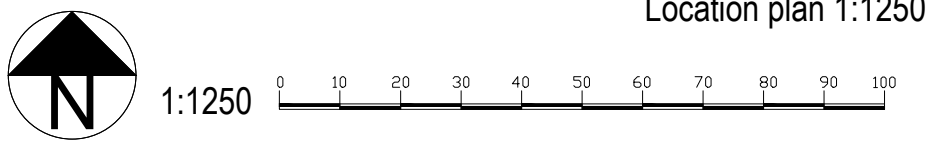

Existing Rear Elevation (North) 1:50



amendments	
bpm Architectural Services Ltd.	
client	Mr & Mrs Bates
project	10 Chalkers Lane Hurstpierpoint West Sussex BN6 9LF
project ref.	3178
Drawing No.	01
drawing title	Existing plans, section and elevation
drawn by	KL
date	Nov 25
scale	1:50@ A1
www.bpmnet.co.uk info@bpmnet.co.uk	
Do not scale off drawing, check All goods materials workmanship to all dimensions on site before all conform with current building regs work is commenced BSS and COP's	