




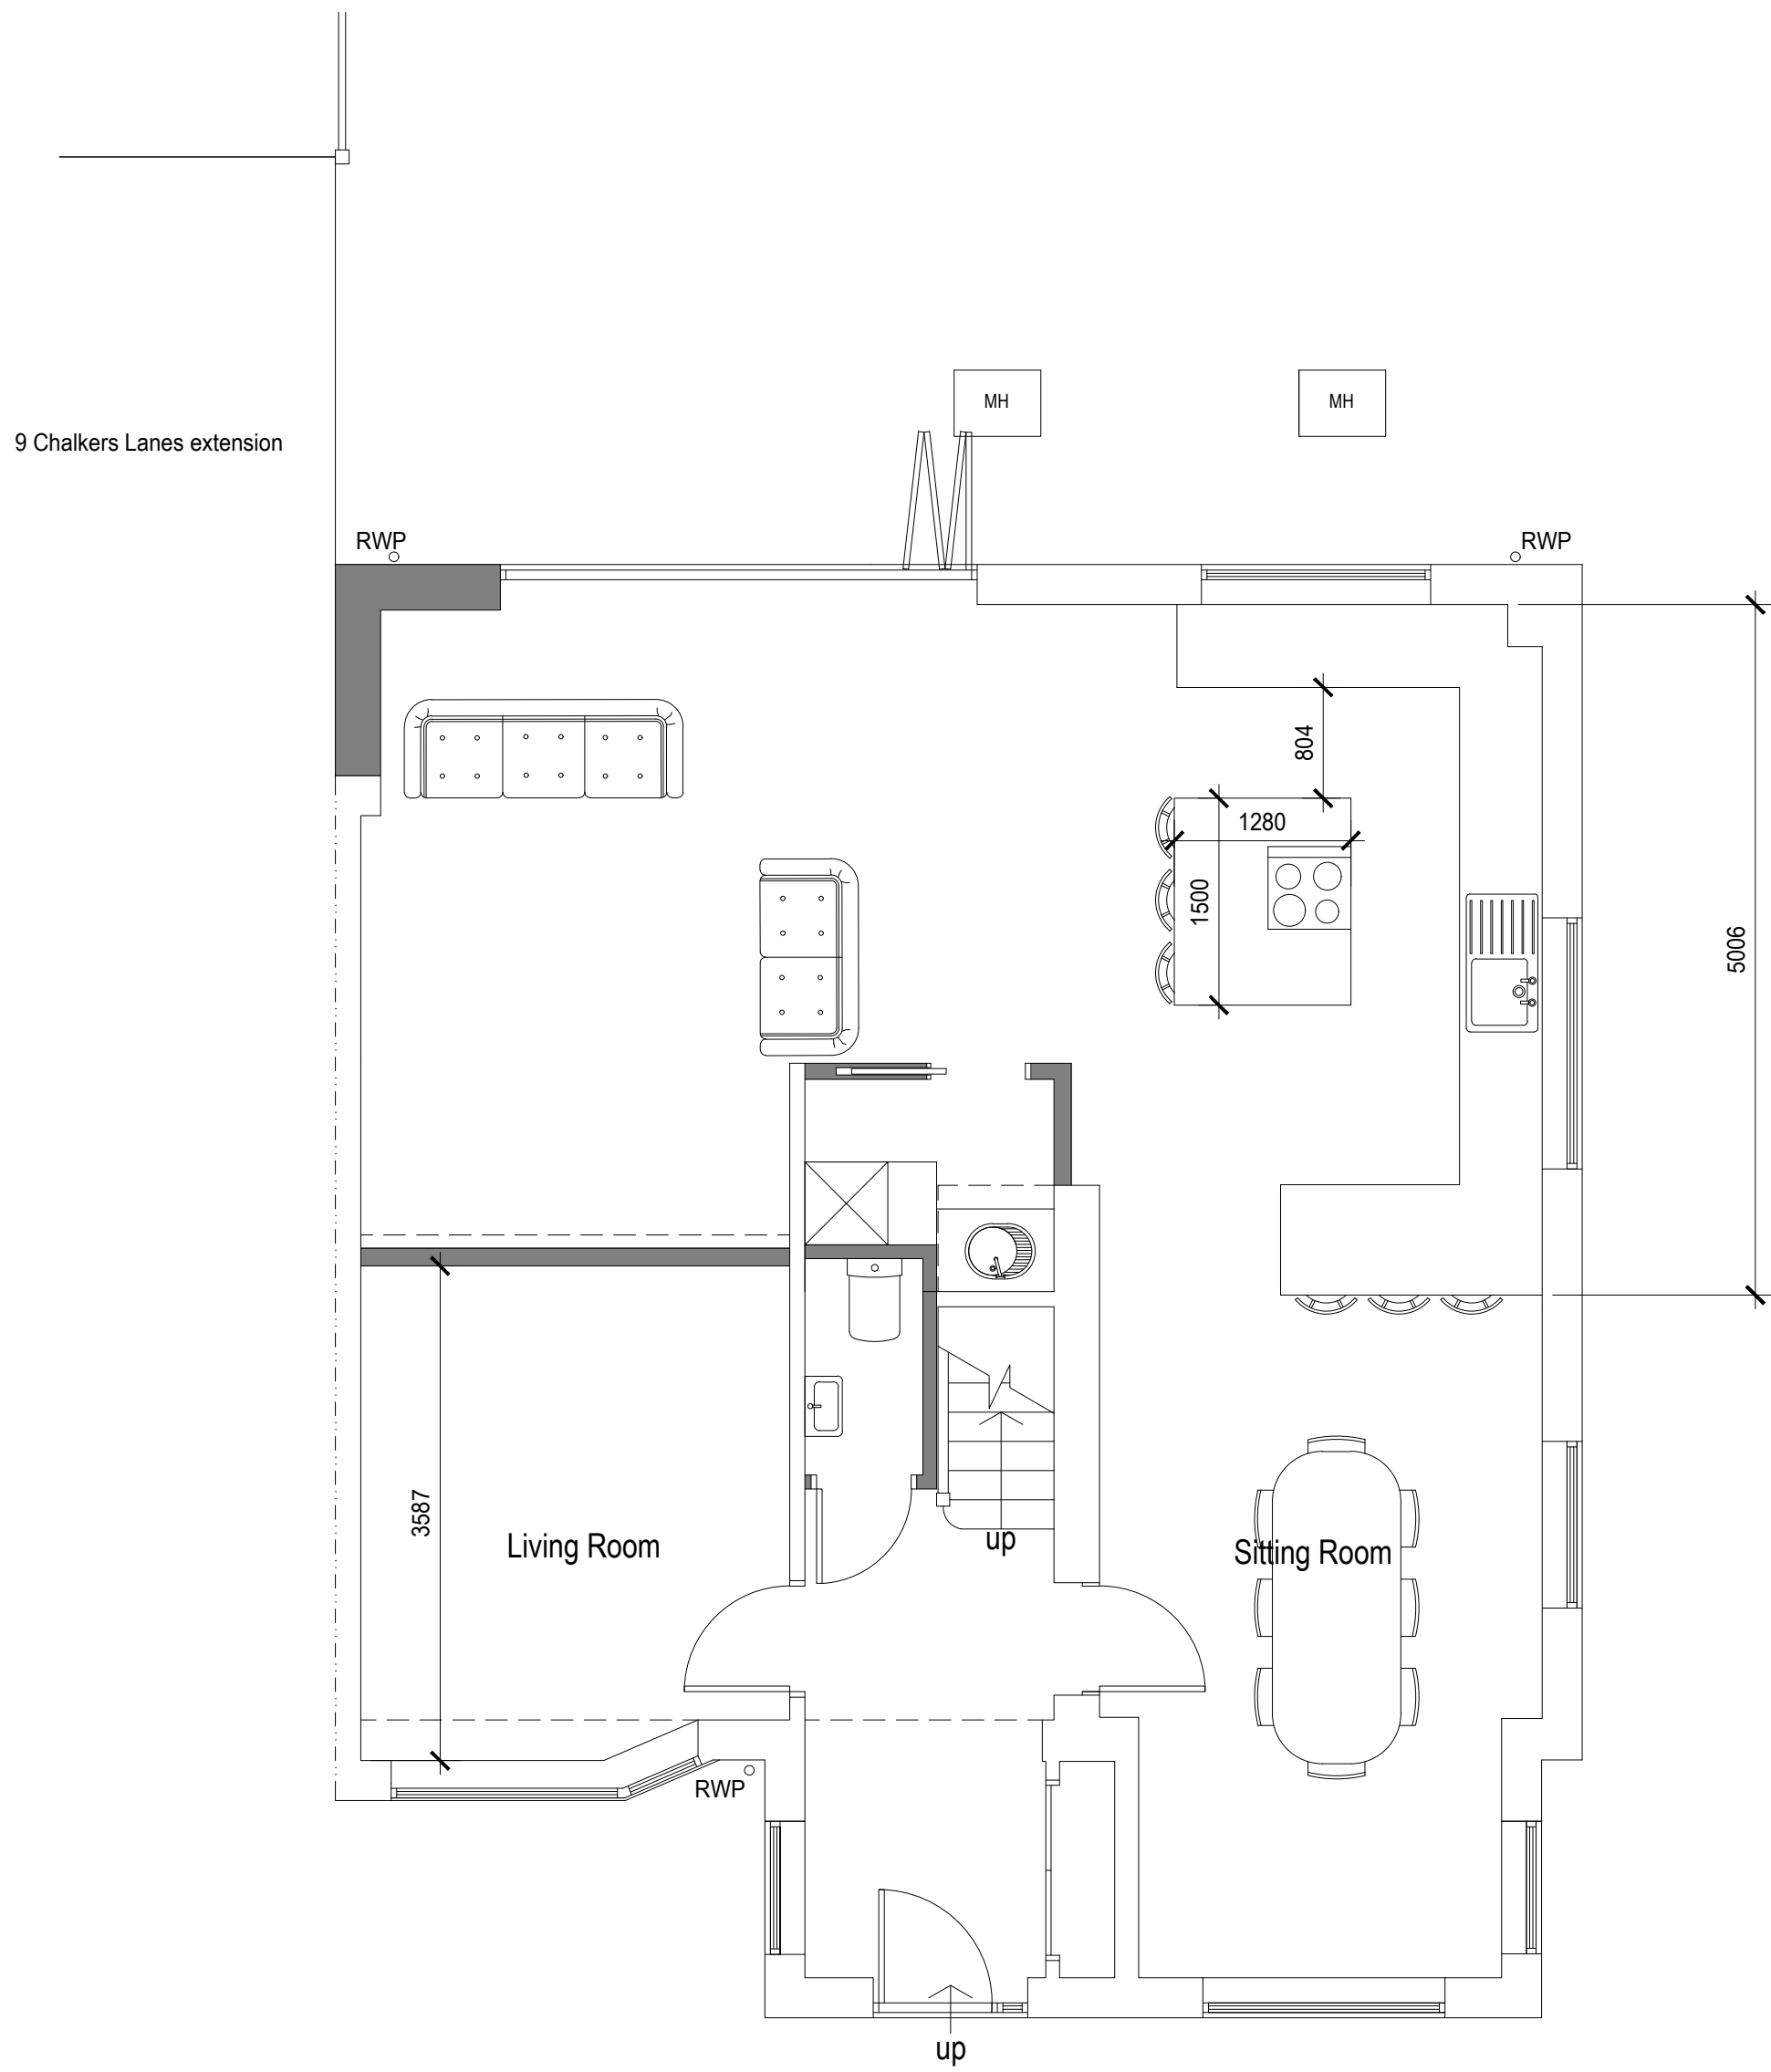

Proposed Ground Floor Plan 1:50

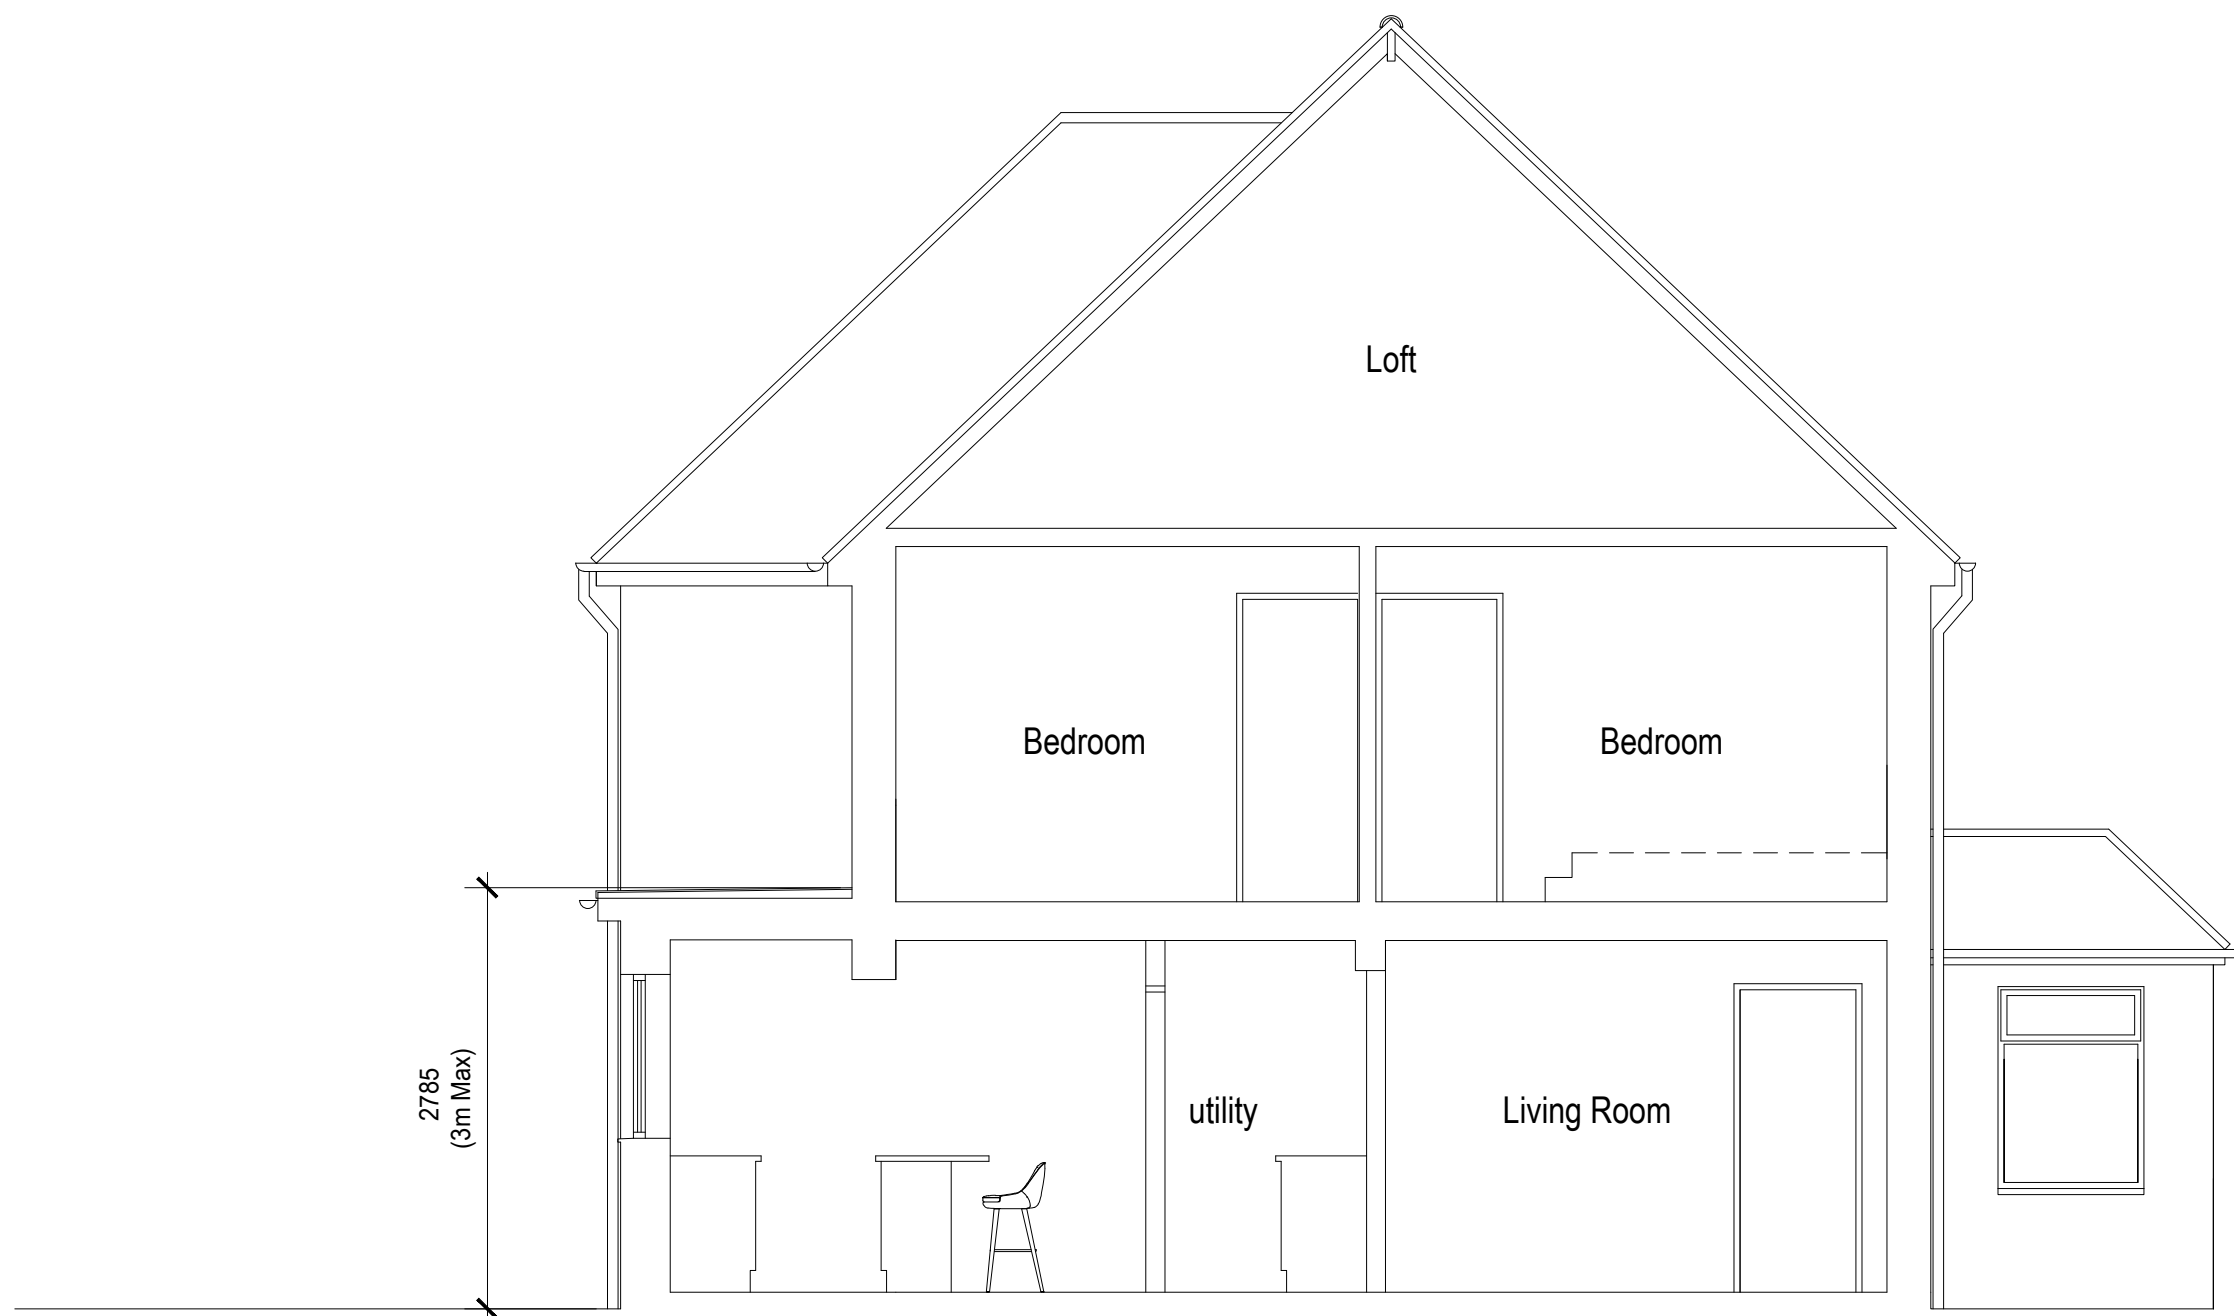

Proposed Section A-A 1:50

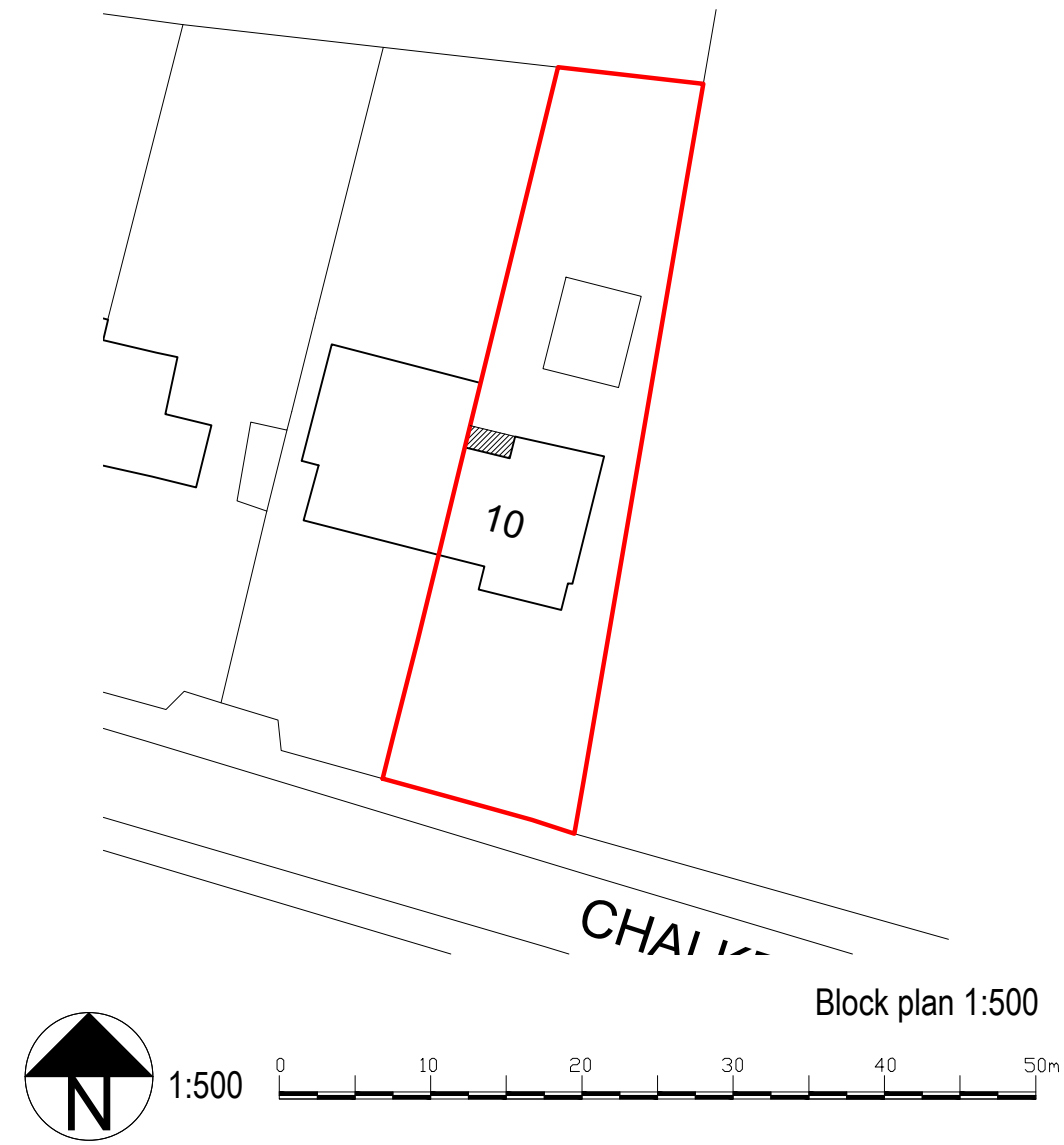

Proposed Rear Elevation (North) 1:50

amendments	
bpm Architectural Services Ltd.	
client	Mr & Mrs Bates
project	10 Chalkers Lane Hurstpierpoint West Sussex BN6 9LF
project ref.	3178 Drawing No. 02
drawing title	Proposed plans, section and elevation
drawn by	J Boys
date	Nov 25 scale 1:50@ A1
www.bpmnet.co.uk info@bpmnet.co.uk	
Do not scale off drawing, check All goods materials workmanship to all dimensions on site before all conform with current building regs work is commenced BSS and COP's	