



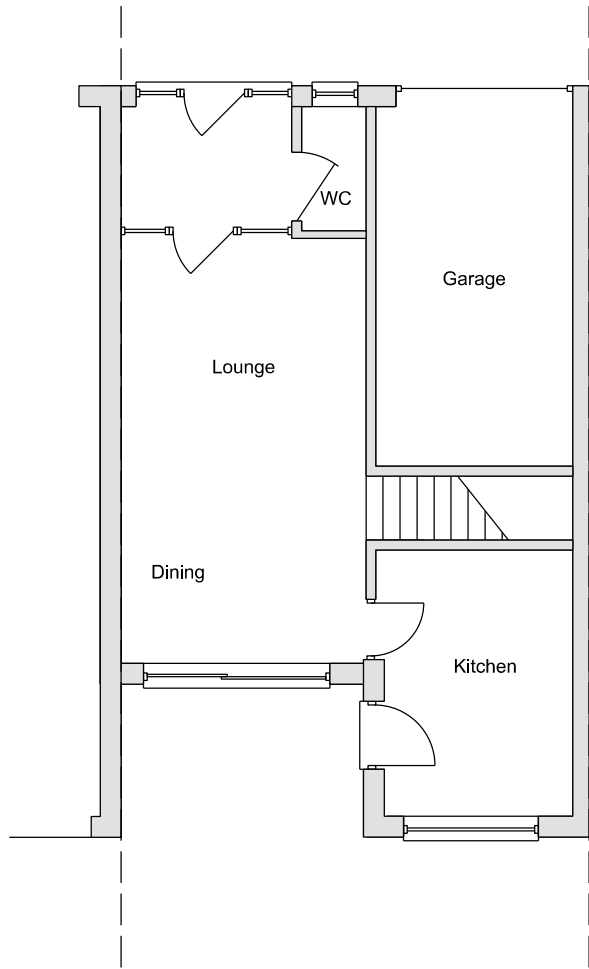


Existing Ground Floor Plan
Scale 1:100



Existing Rear Elevation
Scale 1:100

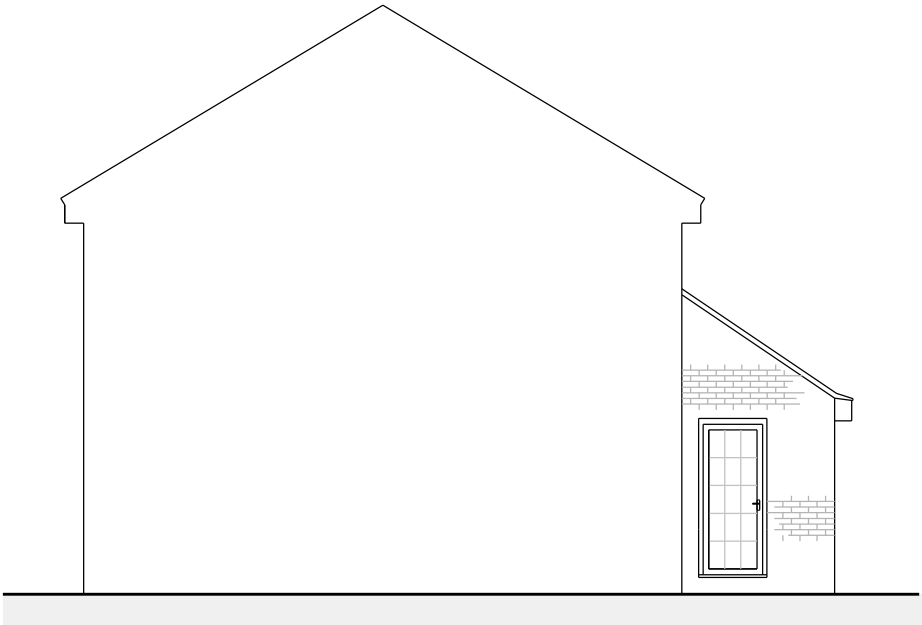

Existing Side Elevation
Scale 1:100

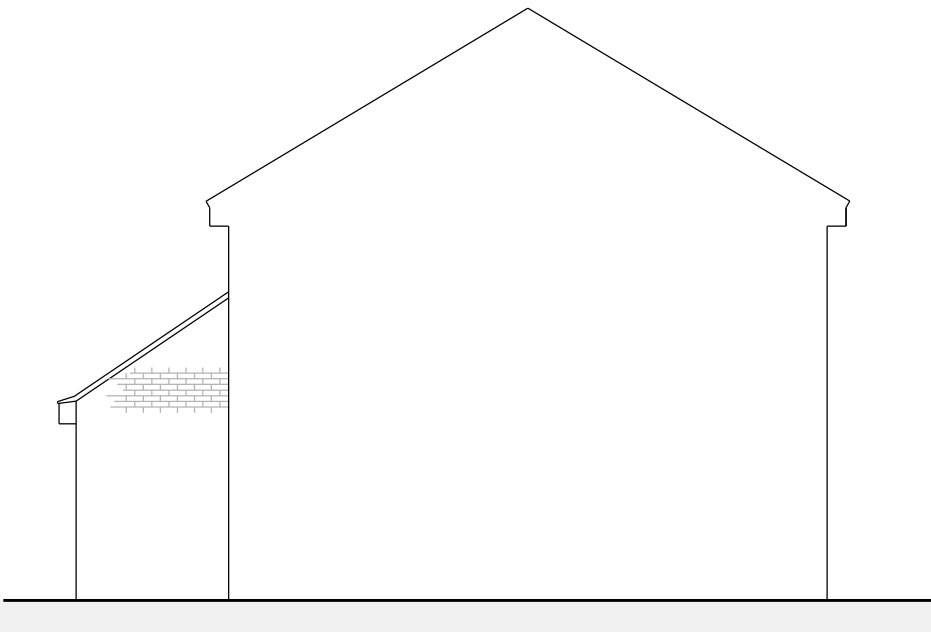

Existing Side Elevation
Scale 1:100



	Client Ms Spurdens	Title Proposed Single Storey Rear Extensions Existing Plans & Elevations	Drawn By	Date 22/07/26
	Title 46 Farm Close, East Grinstead, West Sussex, RH19 3QG		Drawing Number JBD/RH19/3QG/051	Rev A