




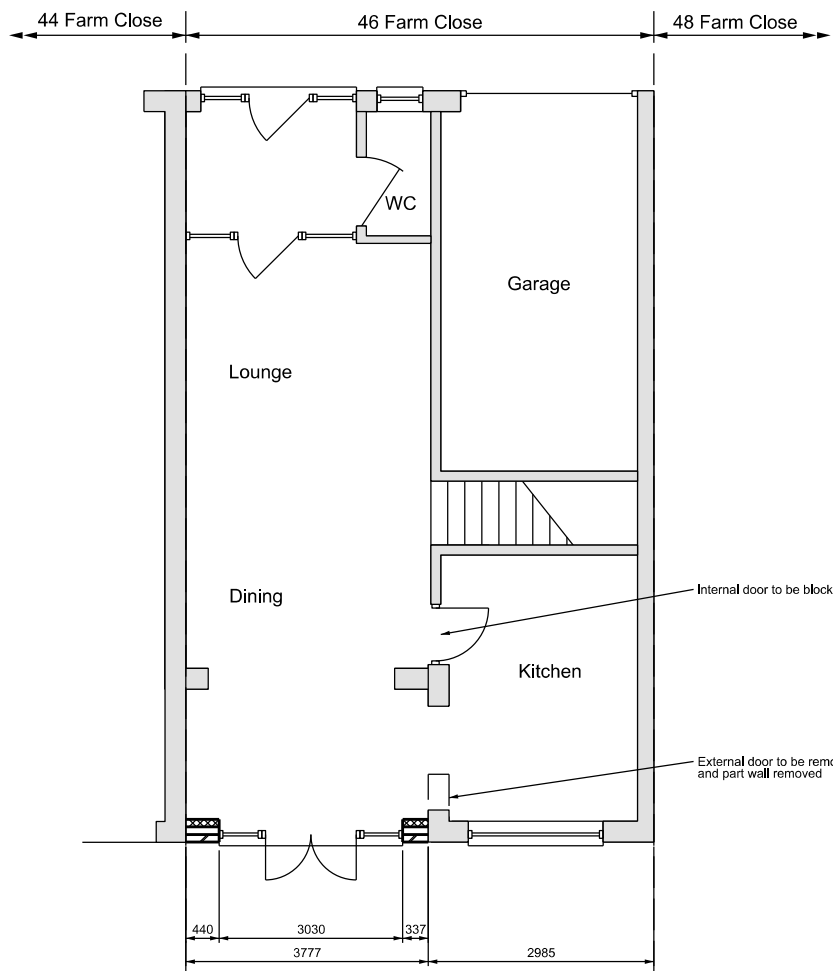


Proposed Ground Floor Plan
Scale 1:100

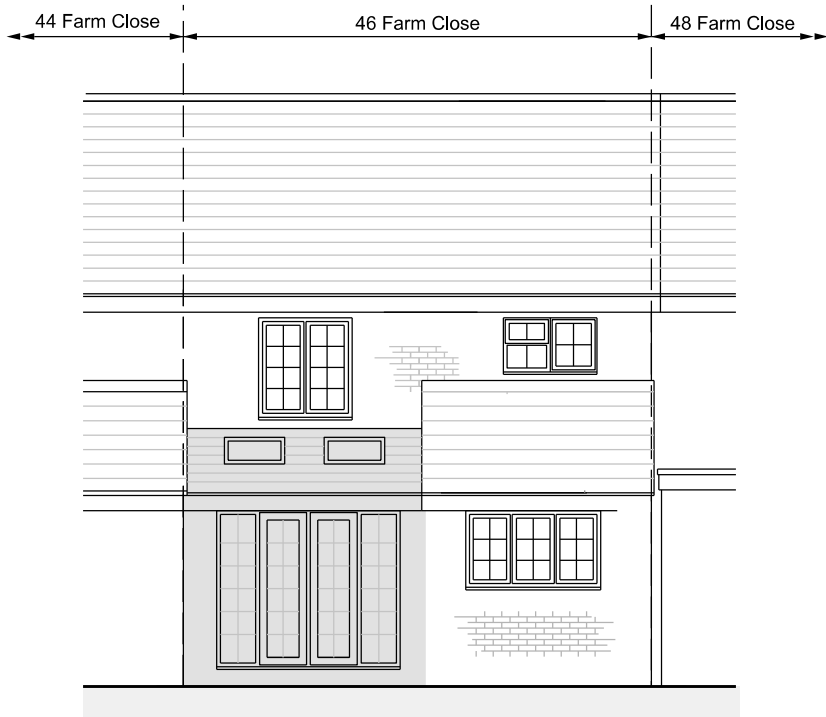

Proposed Rear Elevation
Scale 1:100

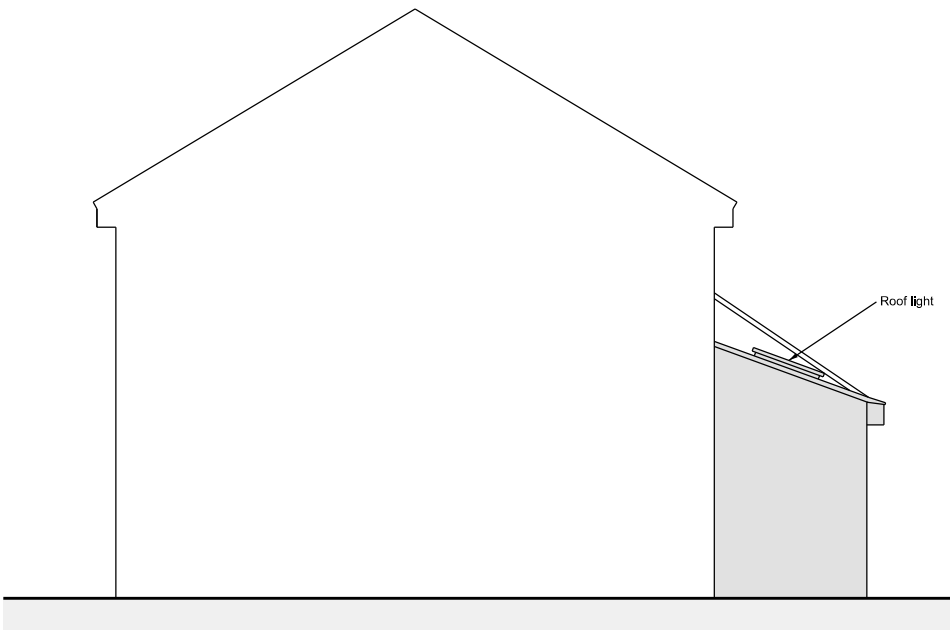

Proposed Side Elevation
Scale 1:100

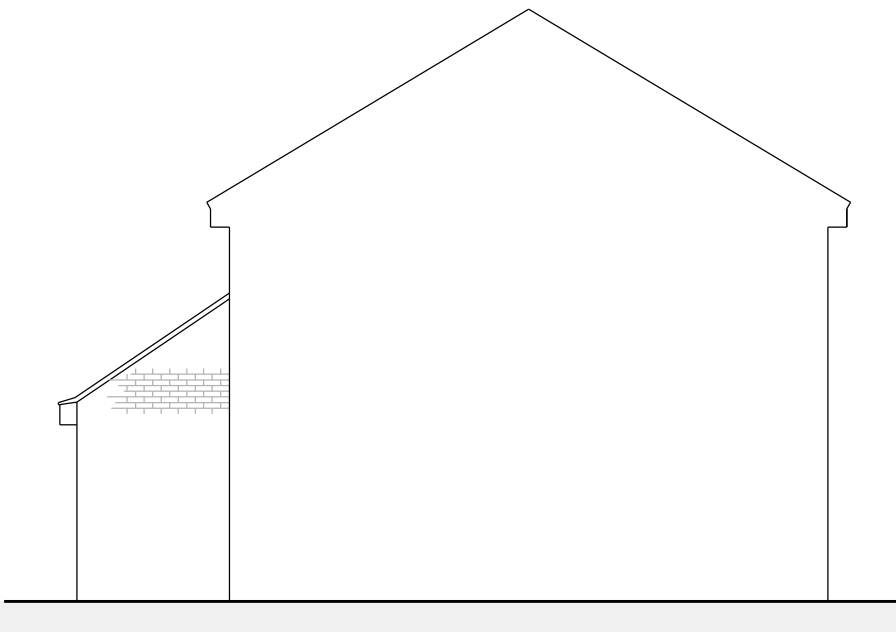

Proposed Side Elevation
Scale 1:100



Client Ms Spurdens	Title 46 Farm Close, East Grinstead, West Sussex, RH19 3QG	Title Proposed Single Storey Rear Extension Proposed Plans & Elevations	Drawn By	Date 22/07/26
			Drawing Number JBD/RH19/3QG/052	Rev A